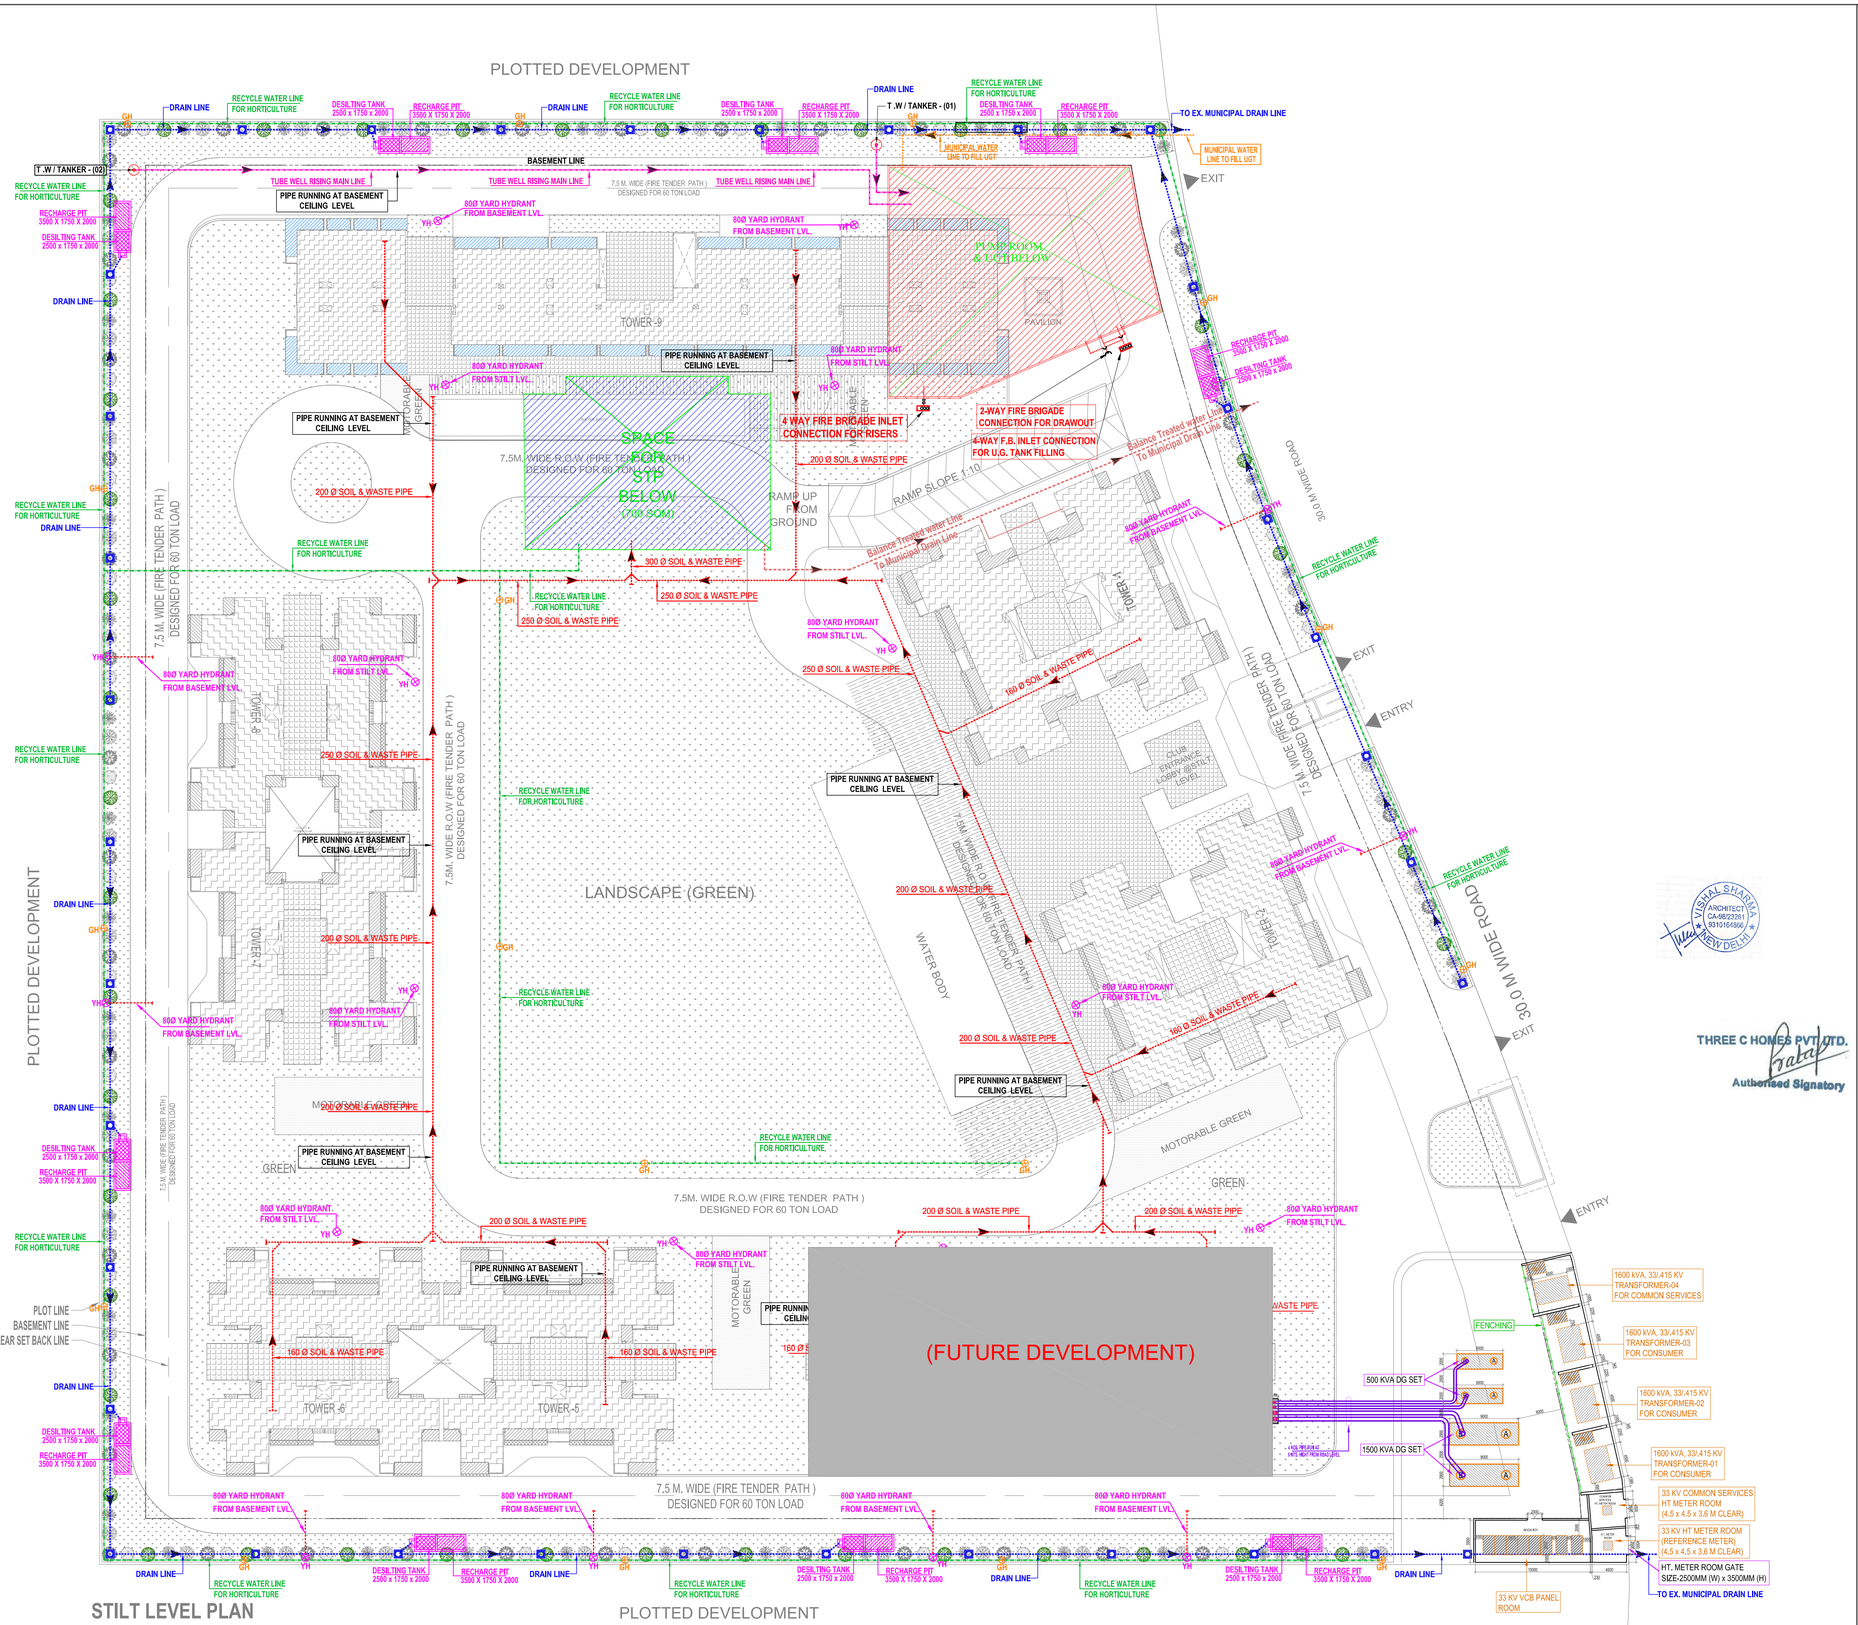

LEGEND :

S. No.	SYMBOL	DESCRIPTION
1.		SEWER LINE
2.		BYPASS SEWER LINE
3.	C.P.	CATCH PIT
4.		UNDER GROUND DRAIN
5.		RAIN WATER HARVESTING
6.		RECYCLED WATER SUPPLY PIPE LINE.
7.		RISING MAIN WATER PIPE LINE.
8.		MUNICIPAL WATER SUPPLY PIPE LINE.
9.		ISOLATING VALVE
10.		MASONRY CHAMBER FOR ISOLATING VALVE
11.		PROPOSED TUBE WELL
12.		BASEMENT LINE
13.	GH	GARDEN HYDRANT

LEGEND : FIRE SYSTEM

S. No.	SYMBOL	DESCRIPTION
1.		FIRE LINE
2.	YH	YARD HYDRANT 63 M.M. DIA. SINGLE HEADED HYDRANT VALVE WITH 2 NOS. 15 M. LONG, 63 M.M. DIA. FIRE HOSE PIPE & 1 NO. BRANCH PIPE WITH NOZZLE
3.		FIRE BRIGADE CONNECTION
4.		BUTTERFLY VALVE
5.		NONRETURN VALVE (CHECK VALVE)
6.		ISOLATING VALVE WITH MASONARY CHAMBER

N

Rev. no.	Date	Revision
..	..	..

VISHAL SHARMA ARCHITECT CA-98/23261 9310164866 NEW DELHI

THREE C HOMES PVT. LTD.
Authorised Signatory

Project
PROPOSED GROUP HOUSING AT PLOT NO. GH-01 IN PLOT NO. TS - 01, SECTOR 22-A, YAMUNA EXPRESSWAY, (U.P.) FOR M/S THREE C HOMES PVT. LTD.

Title
SITE PLAN

Subtitle
DEVELOPMENT WORK PLAN

Drawing released for
- ☐ APPROVAL
- ■ SUBMISSION
- ☐ ADVANCE COPY
- ☐ CONSTRUCTION

Drg. no. EX / S-05	Drawn by Kulwant
Scale 1 : 400	Designed by R.K.
Date Nov. 2024	Checked by Anand Havelia

OWNER
M/S THREE C HOMES PVT. LTD.

Architects
Confluence
NEW DELHI , INDIA
F-1, FIRST FLOOR, MIRA CORPORATE SUITES, ISHWAR NAGAR, NEW DELHI 110065
Ph- +91-11-26925684 cce@inconfluence.com Member of IGBC
Ph- +91-11-40564768 www.inconfluence.com ISO - 9001 : 2000
architecture urban design hospitality interiors

Services Consultant
Cespl Consultants Pvt. Ltd.
B - 67, Sector - 67, Noida - 201 301
Tel : (0120) 3225400 / 3225401
e mail : mail@cespl.in, website : www.cespl.in