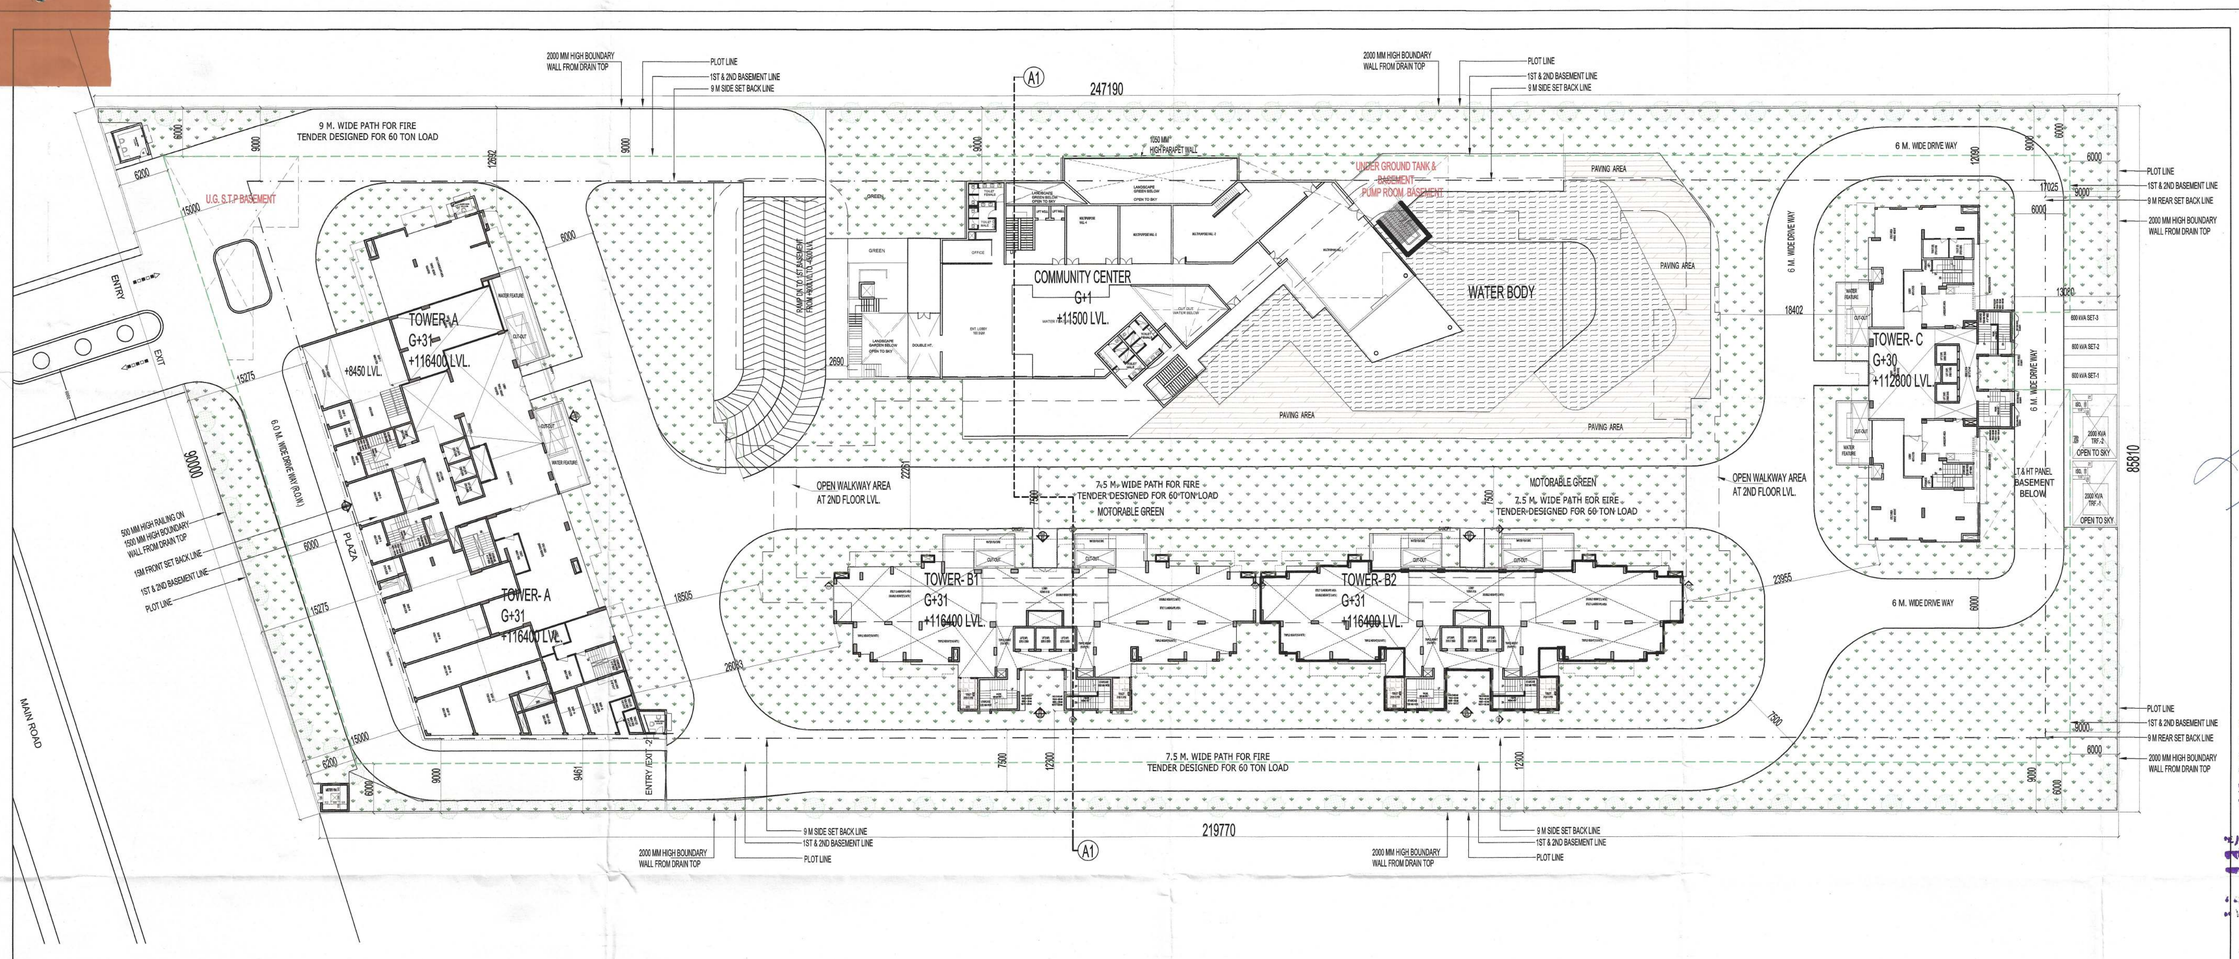

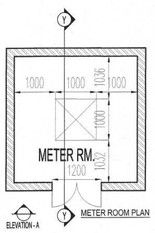

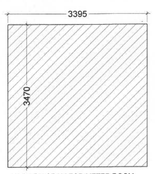

AREA DIAGRAM FOR METER ROOM
AREA CALCULATION = 3.395 X 3.47
= 11.78 SQM

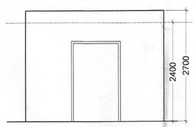

ELEVATION - (A)

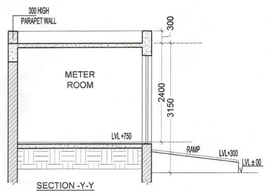

SECTION -Y-Y

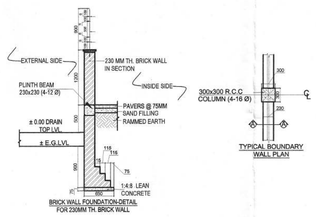

TREE SCHEDULE				
SYMBOL / KEY	BOTANICAL NAME	COMMON NAME	QUANTITIES	DISCRIPTION
	BAUHINIA VARIEGATA	KACHNAR	81	DECIDUOUS TREE
	THEVETIA PERUVIANA	KANER	81	EVERGREEN TREE
TOTAL TREE			162	

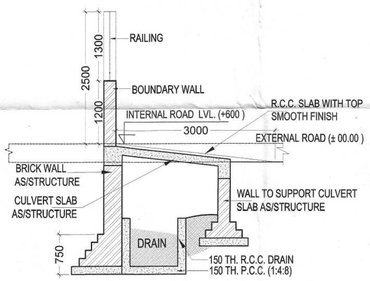

TYPCAL CULVERT DETAIL

LANDSCAPE AREA CALCULATION				
PLOT AREA			20000.00	SQMT
GROUND COVERAGE=			5666.190	SQMT
OPEN AREA =	PLOT AREA - PROPOSED GROUND			SQMT
=	20000	-	5666.190	
=			14333.810	SQMT
MINIMUM LANDSCAPE AREA	50	% OF OPEN AREA		
REQUIRED =	0.5	X	14333.810	SQMT
=			7166.905	SQMT
PROPOSED LANDSCAPE AREA=			**7180.200**	SQMT

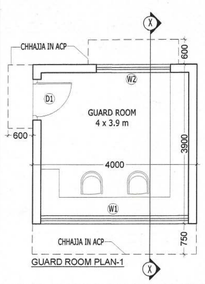

GUARD ROOM PLAN-1

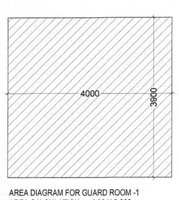

AREA DIAGRAM FOR GUARD ROOM -1
AREA CALCULATION = 4.00 X 3.900
= 15.6 SQMT

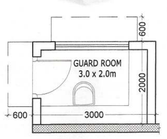

GUARD ROOM PLAN-2

GUARD ROOM PLAN-3

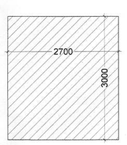

AREA DIAGRAM FOR GUARD ROOM -3
AREA CALCULATION = 3.00 X 2.700
= 8.10 SQMT

TOTAL 2 NO. GUARD ROOM AREA =
GUARD ROOM -1 + GUARD ROOM -2
+ GUARD ROOM -3
=15.6 + 6.00 + 8.10 = 29.7 SQM

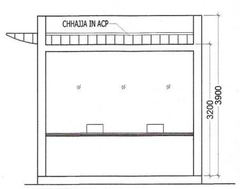

FRONT ELEVATION

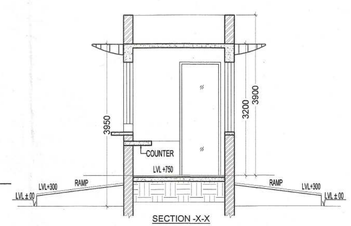

SECTION -X-X

OWNER'S SIGN

ARCHITECT'S SIGN

ACE INFRACITY DEVELOPERS PVT. LTD. NOIDA

VISHAL SHARMA ARCHITECT CA-98/23261 9310164666 NEW DELHI

TTT-298/1084/26.12.2018

Map for proposed Building is as per Bye Laws. Submitted for approval please.

Asstt. Arch. Architect

KEY PLAN

SUBMISSION DRAWING

CLIENT
ACE INFRACITY DEVELOPERS PVT.LTD.

PROJECT
COUNTY
ONE O SEVEN
PROPOSED GROUP HOUSING FOR
ACE INFRACITY DEVELOPERS PVT. LTD.
AT PLOT NO: GH - 01/A/B (ALPHA),SECTOR -107, NODIA, UP.

DATE	PROJECT INCHARGE	CHECKED BY
18 - 10 - 2018	AMAR NATH	RAVINDRA SIINGH
SCALE	DEALT BY	APPROVED BY
1:350	ABDHESH JHA	VISHAL SHARMA

DRAWING TITLE
SITE LANDSCAPE PLAN

NORTH POINT

This drawing is a "COPYRIGHT" contents of this drawing or part thereof may not be used or reproduced without the permission of the Architect

ARCHITECTS

Confluence

B- 421,NEW FRIENDS COLONY,N.D-65 INDIA
Ph- +91-11-46130600 Ph- +91-11-40564768
ccs@inconfluence.com www.inconfluence.com
Member of IGBC ISO - 9001 : 2000
architecture urban design hospitality interiors

DRAWING NO. S-03

REVISION R0