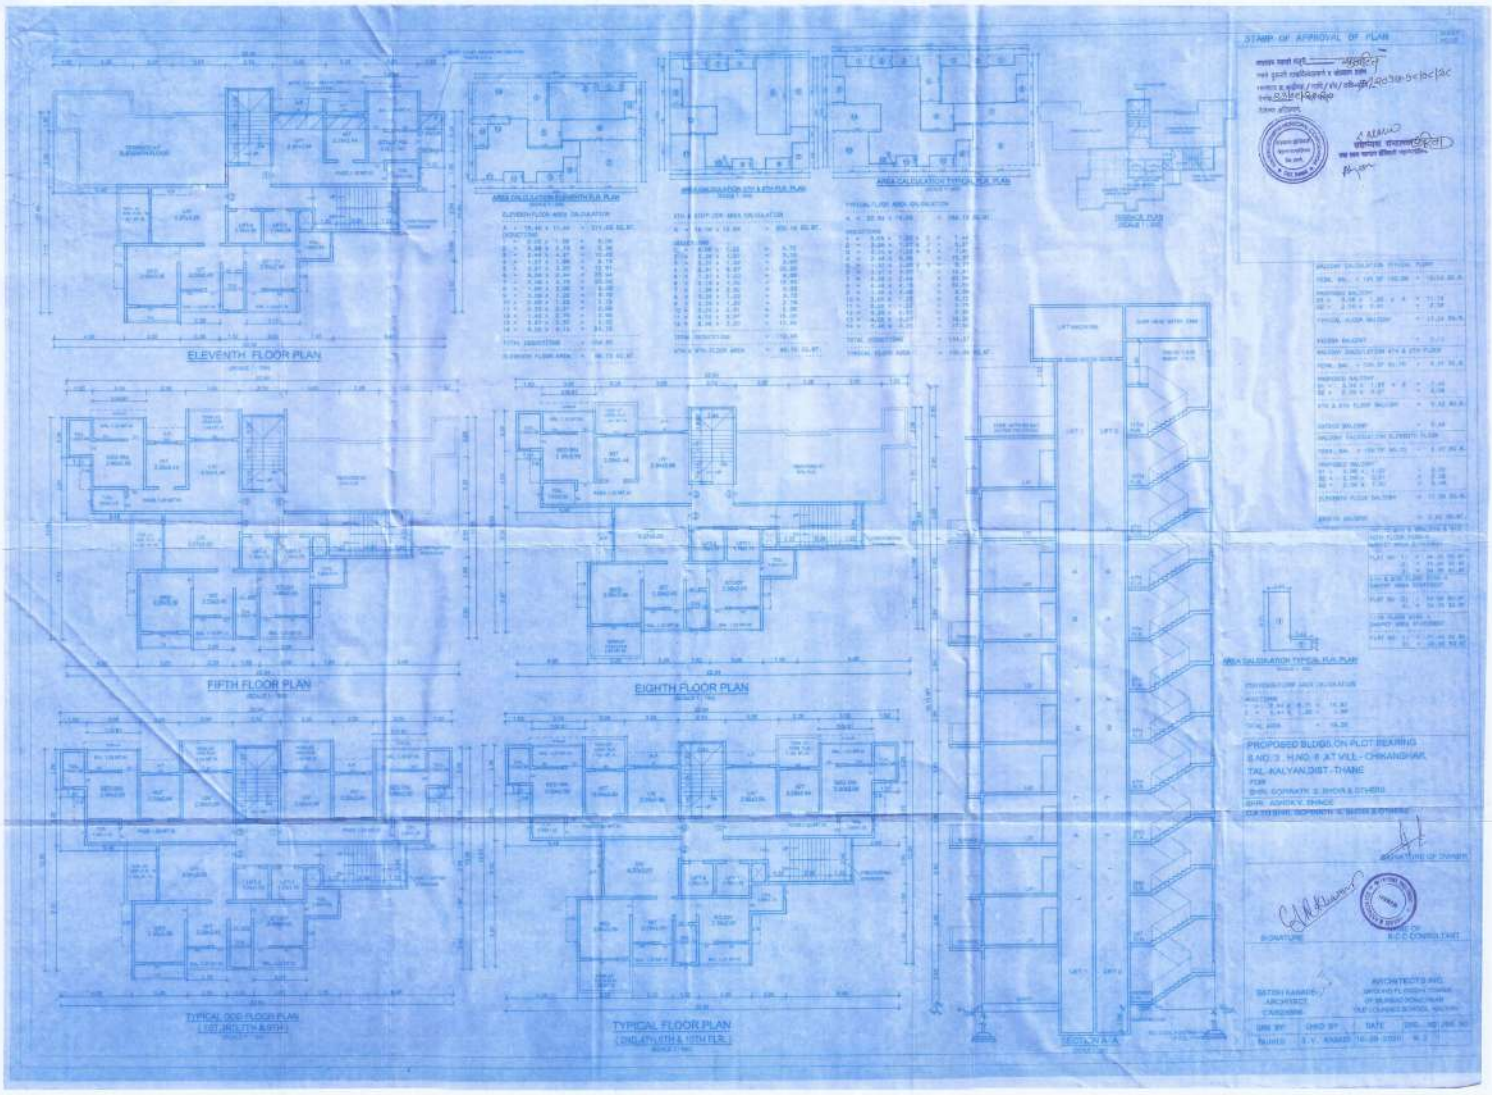
STAMP OF APPROVAL OF PLAN
ELEVENTH FLOOR PLAN
FIFTH FLOOR PLAN
EIGHTH FLOOR PLAN
TYPICAL 2ND FLOOR PLAN
TYPICAL FLOOR PLAN
SECTION A-A
PROPOSED BLDG. ON PLOT BEARING
S.NO.3 H.NO.8 AT VILL.-CHIKANGHAR
TAL.-KALYAN,DIST.-THANE
FOR
SIGNATURE OF OWNER
SIGNATURE
NAME OF R.C.C. CONSULTANT
SATISH KANADE
ARCHITECT
T.ARCHITECTS INC.
ARCHITECTS AND
DRN BY
CHKD BY
DATE
SHEET