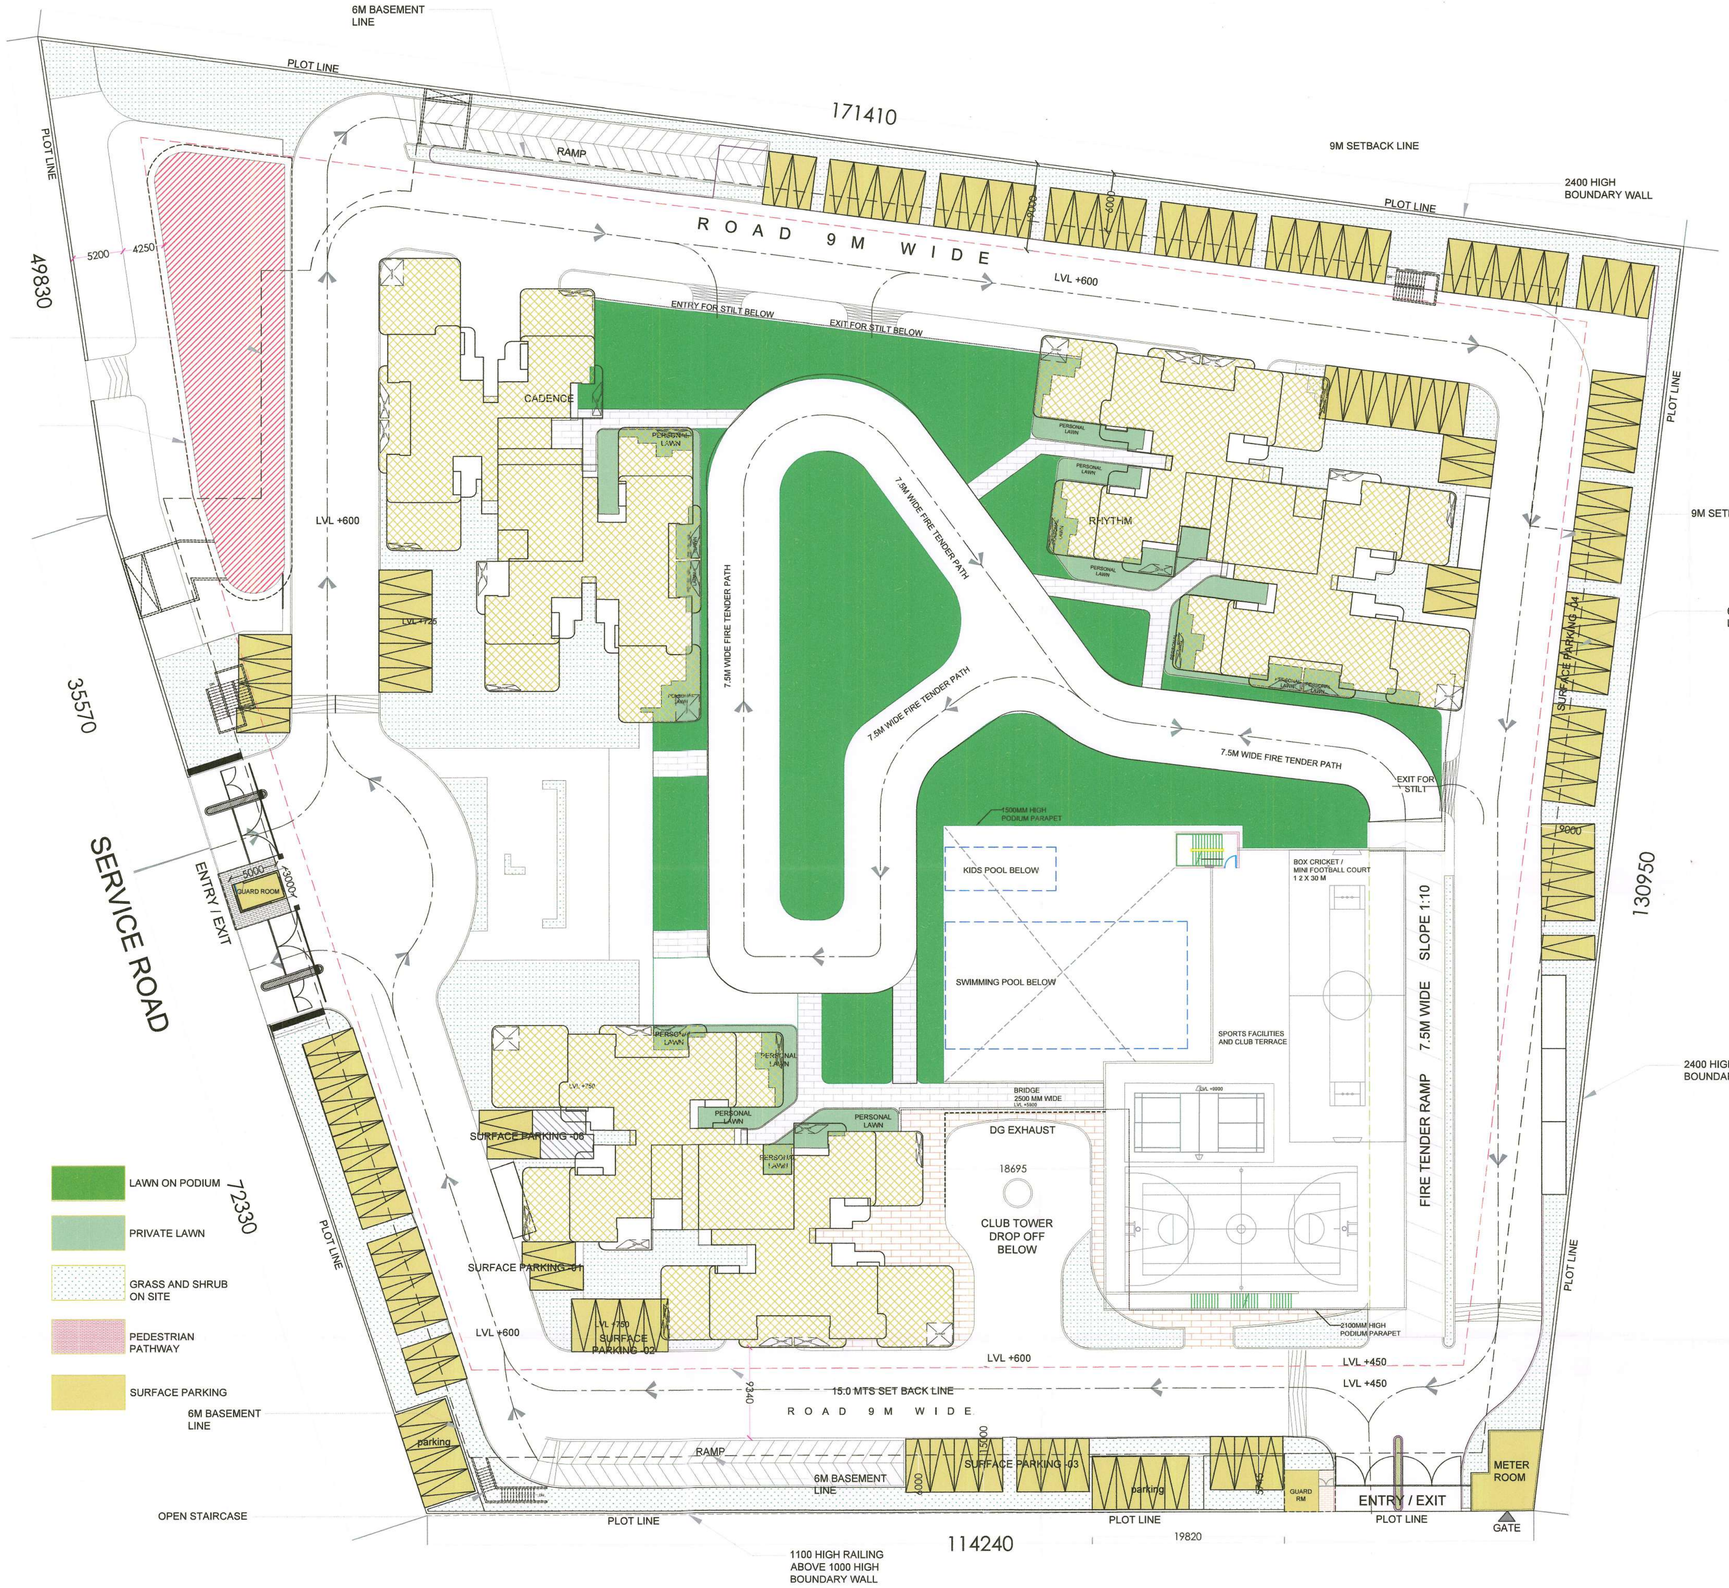

Client

ELDECO

ELDECO GOODLIVING PROPERTIES LIMITED
201-212, 2nd Floor, Splendor Forum, Jasola District Centre, New Delhi - 110 025

Yamuna Expressway Industrial Development Authority
APPROVED
Vide Letter No. YEA/PLNG/796 Date 04-04-2025
Valid Upto Date 5 Years/
Dy. Manager (Plng. & Arch)

Architect

ARCOP

ARCOP ASSOCIATES PVT LTD
Plot No. 36B, Sector-32, Institutional Area, Gurugram, Haryana 122001, India
Tel.: 91-124-4595500
91-124-4595550
Fax: 91-124-4595550

SUB ARCHITECT

RAGHVA ARCHITECTS
ARCHITECTURE-STRUCTURE-INTERIOR-VASTU

HEAD OFFICE:- PLOT NO: CS-9, SECOND FLOOR, COMMERCIAL MARKET, GYAN KHAND-II, INDIRA PURAM, GHAZIABAD (UP) INDIA (NEAR ST. THOMAS SCHOOL)

BRANCH OFFICE:(WAVE CITY):- SHOP NO:-43, DREAM BAZAR, DREAM HOMES HOUSING SOCIETY, SECTOR-5, 57.0 METER ROAD, WAVE CITY, NH-24, GHAZIABAD

BRANCH OFFICE LUCKNOW:- OFFICE NO-717, PARASNATH PLANET PLAZA, PLOT NO-TCG-818 & 3, VIBHUTI KHAND GOMTI NAGAR, LUCKNOW (U.P.)

EMAIL:- RAGHAVARCHITECTS@GMAIL.COM,
WEBSITE:- WWW.RAGHAVARCHITECTS.COM, MOB:- 9810204115, 9891165128

For Eldeco Goodliving Properties Limited
Authorised Signatory

AR. RAJNEESH KUMAR
B.Arch, MCA, IIA
CA/2017/86949
RAGHAVA ARCHITECTS
Office:- 201, CS-09, GK-2,
Indirapuram Ghaziabad (U.P.),
raghavaarchitects@gmail.com,
9810204115, 9891165128

owner's signature | architect's signature

Disclaimer

Drawings and written material appearing herein constitute original and unpublished work of the Consultant and may not be duplicated, used or disclosed without written consent of the Consultant.

Notes

1. Unless otherwise mentioned all dimensions are in Millimeters.
2. Unless otherwise mentioned all levels including finished floor levels are in Meters.
3. Unless otherwise mentioned all dimensions are shown exclusive of finishes & frames.
4. Dimensions are not to be scaled from the drawing.
5. Any discrepancies, either between written dimensions and site dimensions or within these drawings should be brought to the immediate attention of the consultant before executing the works.
6. This drawing is to be read in conjunction with all other documentation forming the construction document.

No	Date	Description

Revisions

Drawing Status

SUBMISSION DRAWING

Key Plan

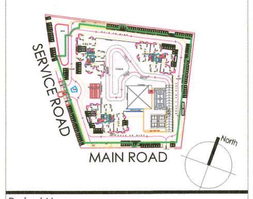

Project Name

ELDECO BALLADS OF BLISS

Project Address

PLOT NO. GH-1A/2, SEC. 22D, YAMUNA EXPRESS WAY, INDUSTRIAL DEVELOPMENT AUTHORITY, GAUTAM BUDH NAGAR, U.P. -203201

Drawing Title

LANDSCAPE PLAN & PARKING PLAN

Project No 22.52.R

Scale 1:300

Date MARCH 07 , 2025

Drawing No

XX	XX	X	XXX	8

SHEET SIZE A1 : 841 X 594