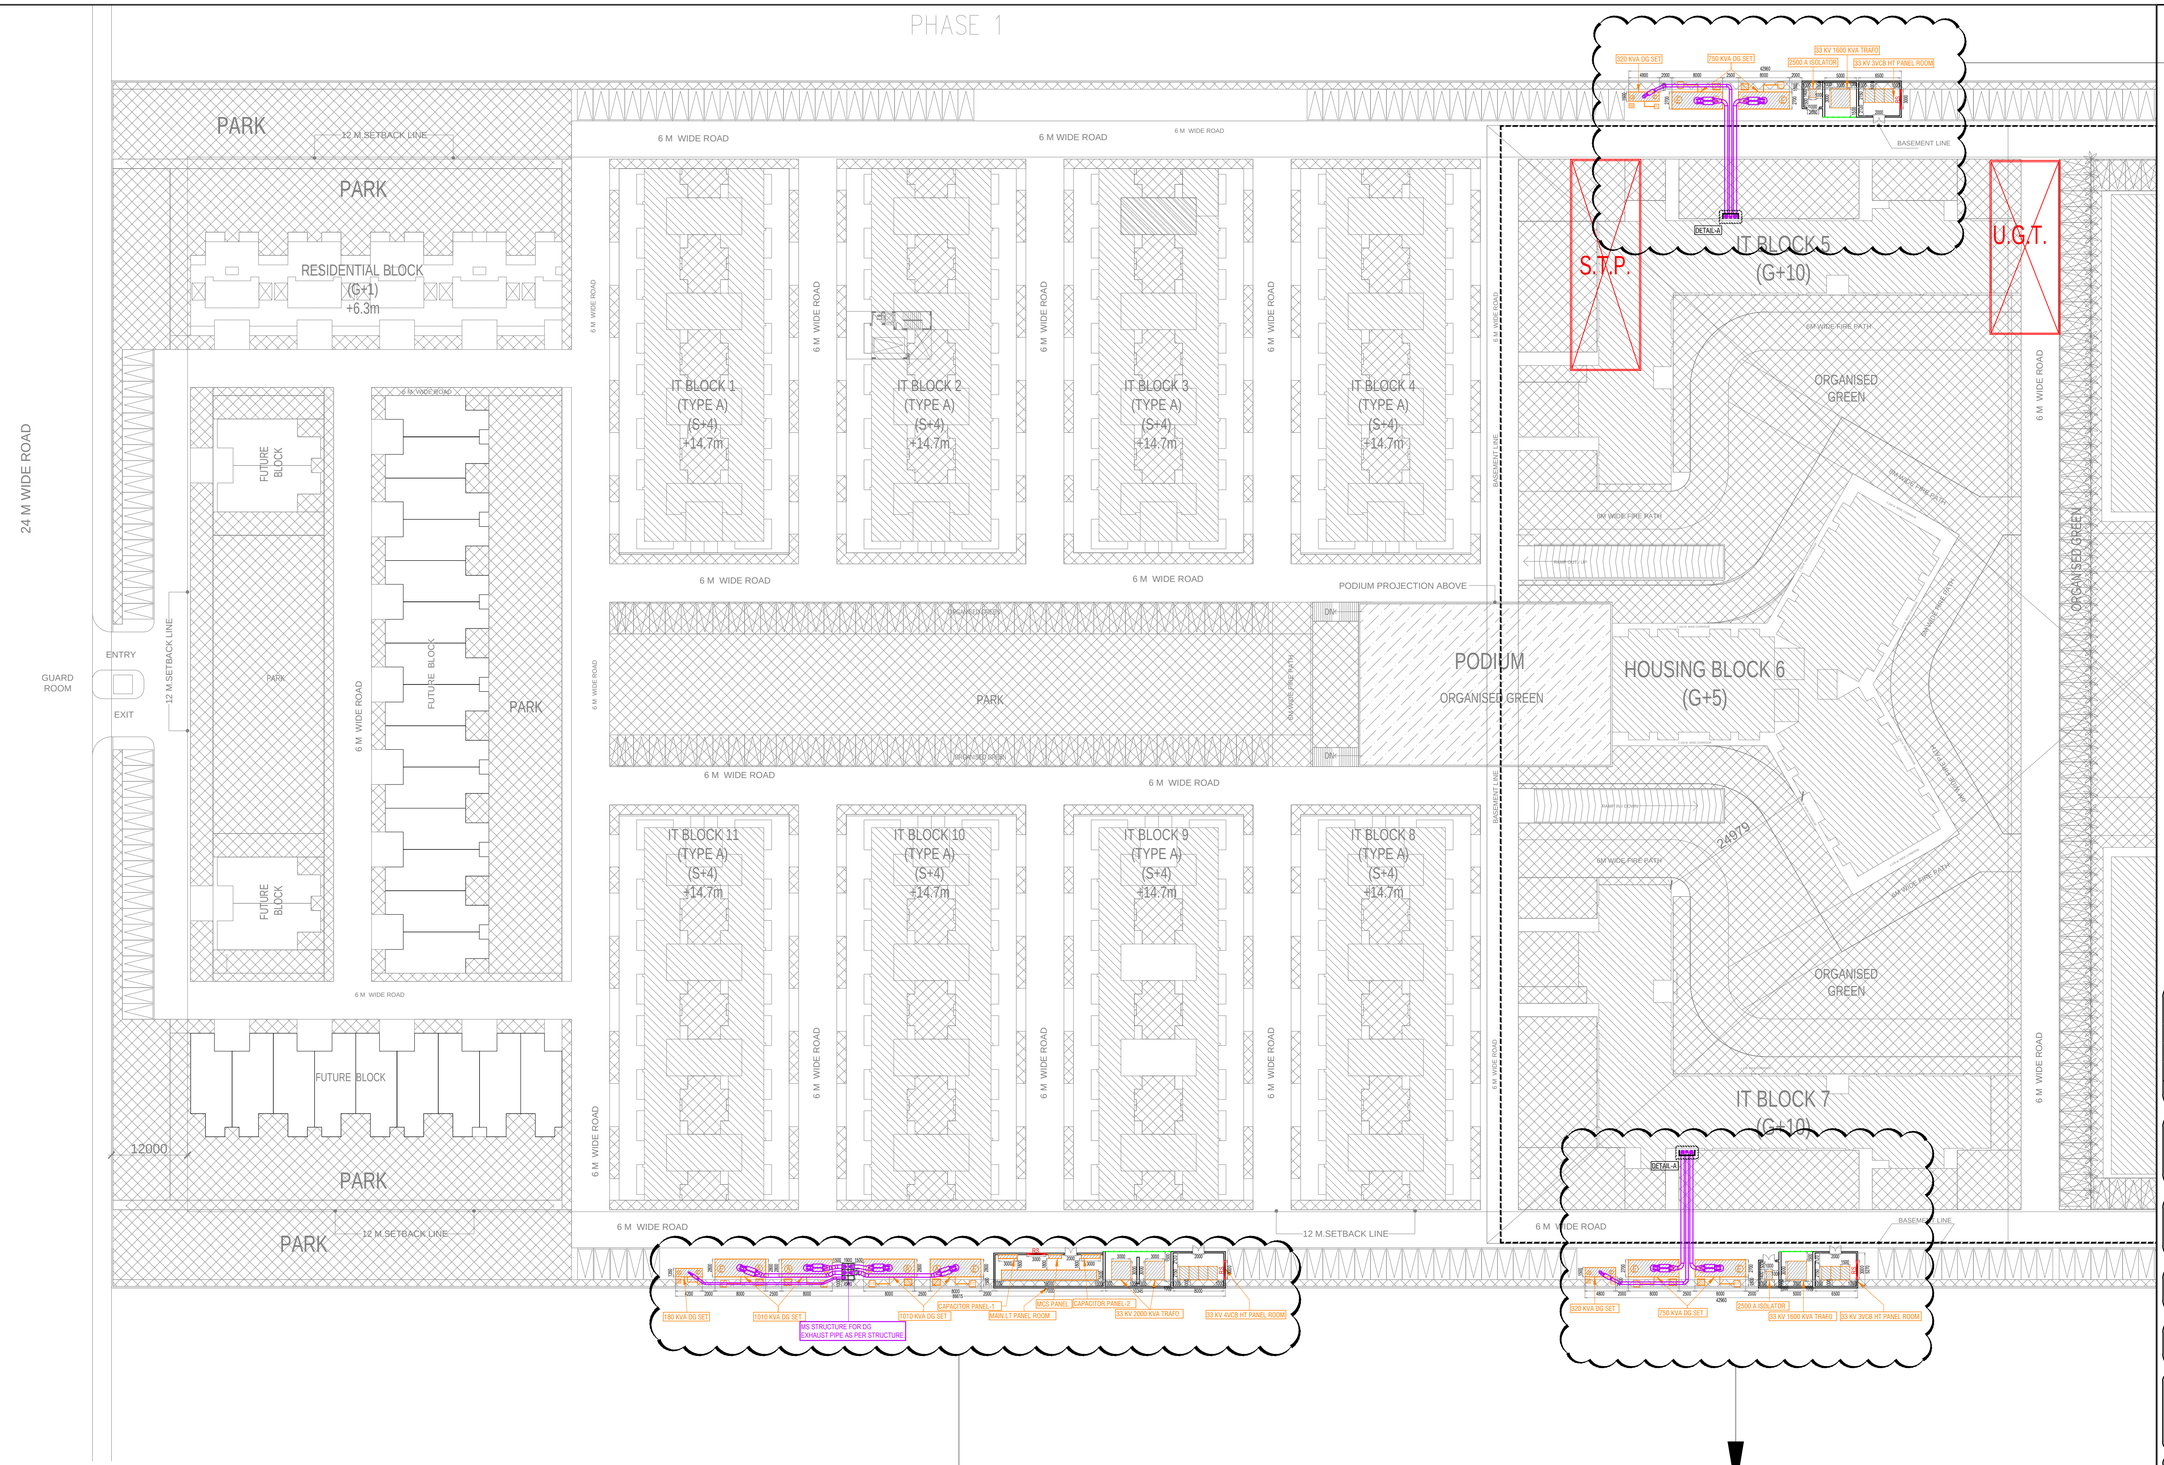


| Rev. no. | Date | Revision |
|---|---|---|
| .. | .. | .. |

**Project**
PROPOSED I.T. PARK AT PLOT
NO-06,K.P.-5,GREATER NOIDA WEST, GAUTAM BUDH NAGAR,UP

**Owner**
ELEGENT IT SOLUTIONS PVT LTD
..

**Title**
SITE PLAN (SUBSTATION LAYOUT)

**Subtitle**
EXTERNAL ELECTRICAL DRAWING

**Drawing released for**
- ☐ APPROVAL
- ■ SUBMISSION
- ☐ ADVANCE COPY
- ☐ CONSTRUCTION

| | |
|---|---|
| Drg. no. GC / EX / ELEC.-01 | Drawn by Satyam Sharma |
| Scale 1:500 @ A1 | Designed by M.Mansoor |
| Date May 2017 | Checked by Anand Havelia |

**Architects**
YUVAN
195,Ram Vihar, Delhi-92
..

**Services Consultant**
Consummate Engineering Services (P) Ltd.
Noida Office : B - 67, Sector - 67, Noida - 201 301
Tel : (0120)6943500 ( 23 Lines )
Lko. Office : R 006, Rohtas Plumeria, Gomti Nagar, Lucknow
e mail : mail@cespl.in, website : www.cespl.in