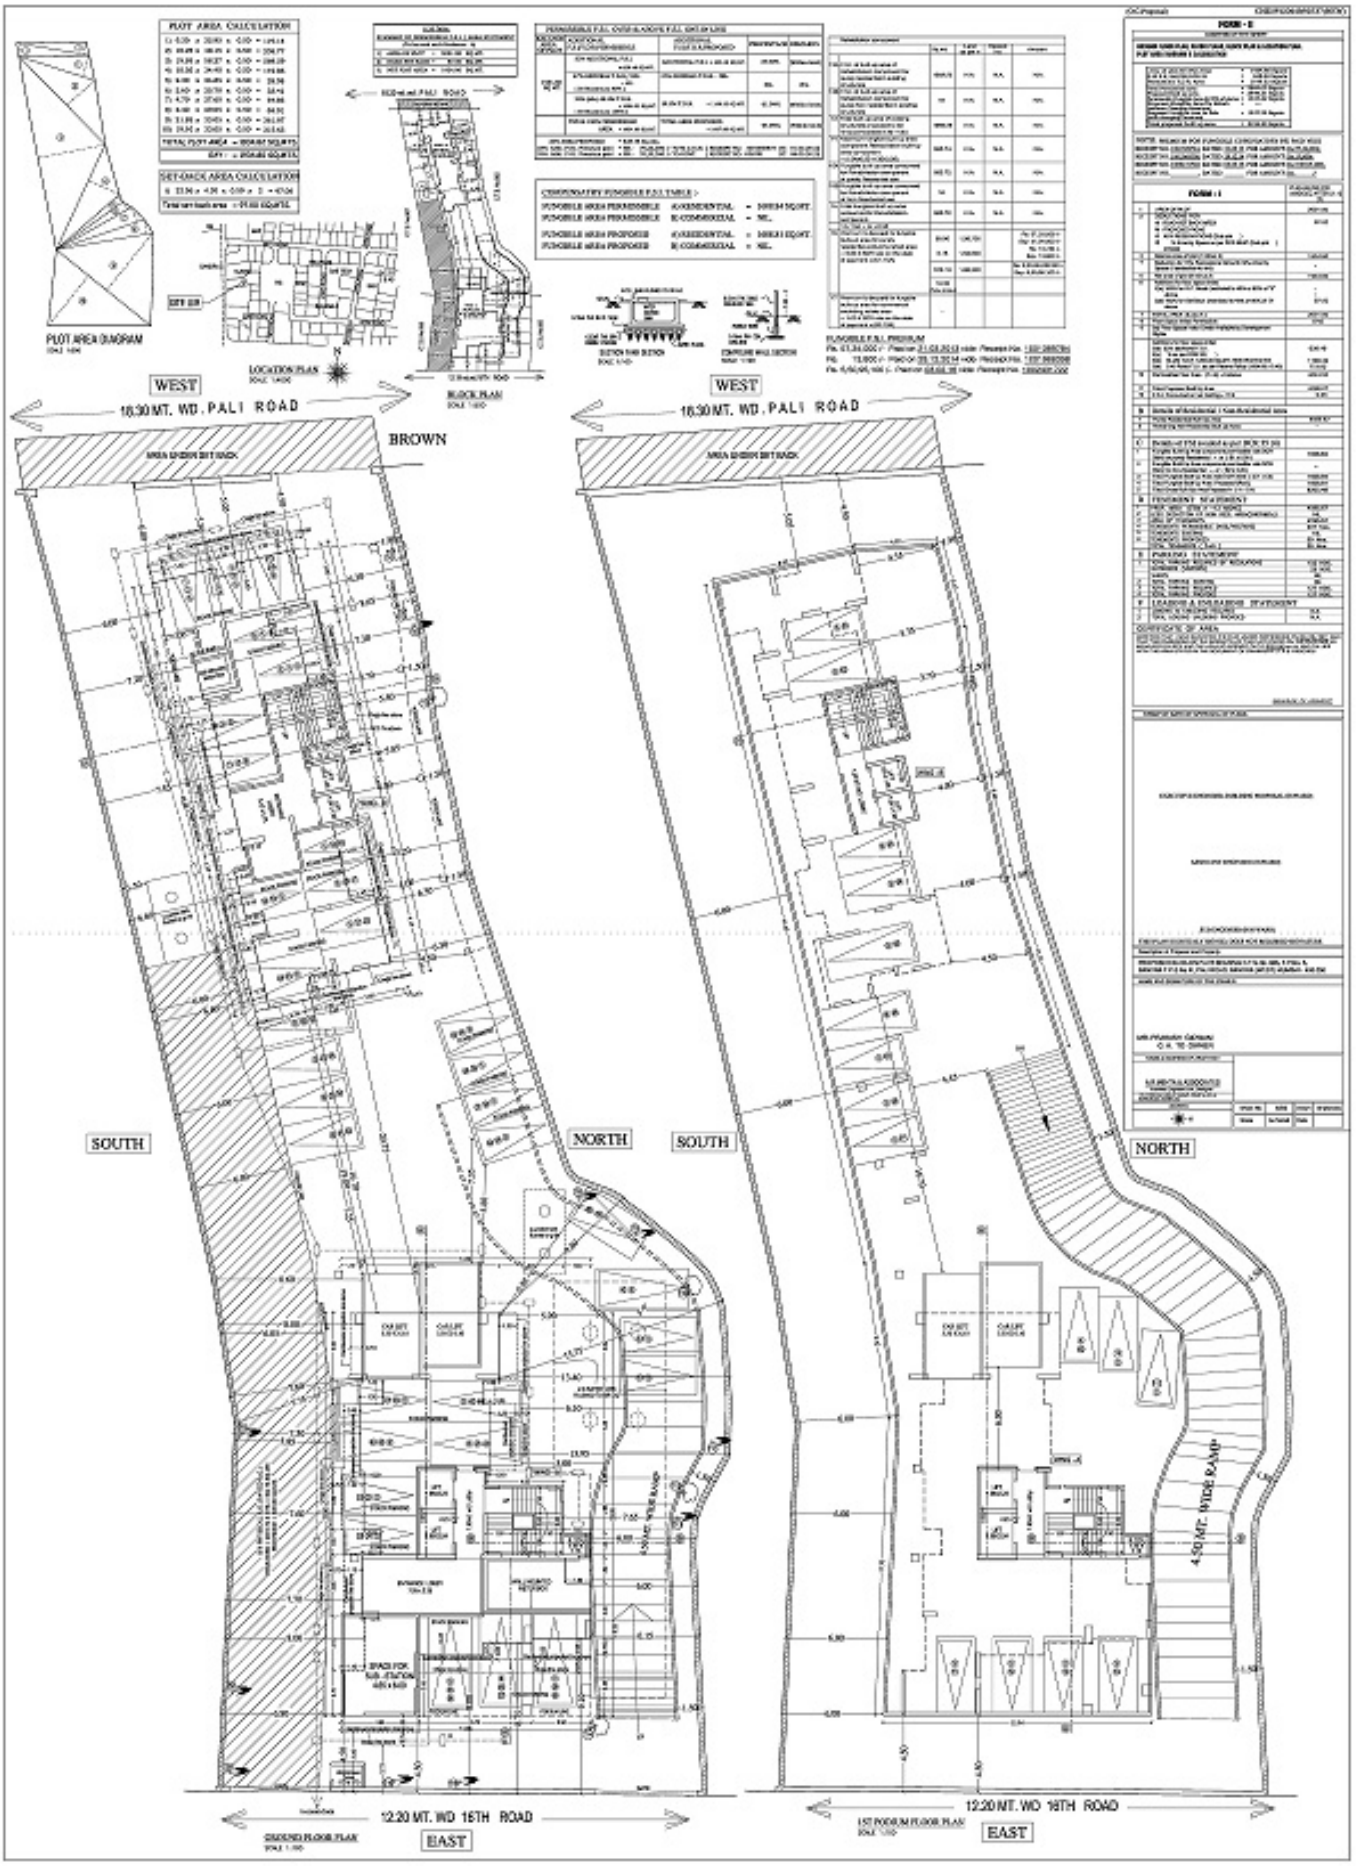
PLOT AREA CALCULATION
SET-BACK AREA CALCULATION
PLOT AREA DIAGRAM
LOCATION PLAN
BLOCK PLAN
SECTION
PARKING FLOOR PLAN
COMPULSORY PARKING F.S.I. TABLE
PARKING F.S.I. PREMIUM
FORM - I
FORM - II
WEST
16.30 MT. WD. PALI ROAD
BROWN
AREA UNDER SET BACK
SOUTH
NORTH
12.20 MT. WD 16TH ROAD
EAST
GROUND FLOOR PLAN
1ST PODIUM FLOOR PLAN
4.50 MT. WIDE RAMP
SPACE FOR SUB-STATION
CERTIFICATE OF AREA