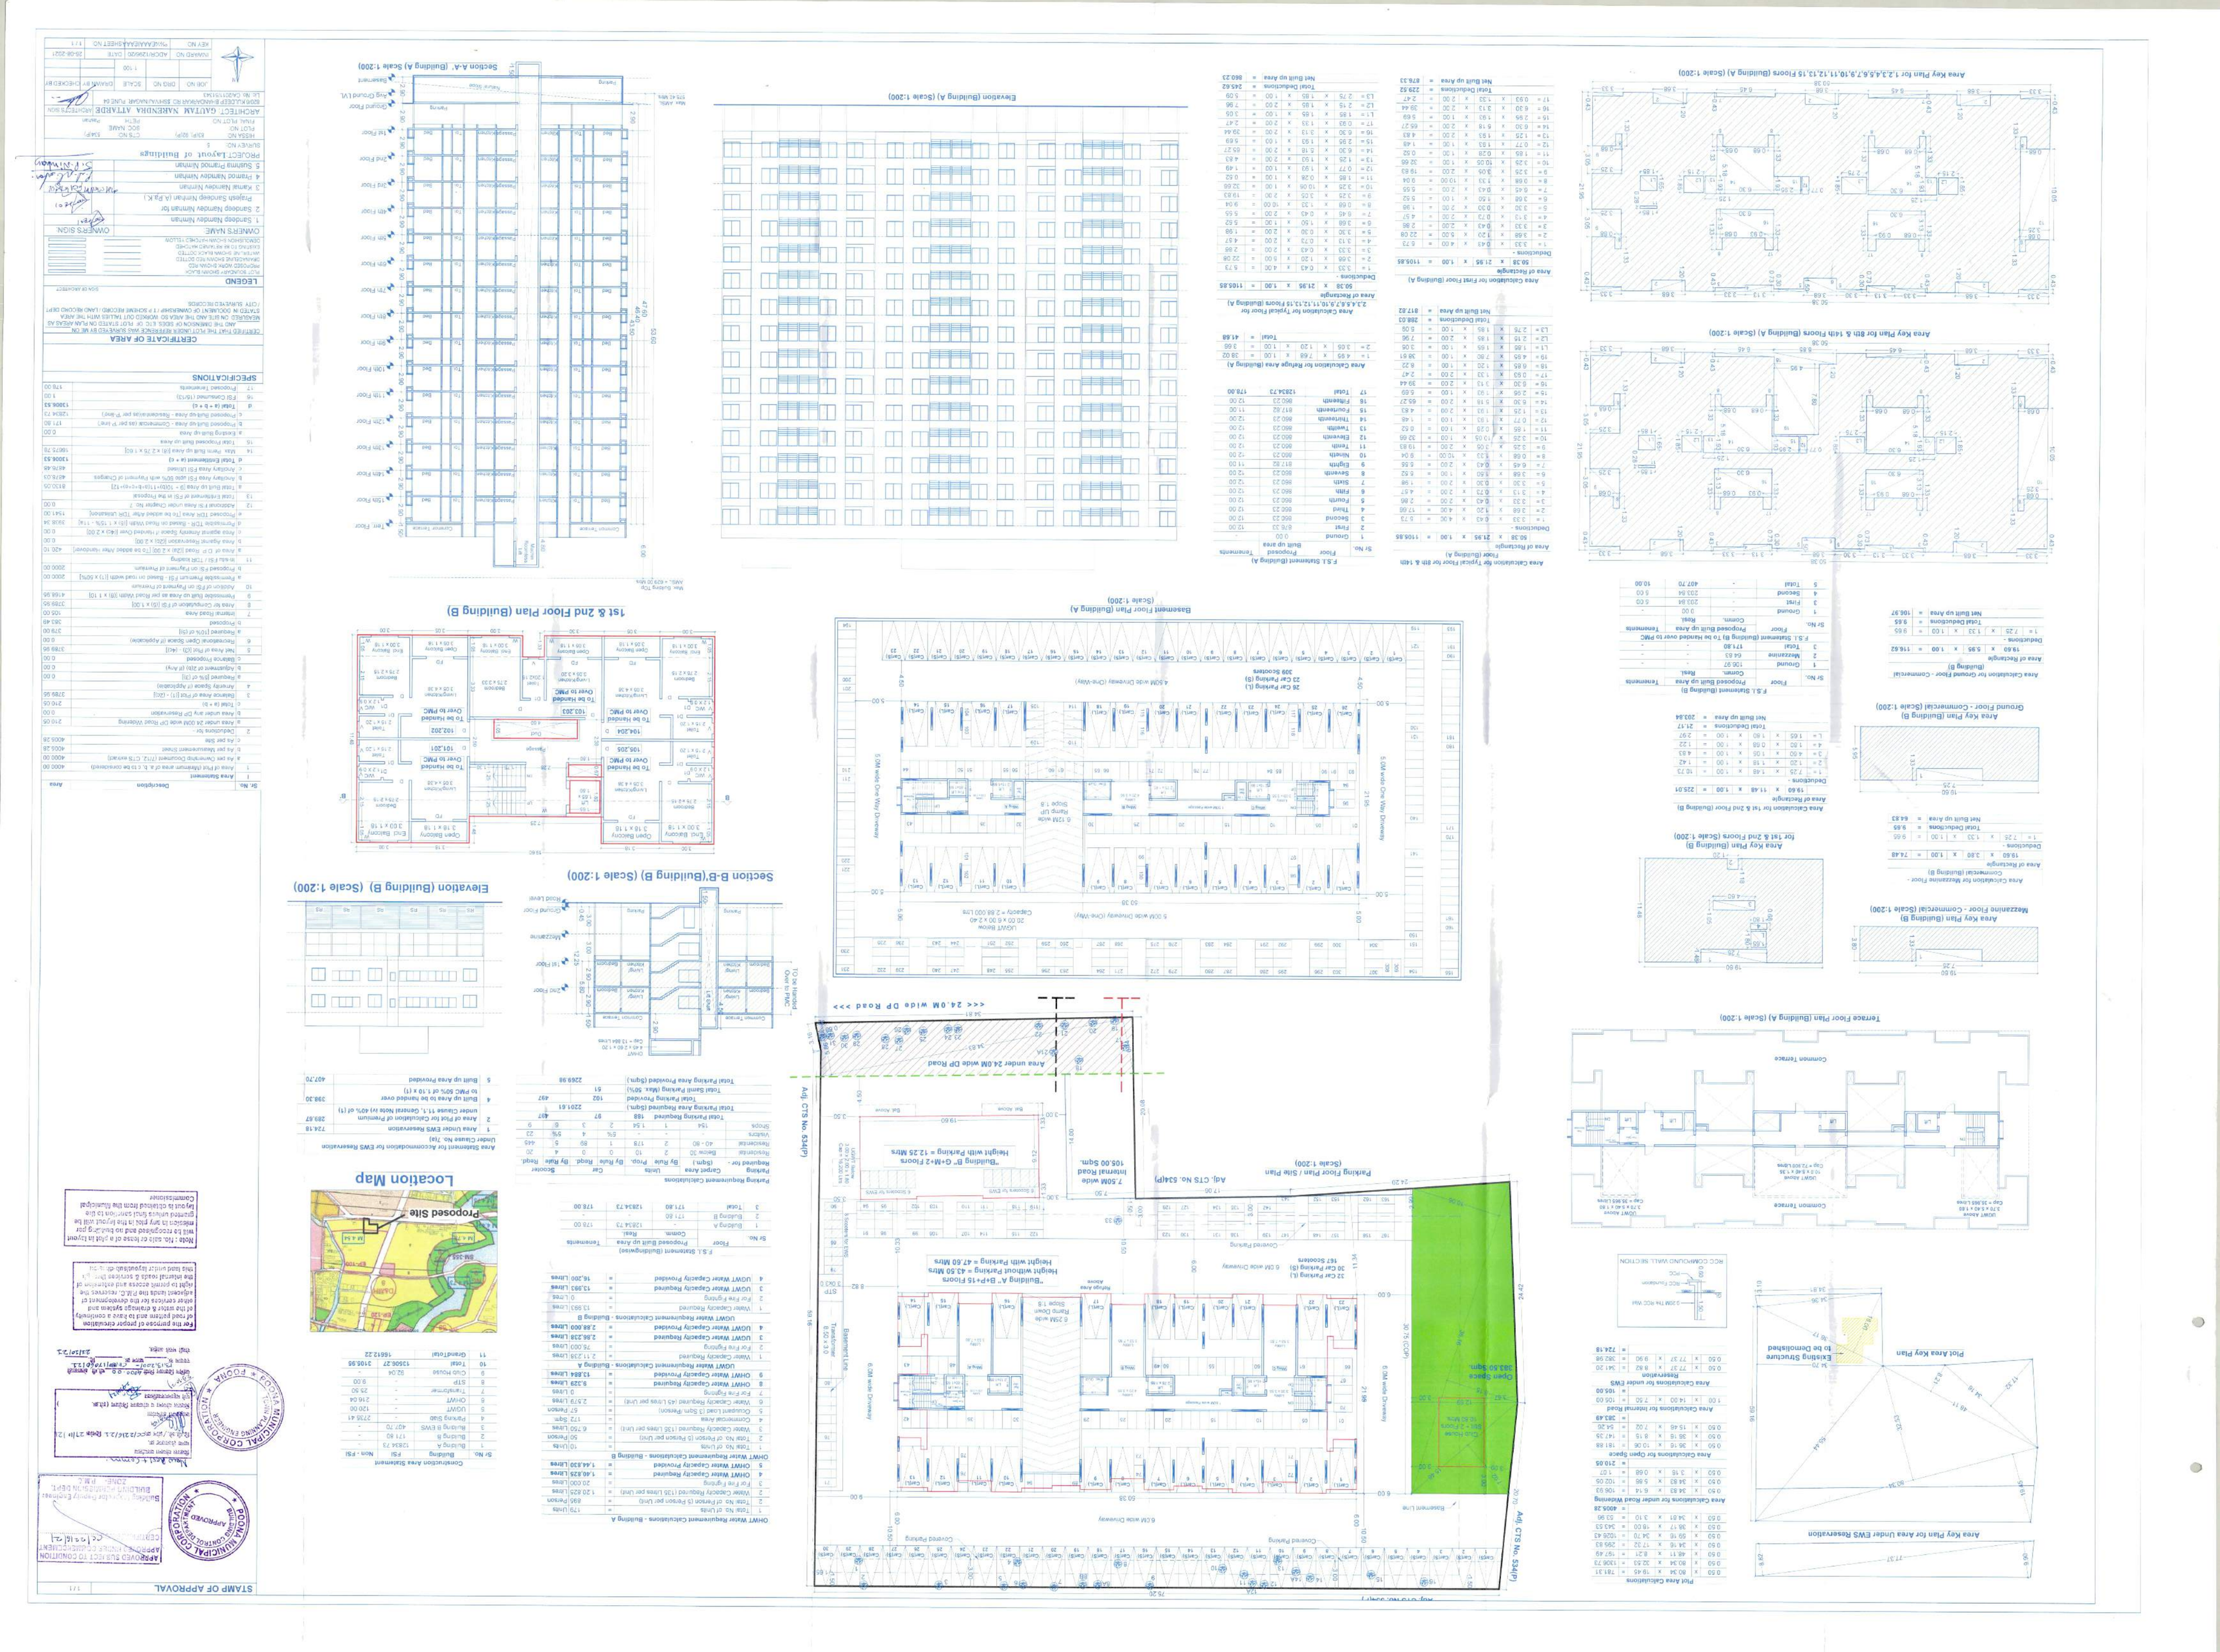
Area Key Plan for 1,2,3,4,5,6,7,8,9,10,11,12,13,15 Floors (Building A) (Scale 1:200)
Area Key Plan for 8th & 14th Floors (Building A) (Scale 1:200)
Area Key Plan for Ground Floor - Commercial (Building B)
Ground Floor - Commercial (Scale 1:200)
Area Key Plan (Building B) Mezzanine Floor - Commercial (Scale 1:200)
Area Key Plan (Building B) for 1st & 2nd Floors (Scale 1:200)
Terrace Floor Plan (Building A) (Scale 1:200)
Common Terrace
Area Key Plan for Area Under EWS Reservation
Plot Area Key Plan
Existing Structure to be Demolished
Plot Area Calculations
Area Calculations for Mezzanine Floor - Commercial (Building B)
Area Calculations for Ground Floor - Commercial (Building B)
Area Calculations for 1st & 2nd Floor (Building B)
Area Calculations for Typical Floor for 8th & 14th
Area Calculations for Refuge Area (Building A)
Area Calculations for Typical Floor (Building A)
Area Calculations for Terrace Area (Building A)
Area Calculations for Area under EWS
Area Calculations for Internal Road
Area Calculations for Open Space
Area Calculations for under Road Widening
Area Calculations for Open Space
Area Calculations for Refuge Area
Area Calculations for Area under EWS
Area Statement (Building A)
Area Statement (Building B)
Parking Requirement Calculations
Parking Area Calculations
Parking Plan / Site Plan
Basement Floor Plan (Building A) (Scale 1:200)
Elevation (Building A) (Scale 1:200)
Section A-A' (Building A) (Scale 1:200)
1st & 2nd Floor Plan (Building B)
Section B-B'(Building B) (Scale 1:200)
Elevation (Building B) (Scale 1:200)
Location Map
Proposed Site
Construction Area Statement
OHWT Water Requirement Calculations - Building A
UGWT Water Requirement Calculations - Building B