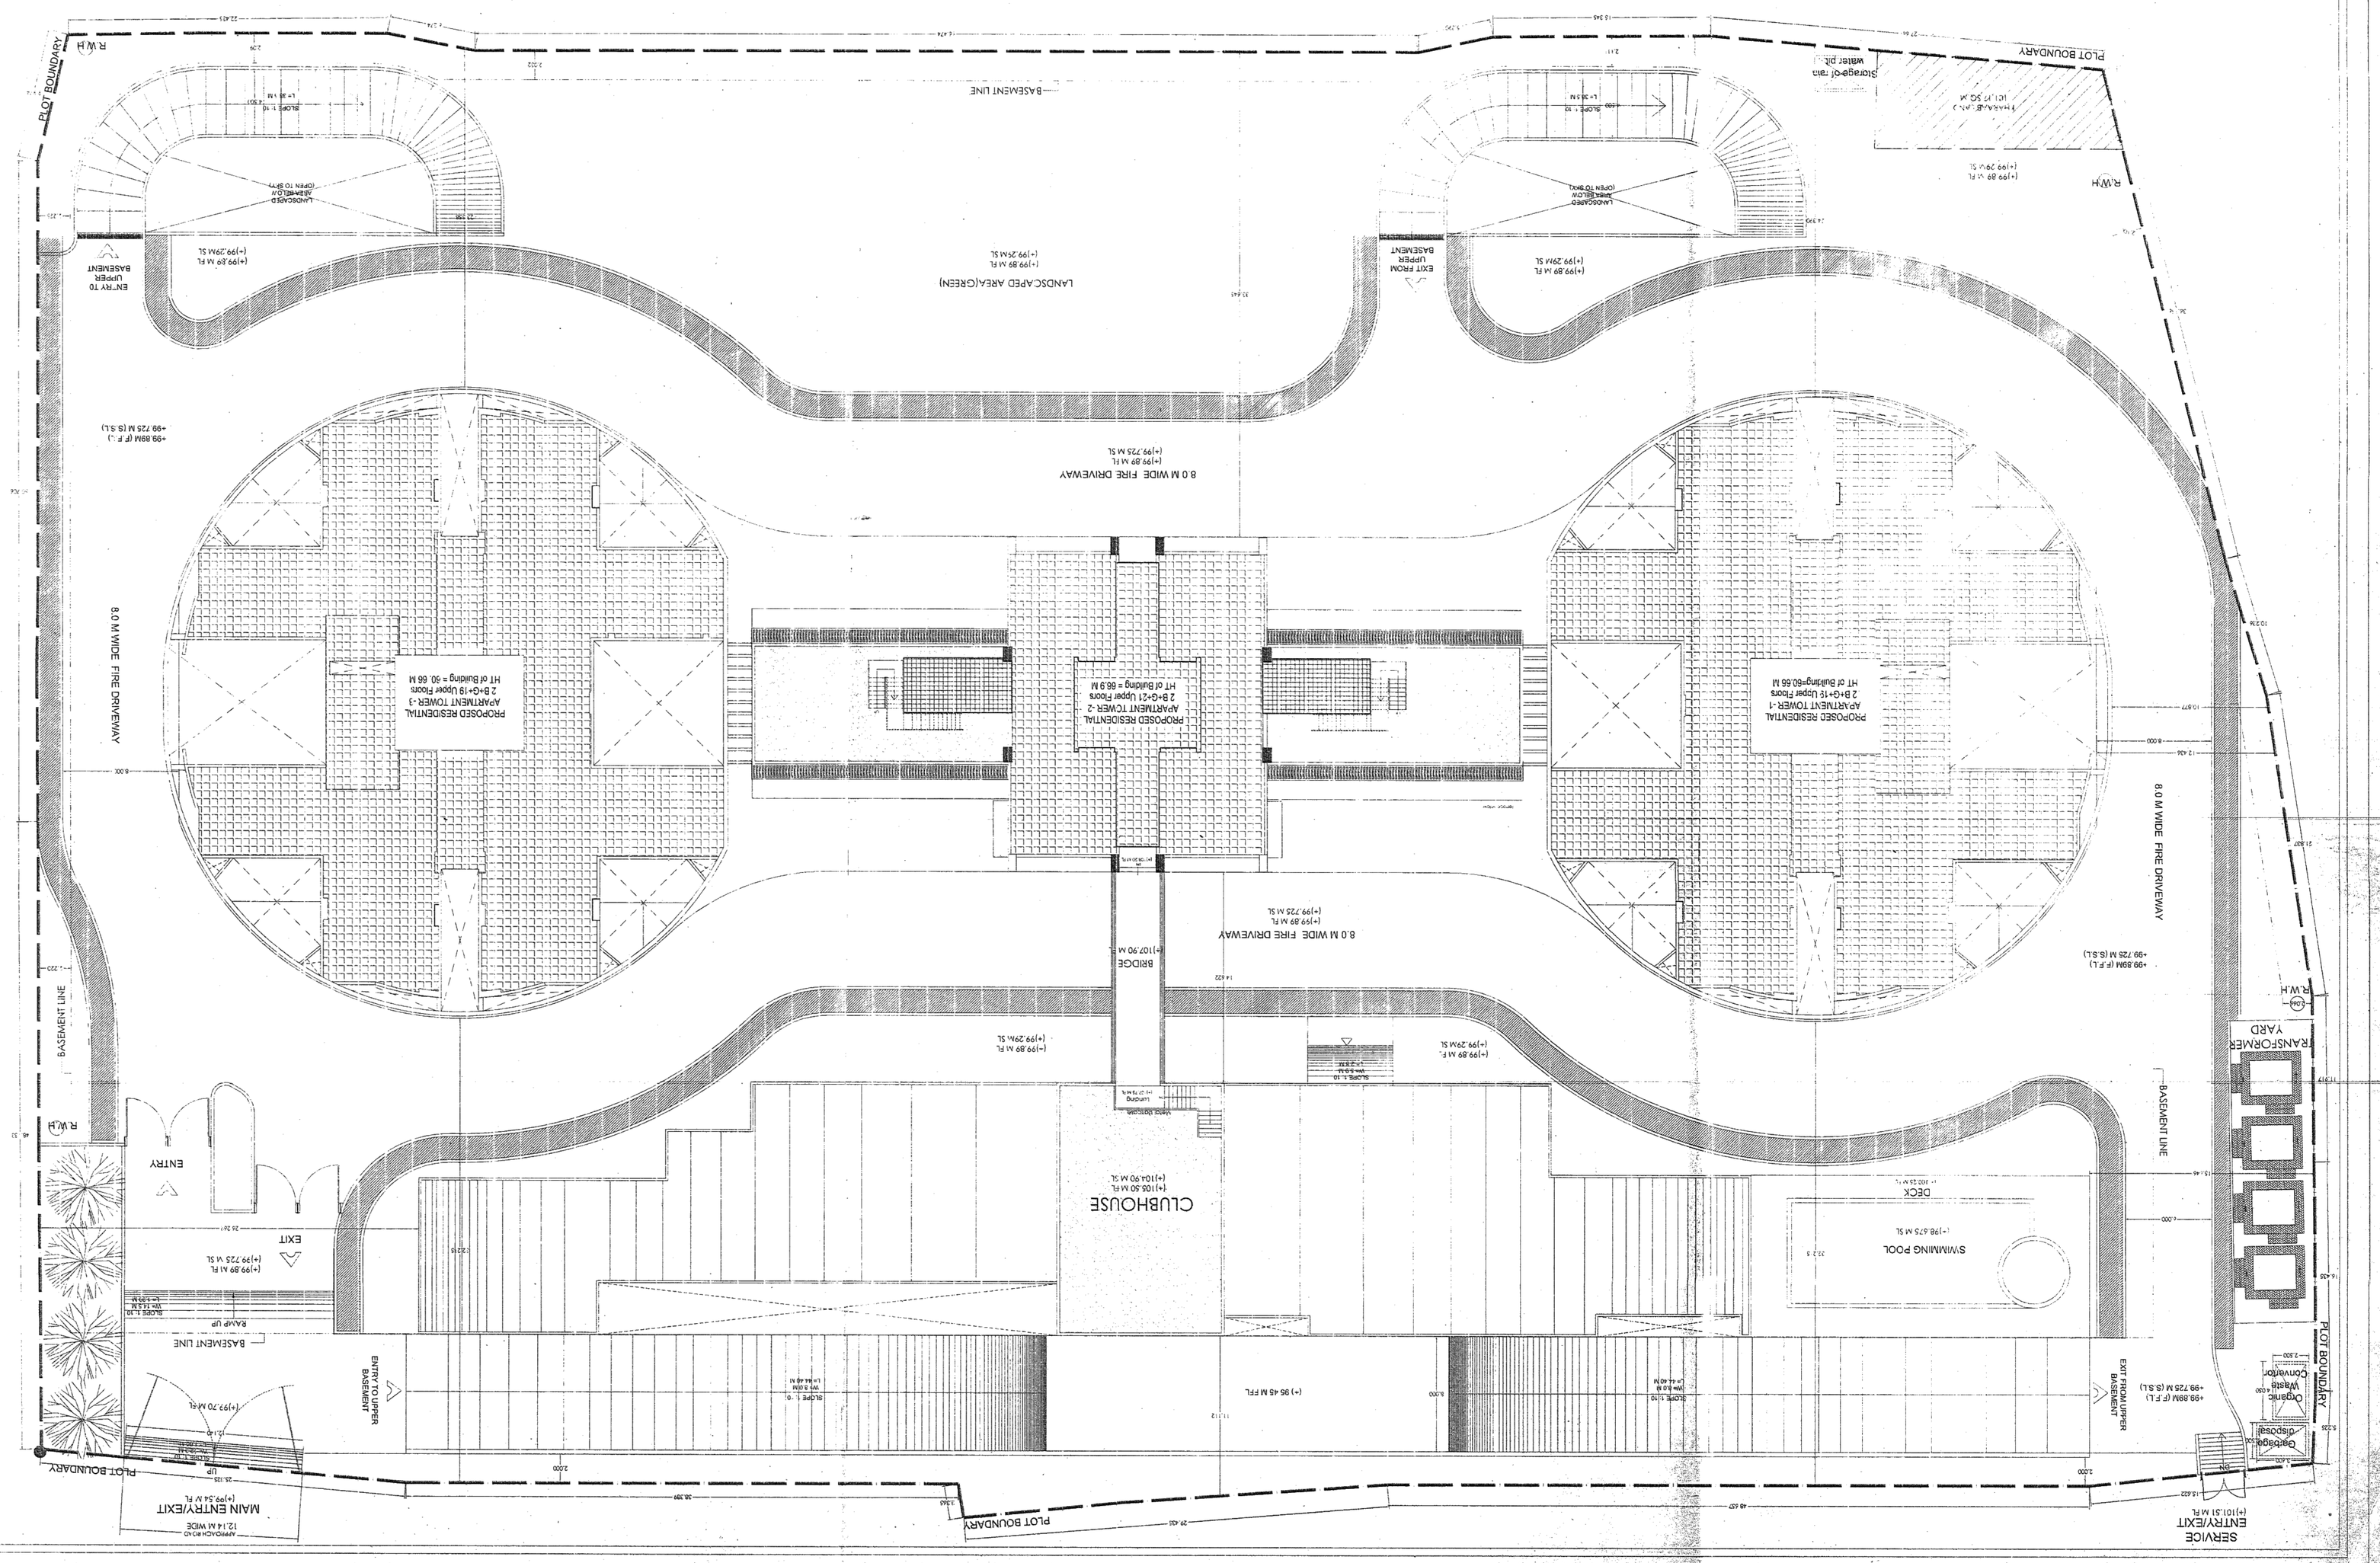



















SITE PLAN

N