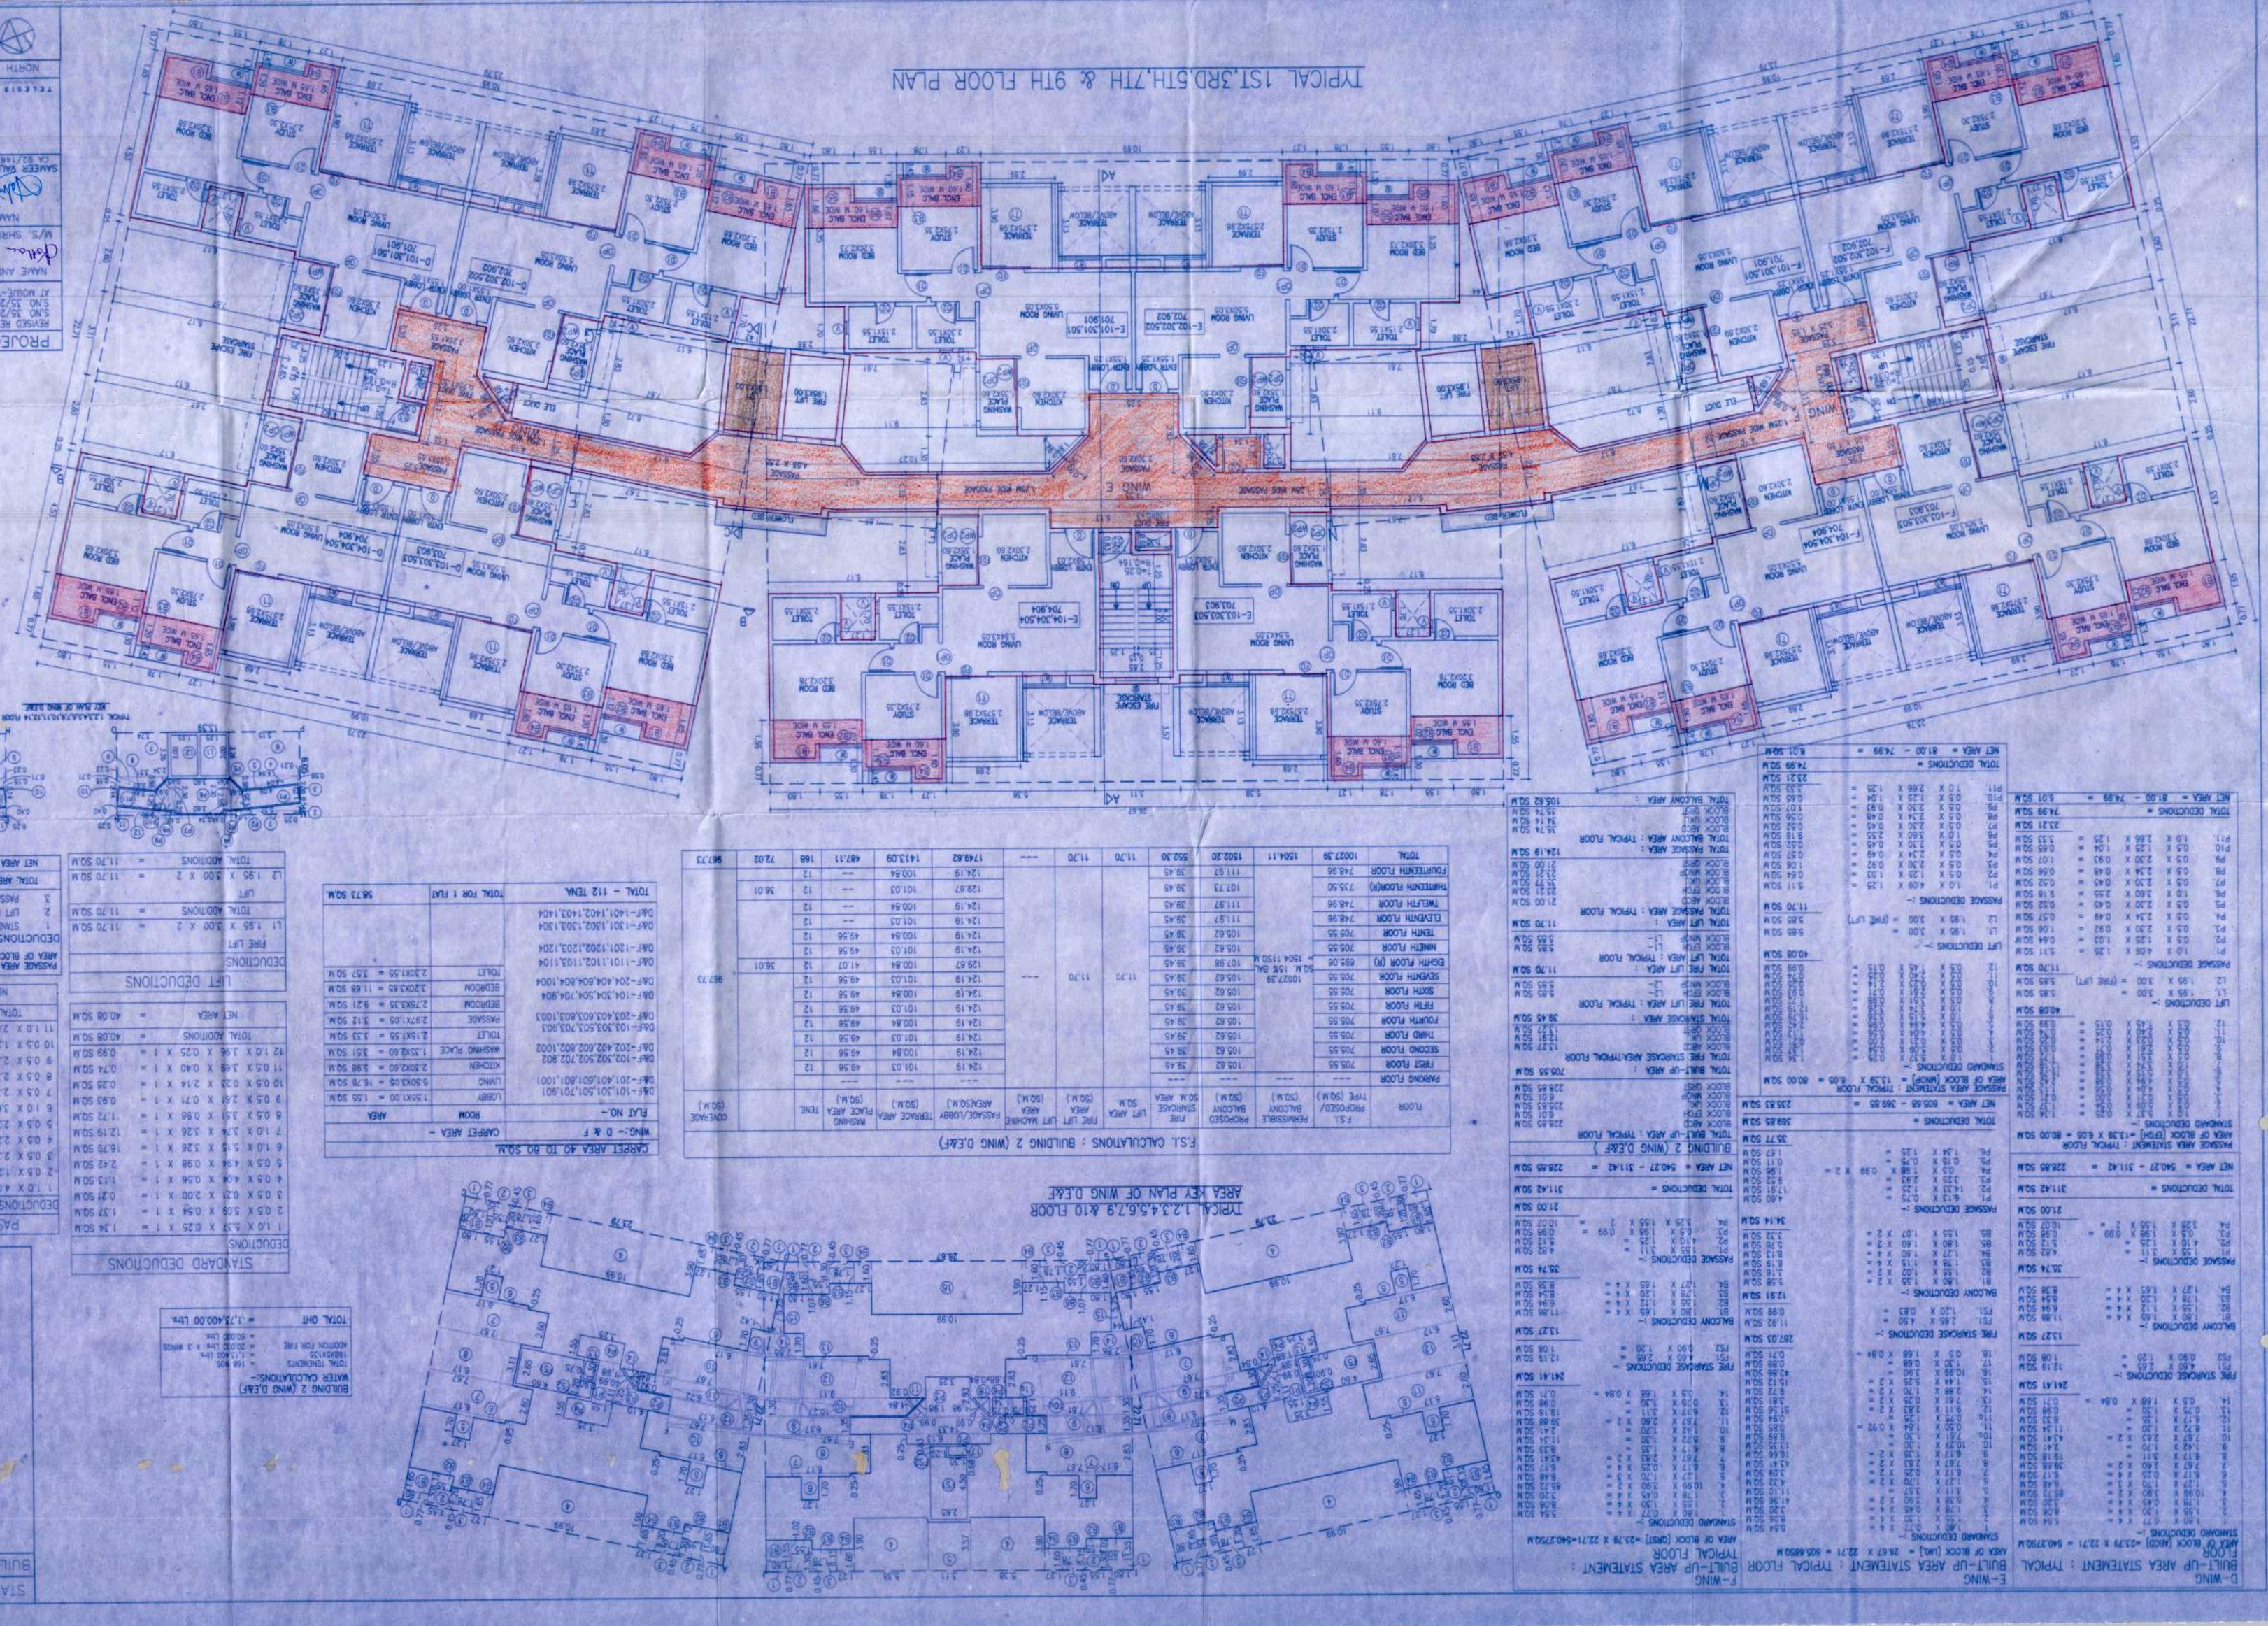

PROJECT

REVISED RESIDENTIAL BUILDING AT
S/NO 35/20, 20A, 35/20/1&A/1&B, 2 TO 5
AT MOUZE-YEMALEWADI : TAL-HAVELI PUNE

NAME AND SIGNATURE OF OWNER

M/S. SHRI PUSHKAR Developers

NAME AND SIGNATURE OF ARCHITECT

SAMEER SALUNKE
CA 82/14618

TAPAL

TELESIS ARCHITECTS & DESIGNERS PVT.LTD.

NORTH	SCALE 1:100
	SHEET NO 12/26
	DRAT BY-NAVSING
	CHK BY-NAVSING
	DATE 01.10.14

OPENING SCHEDULE

D	1.05 X 2.20	OP	0.90 X 2.20		
D1	0.90 X 2.20	OP1	1.05 X 2.20		
D2	0.75 X 2.20	OP2	1.80 X 1.30		
FD	1.55 X 2.20	W	1.55 X 1.30		
FD1	1.60 X 2.20	W1	1.55 X 1.75		
		V	0.45 X 0.90		

D-WING

BUILT-UP AREA STATEMENT : TYPICAL FLOOR

AREA OF BLOCK (AGD) =23.29 X 22.71 = 540.27SQM





















E-WING

BUILT-UP AREA STATEMENT : TYPICAL FLOOR

AREA OF BLOCK [MAD] = 26.67 X 22.71 = 605.68SQM
















































F.S.I. CALCULATIONS : BUILDING 2 (WING D,E&F)

FLOOR TYPE	F.S.I. PROPOSED (SQM.)	PERMISSIBLE BALCONY (SQM.)	PROPOSED BALCONY (SQM.)	FIRE STAIRCASE S.M. AREA	LIFT AREA S.M.	FIRE LIFT AREA (SQM.)	LIFT MACHINE AREA (SQM.)	PASSAGE/LOBBY AREA(SQM.)	TERRACE PLACE (SQM.)	WASHING PLACE AREA (SQM.)	TENE	COVERAGE (SQM.)
PARKING FLOOR	----	----	----	----				----	----	----		
FIRST FLOOR	705.55		105.62	24.45				124.19	101.03	49.56	12	
SECOND FLOOR	705.55		105.62	24.45				124.19	101.03	49.56	12	
THIRD FLOOR	705.55		105.62	24.45				124.19	101.03	49.56	12	
FOURTH FLOOR	705.55		105.62	24.45				124.19	101.03	49.56	12	
FIFTH FLOOR	705.55		105.62	24.45				124.19	101.03	49.56	12	
SIXTH FLOOR	705.55		105.62	24.45				124.19	101.03	49.56	12	
SEVENTH FLOOR	705.55		105.62	24.45	11.70	11.70	---	124.19	101.03	49.56	12	867.73
EIGHTH FLOOR (M)	655.06		107.96	24.45				129.67	101.03	41.07	12	36.01
NINTH FLOOR	705.55		105.62	24.45				124.19	101.03	49.56	12	
TENTH FLOOR	705.55		105.62	24.45				124.19	101.03	49.56	12	
ELEVENTH FLOOR	744.96		111.57	24.45				124.19	101.03	---	12	
TWELFTH FLOOR	744.96		111.57	24.45				124.19	101.03	---	12	
THIRTEENTH FLOOR(M)	734.50		110.03	24.45				128.07	101.03	---	12	36.01
FOURTEENTH FLOOR	744.96		111.57	24.45				124.19	101.03	---	12	
TOTAL	10027.39	1504.11	1502.20	352.30	11.70	11.70	---	1749.82	1413.09	487.11	168	7202	867.73

BUILDING 2 (WING D,E&F)

BUILT-UP AREA STATEMENT : TYPICAL FLOOR














































