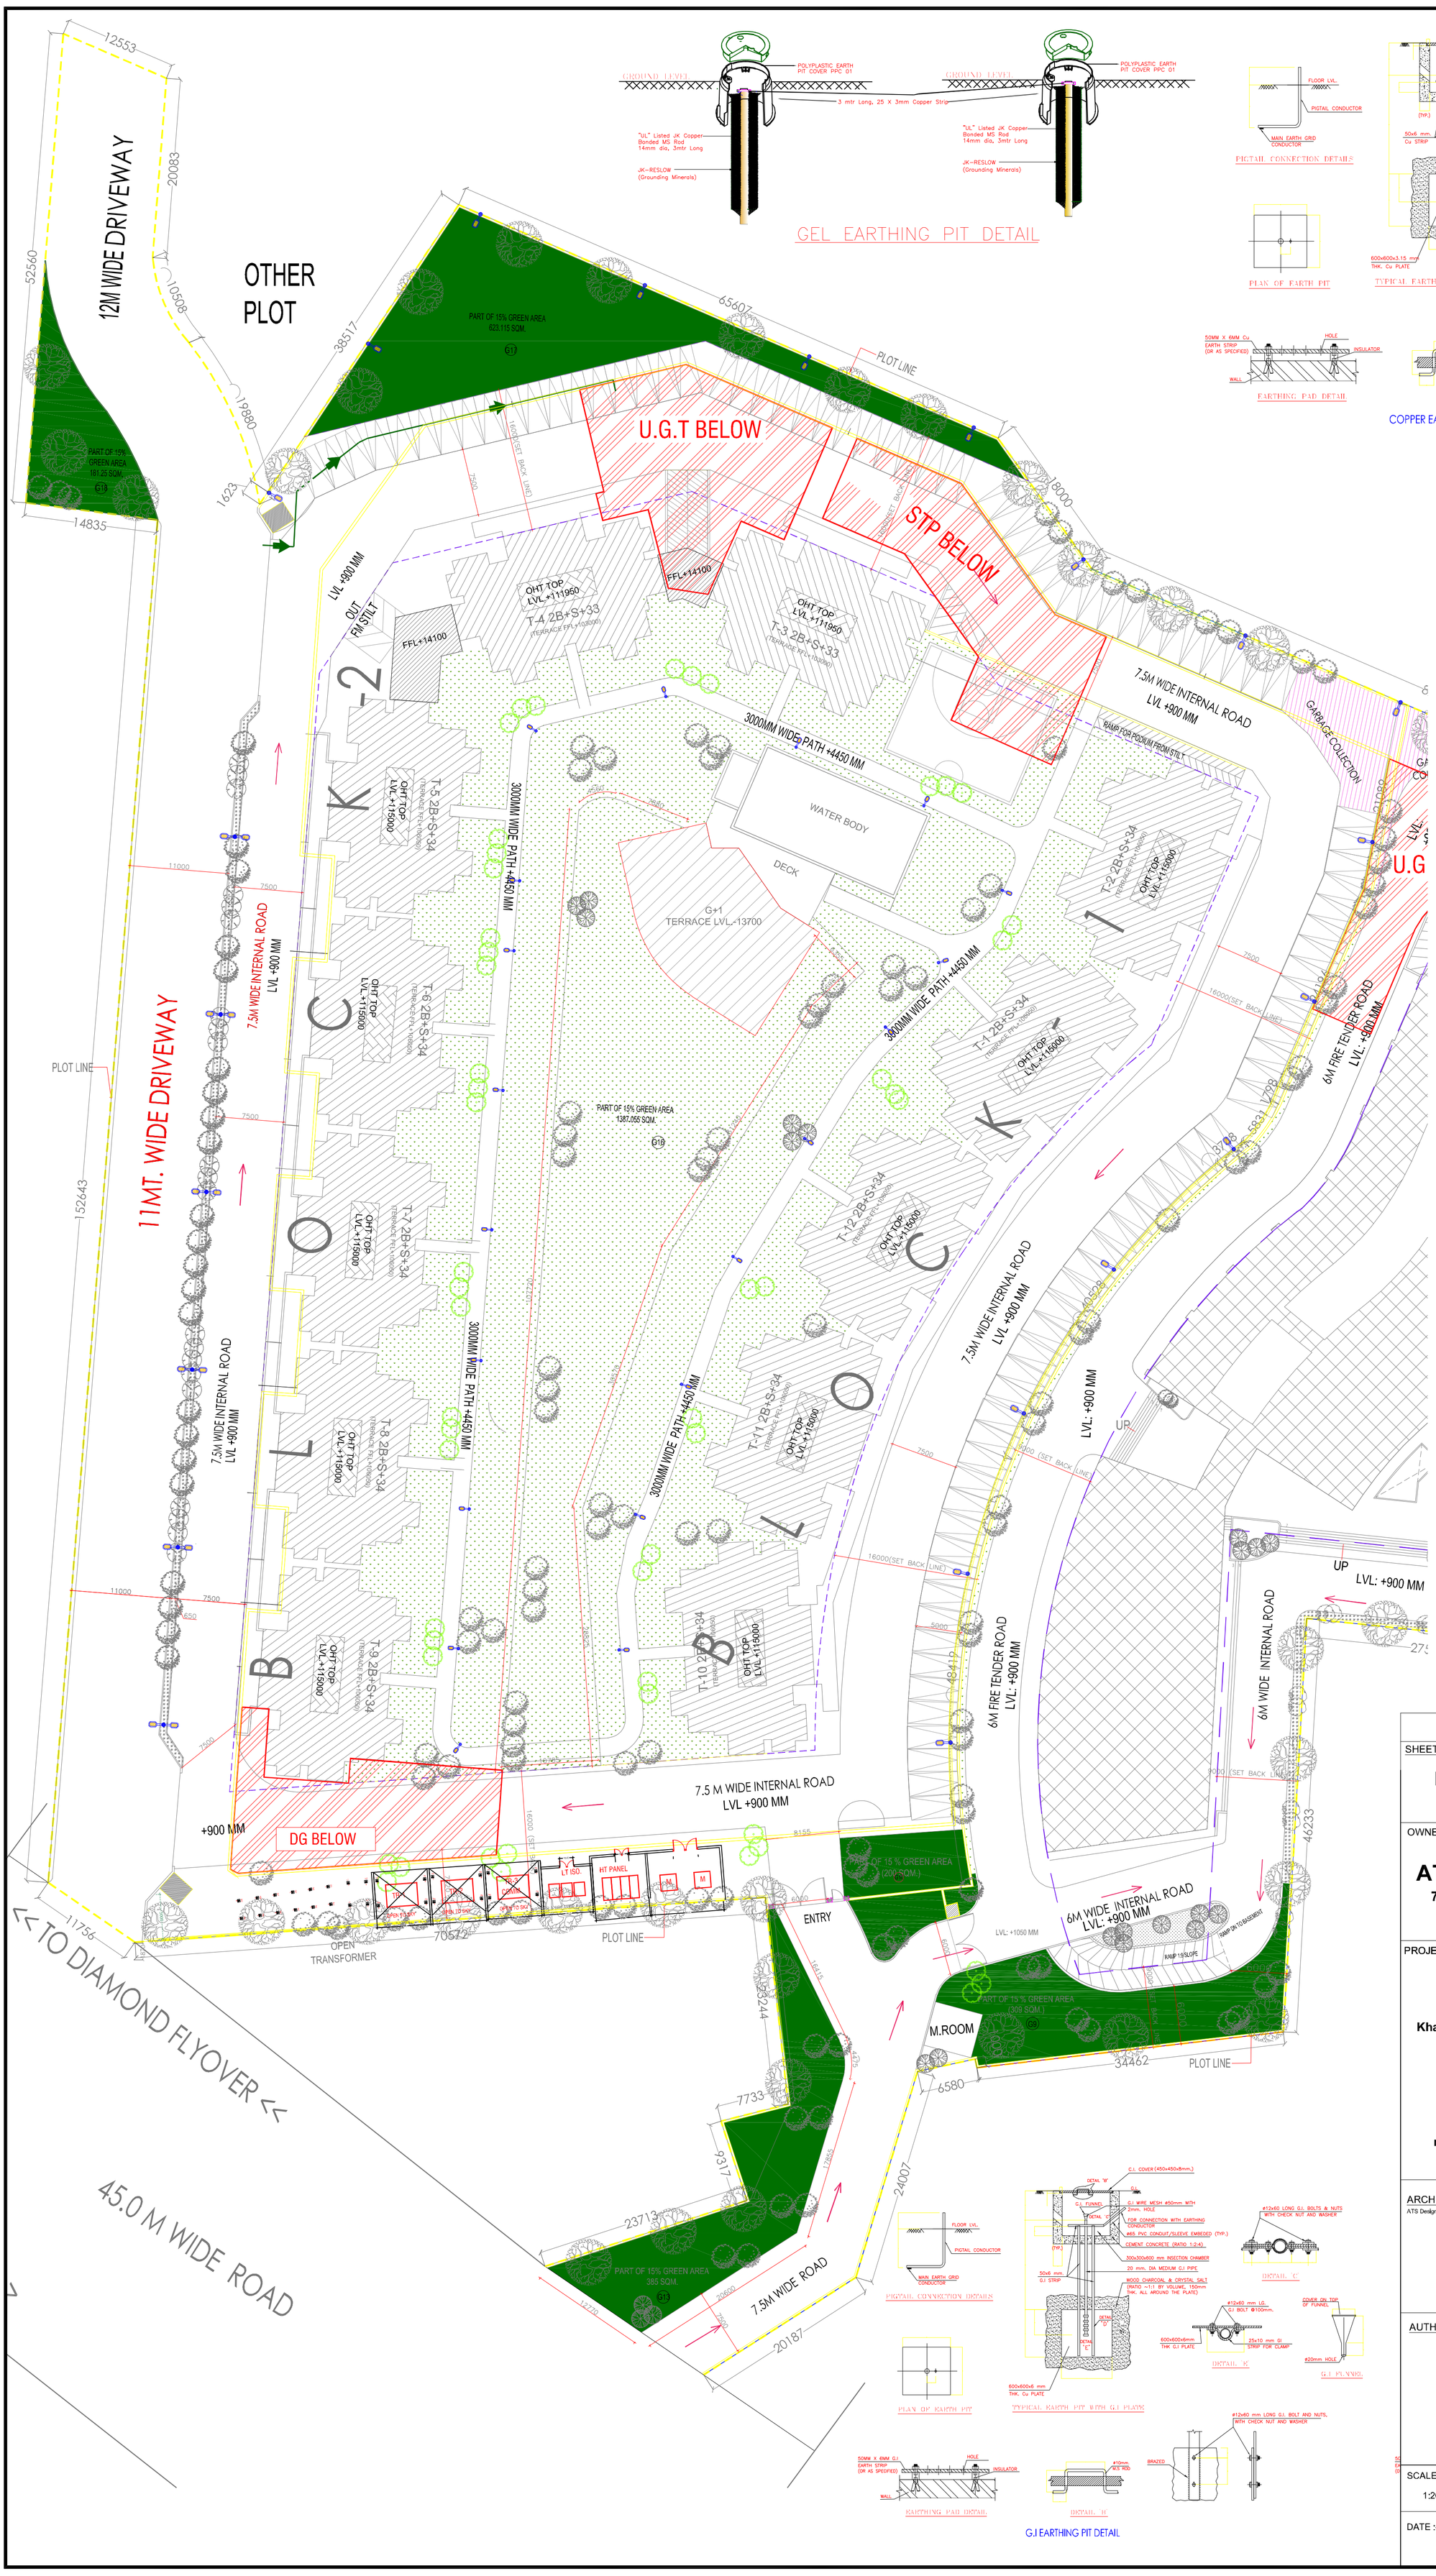

SUBMISSION DRAWING

SHEET TITLE

LANDSCAPE PLAN GROUP HOUSING
SITE ELECTRICAL LAYOUT

OWNER:

ATS GRAND REALTORS PVT. LTD.
711/92 DEEPALI, NEHRU PLACE, NEW DELHI-110019

PROJECT :

PROPOSED GROUP HOUSING "FLORAL PATHWAYS"

Under Pradhan Mantri Awas Yojana (PMAY) Title On KhasraNo-393,394,395,396,397,398,399,400,401,402,403,404,405, 407,408,409,410,411,594 Situated at Village Mehrauli,Paragna Dasna,Tehsil & District Ghaziabad UP Khasra No-137/1 Mohalla Shahpur Bamheta, Paragna Dasna,Tehsil & District Ghaziabad UP (Hereinafter Referred as Plot No-1) & khasara no. (339,340 ,349 and 350) situated at village rasulpur sikroda,ghaziabad (herein after referred as plot no.-2)

ARCHITECT'S SIGNATURE
ATS Design & Development Team

AUTHORIZED SIGNATORY

SCALE -
1:200 on A1

DATE :- 17.08.2018

DRG.NO.:-4.12