


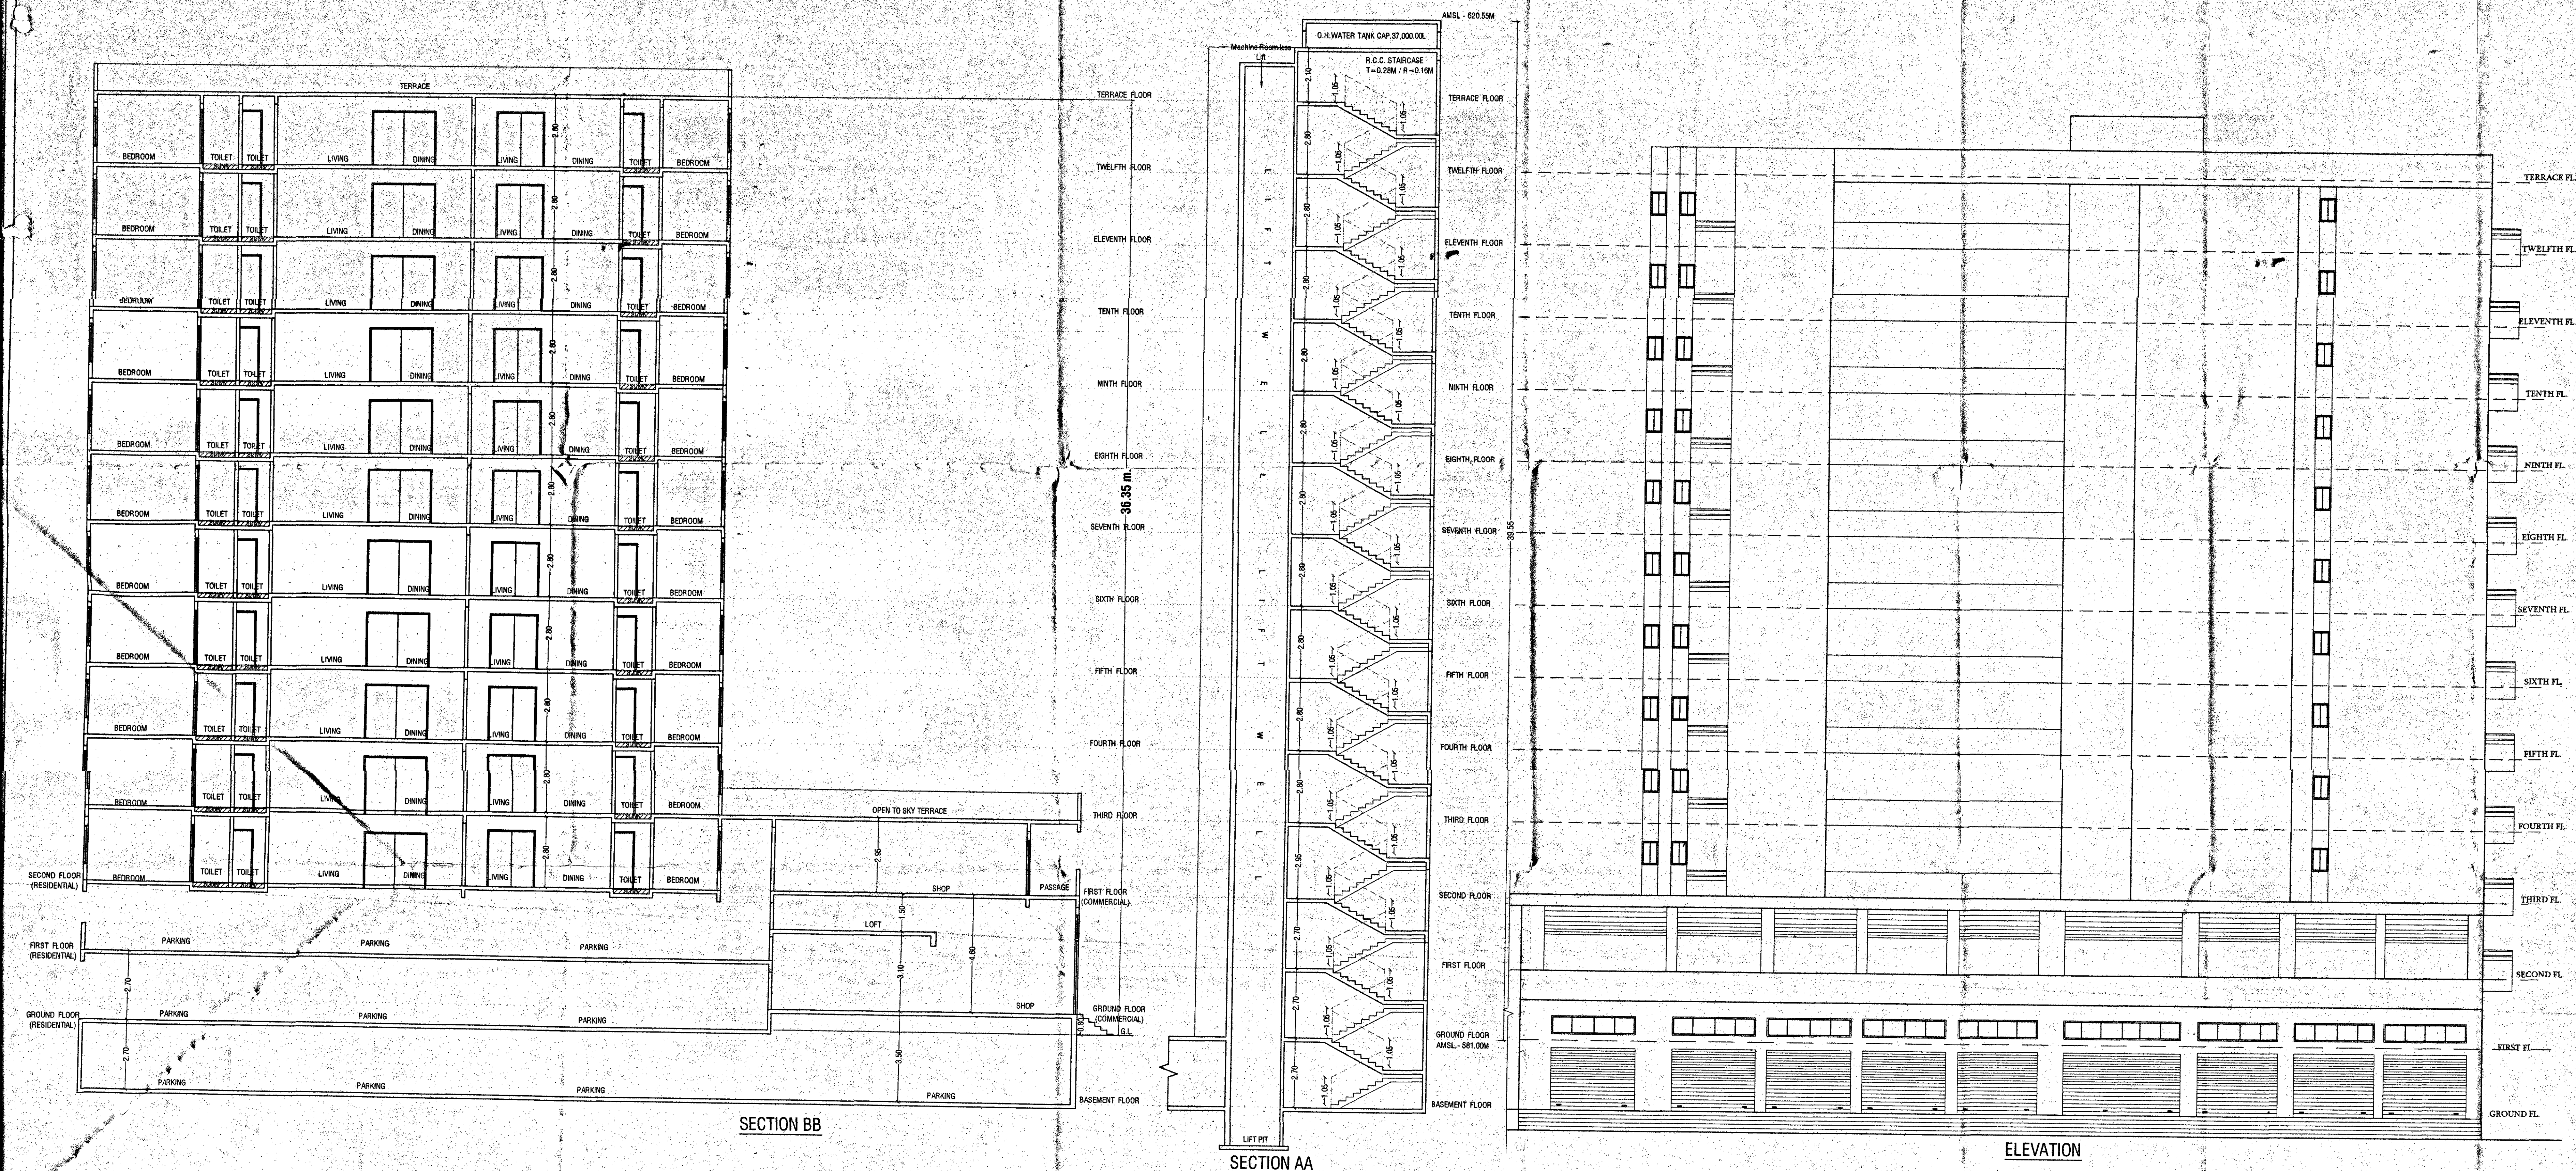

DOOR & WINDOW SCHEDULES	
1.05 X 2.20	W 2.44 X 2.20
0.90 X 2.20	W1 1.83 X 2.20
0.75 X 2.20	KW 1.22 X 0.90
2.45 X 2.20	KW1 0.90 X 2.20
1.83 X 2.20	V 0.60 X 0.90

DESIGN ARCHITECT:



OFFICE NO. 1 AND 2, ARISTOCAT 'L', OPP. BEVERLY
HILLS HOTEL, NEAR MAGNUS CLUB, LULLA NAGAR,
BWEWADI, PUNE. E-MAIL:- cubixarchitects@gmail.com
CONTACT NO:- 7757043086, 7757043087

PROJECT: UNIVERSITY OF CALIFORNIA, BERKELEY

OLD \$ NO. 227 227 HISSA NO 1 TO 17

OT NO 1+2, LOHAGAON (VIMAN NAGAR)

L. - HAVELI DIST PUNE

OWNER SIGN. _____

UBH LANDMARKS PARTNERS
PRO'

100

JESH MITTAL & OTHERS

ARCHITECTS	ARCHITECTS SIGN.
------------	------------------

NDEEP HARDIKAR & ASSOCIATES

ARCHITECTS - INTERIOR DESIGNER

2, SADHANA APPT. SHIVAJINAGAR,
15 OF TEL. 003100000710031000000

AR. SANDEEP HARDIKAR
[CA /90/12777]

DATE	SCALE	DRN BY	REV. DATE	REV. NO.
22.07.2022	1:100			

SHUGH LANDMARK 16 SUBMISSION NEW DESIGNS SANCTIONED JULY 2022 REVISE SANCTION.dwg