



WING - B

RESI.+ COMM. BLDG. (B+GROUND+12TH FL.)


अनुमति क्र. १२५-२
 APPROVED SUBJECT TO CONDITION
 APPROVED UNDER COMMENCEMENT
 CERTIFICATE NO. ६६/१०८२/२२.....

Impati
 BUILDING INSPECTOR
 PUNE MUNICIPAL CORPORATION

Deputy
 DEPUTY ENGINEER
 PUNE MUNICIPAL CORPORATION

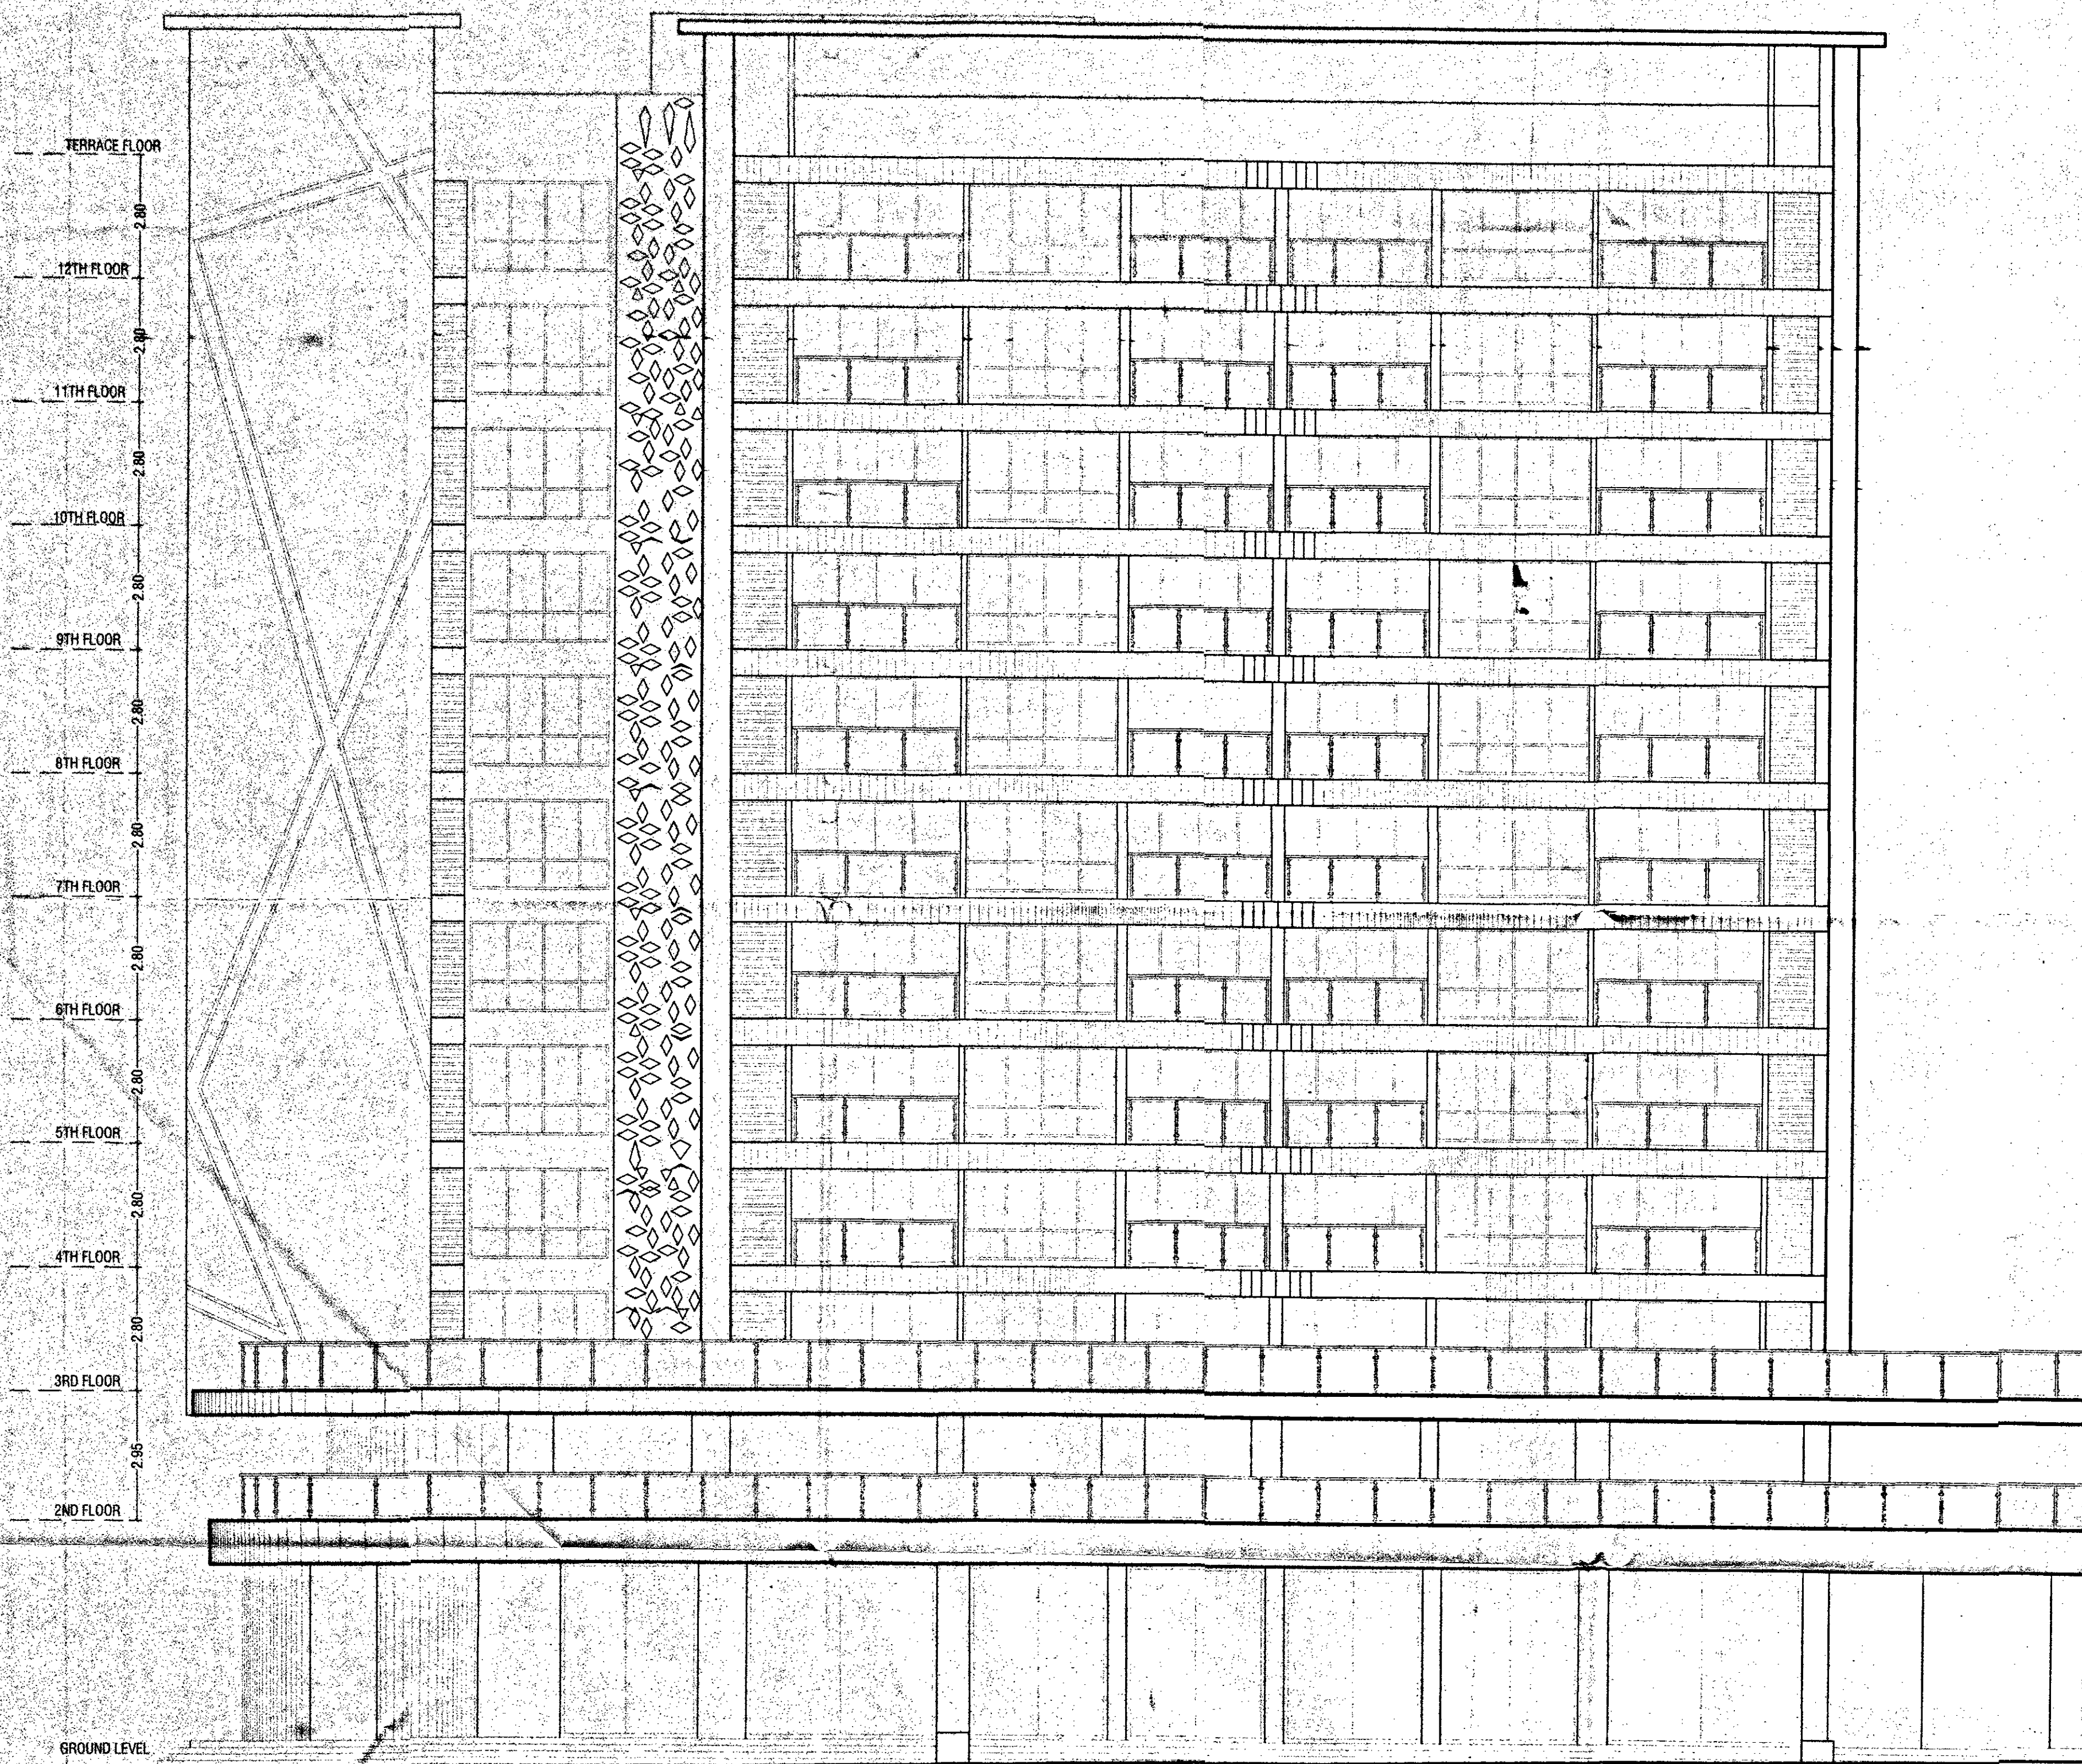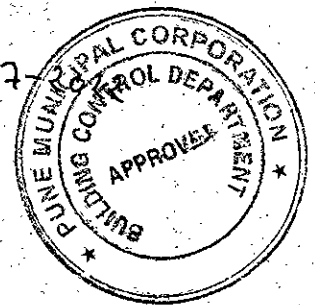

FRONT ELEVATION

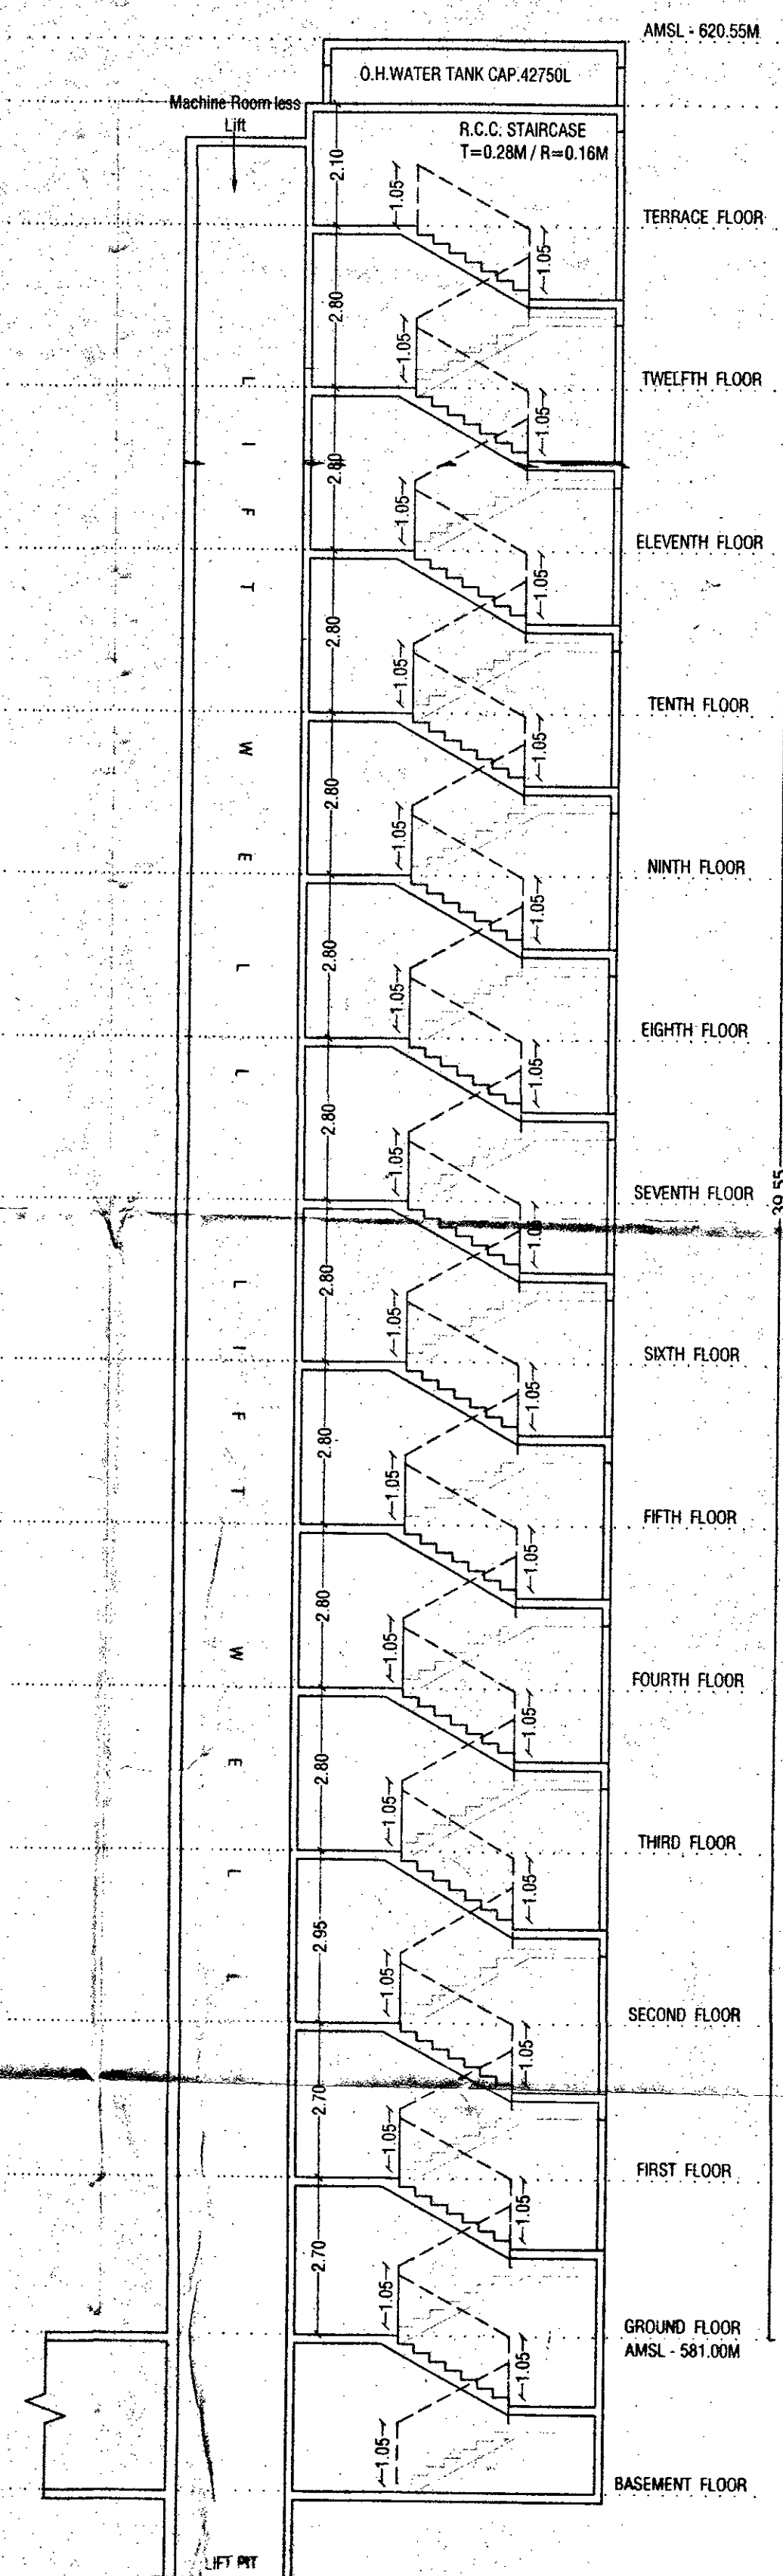

SECTION AA

SECTION AT A-A'
 Scale - 1:100

DESIGN ARCHITECT:

CUBIX
 ARCHITECTS
 ASSOCIATES

OFFICE NO. 1 AND 2, ARISTOCAT 'L', OPP. BEVERLY
 HILLS HOTEL, NEAR MAGNUS CLUB, LULUA NAGAR,
 BIDWEWADI, PUNE. E-MAIL: cubixarchitects@gmail.com
 CONTACT NO: 7757043086, 7757043087

PROJECT:

REVISED COMMERCIAL + RESIDENTIAL BUILDING ON OLD
 S.NO. 227, 227 HISSA NO 1 TO 17 PLOT NO 1+2, LOHAGAON
 (VIMAN NAGAR), TAL. - HAVELI, DIST PUNE

OWNER SIGN.

SHUBH LANDMARKS PARTNERS
 THRO'

Ravesh Mittal
 RAVESH MITTAL & OTHERS
 ARCHITECTS

SANDEEP HARDIKAR & ASSOCIATES ARCHITECTS SIGN.
 ARCHITECTS - INTERIOR DESIGNER

502, SADHANA APPT. SHIVAJINAGAR,
 PUNE-05. TEL - 9371236397/ 9371236398
 Email: syhardikar@gmail.com.

AR. SANDEEP HARDIKAR
 (CA 9012777)

DATE	SCALE	DRN BY	REV. DATE	REV. NO.
22.07.2022	1:200	Vijay M. Chavan		