
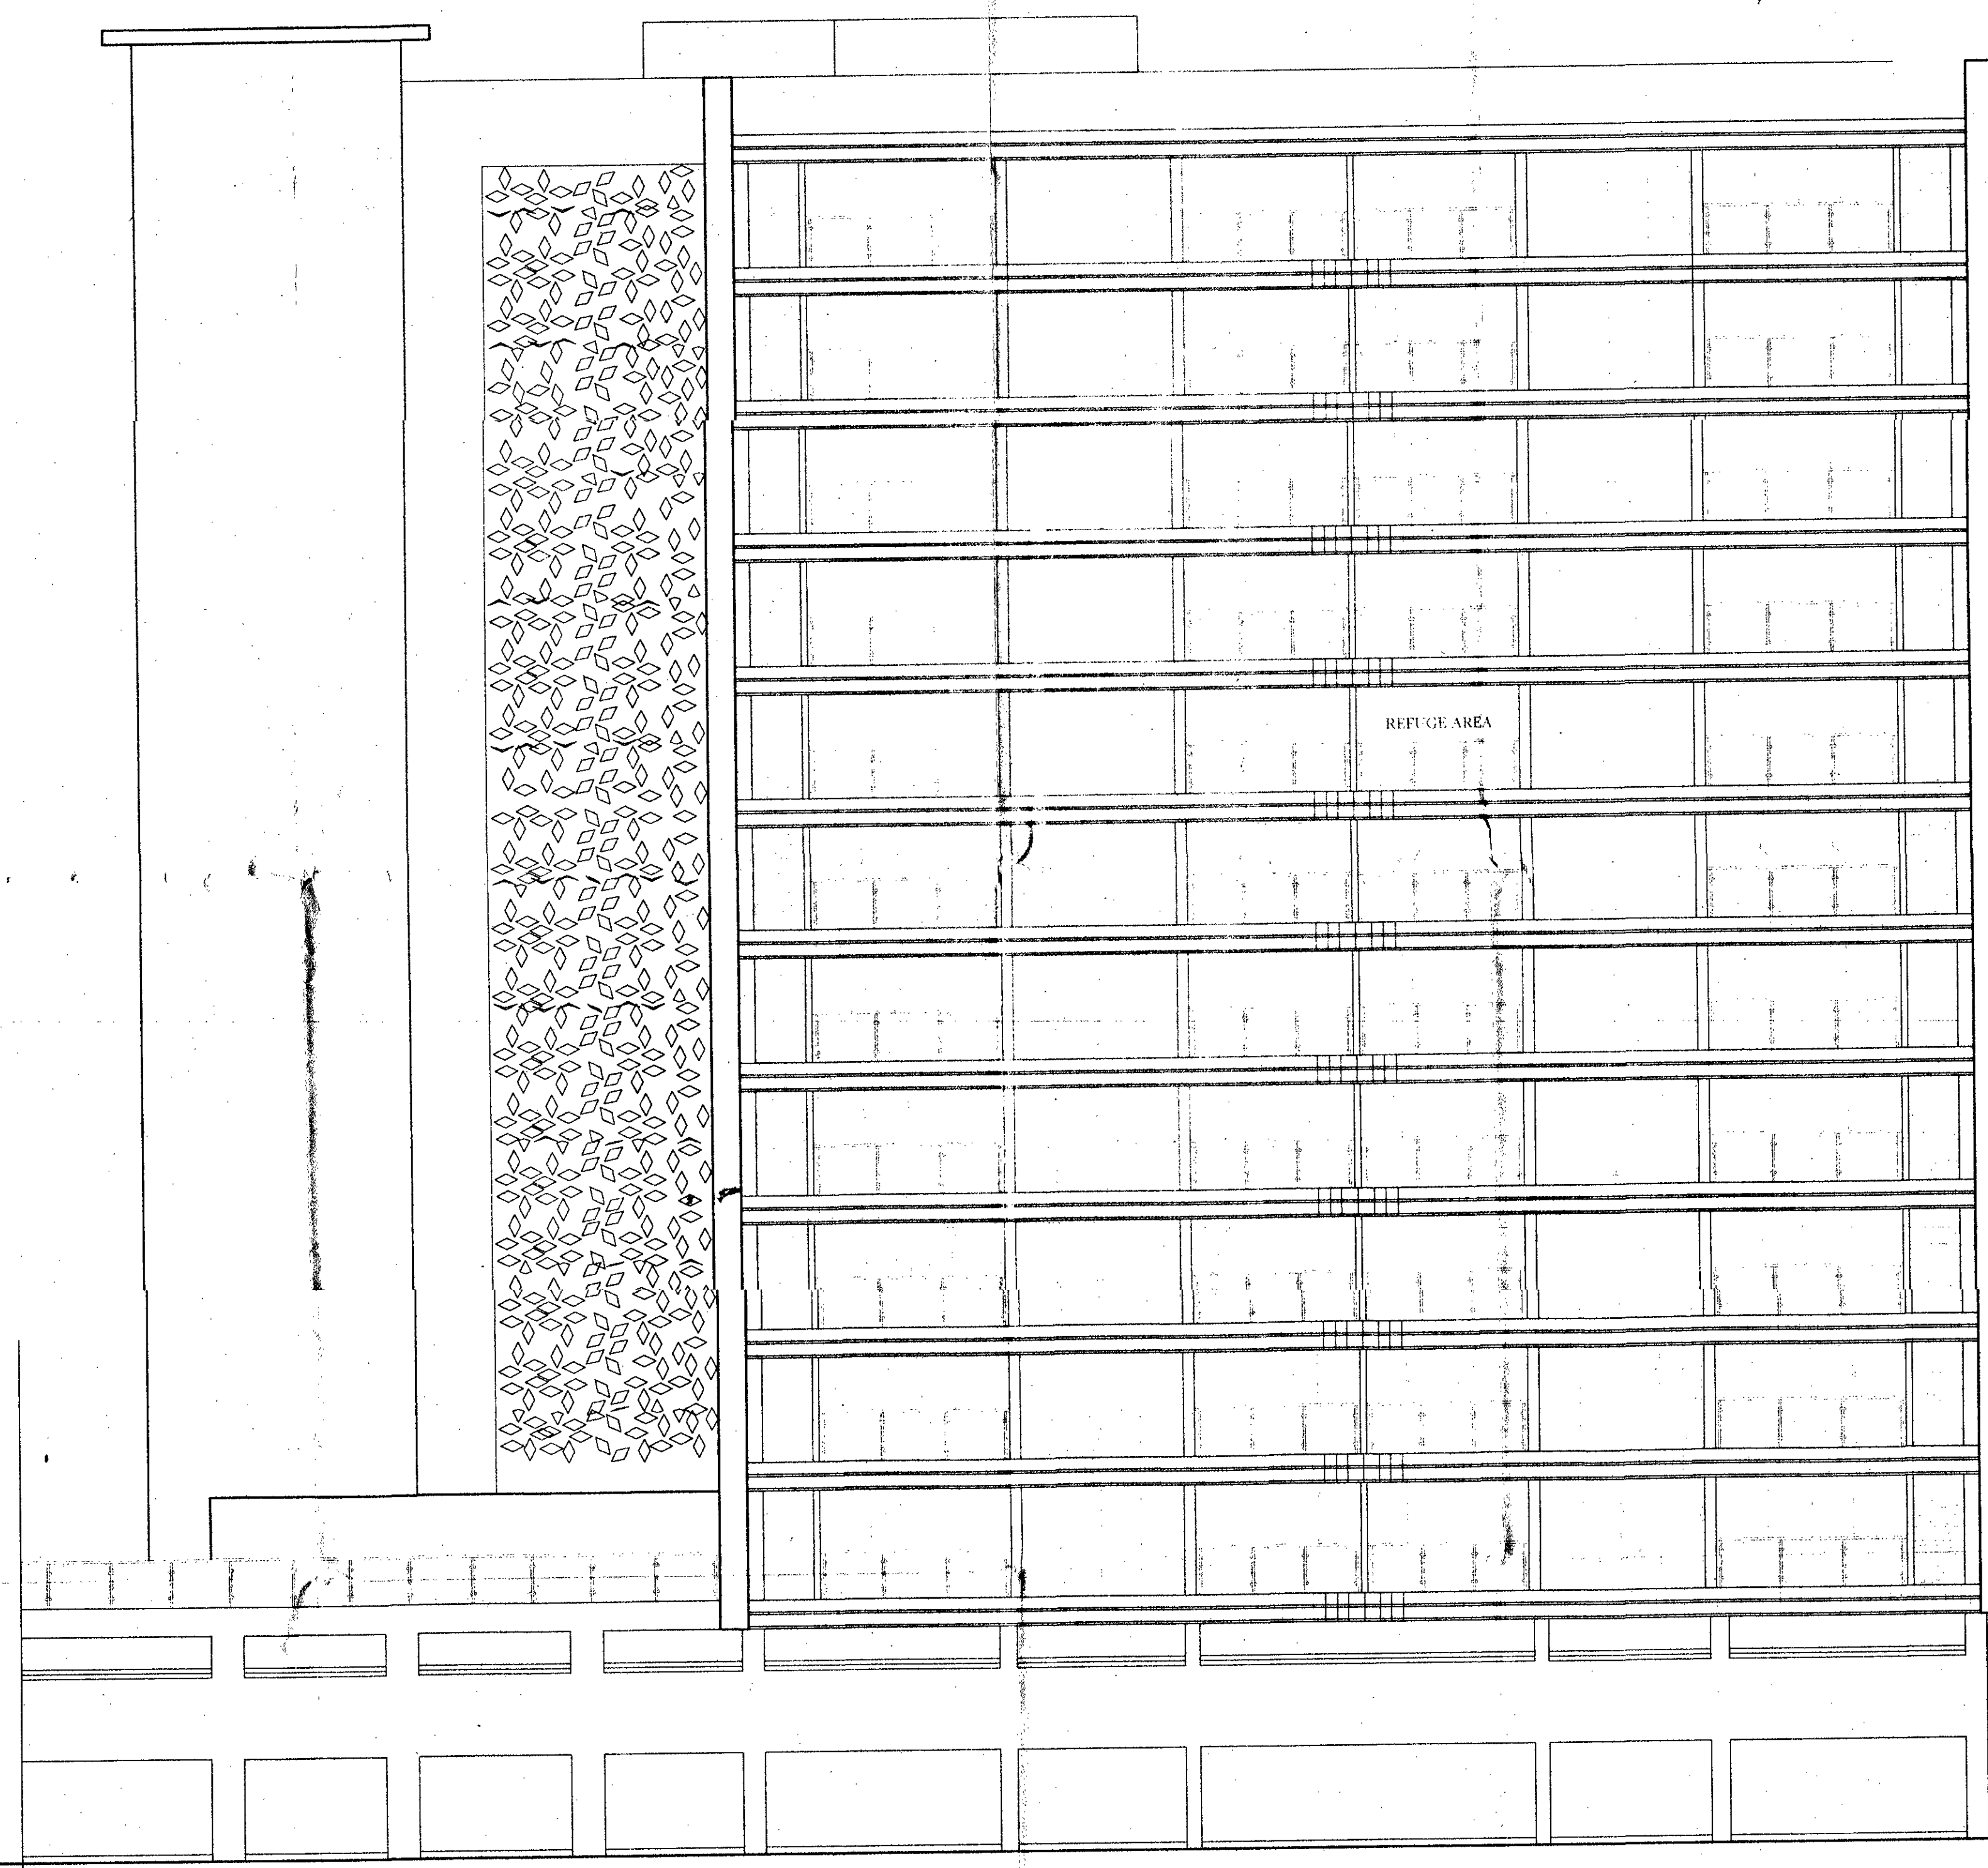


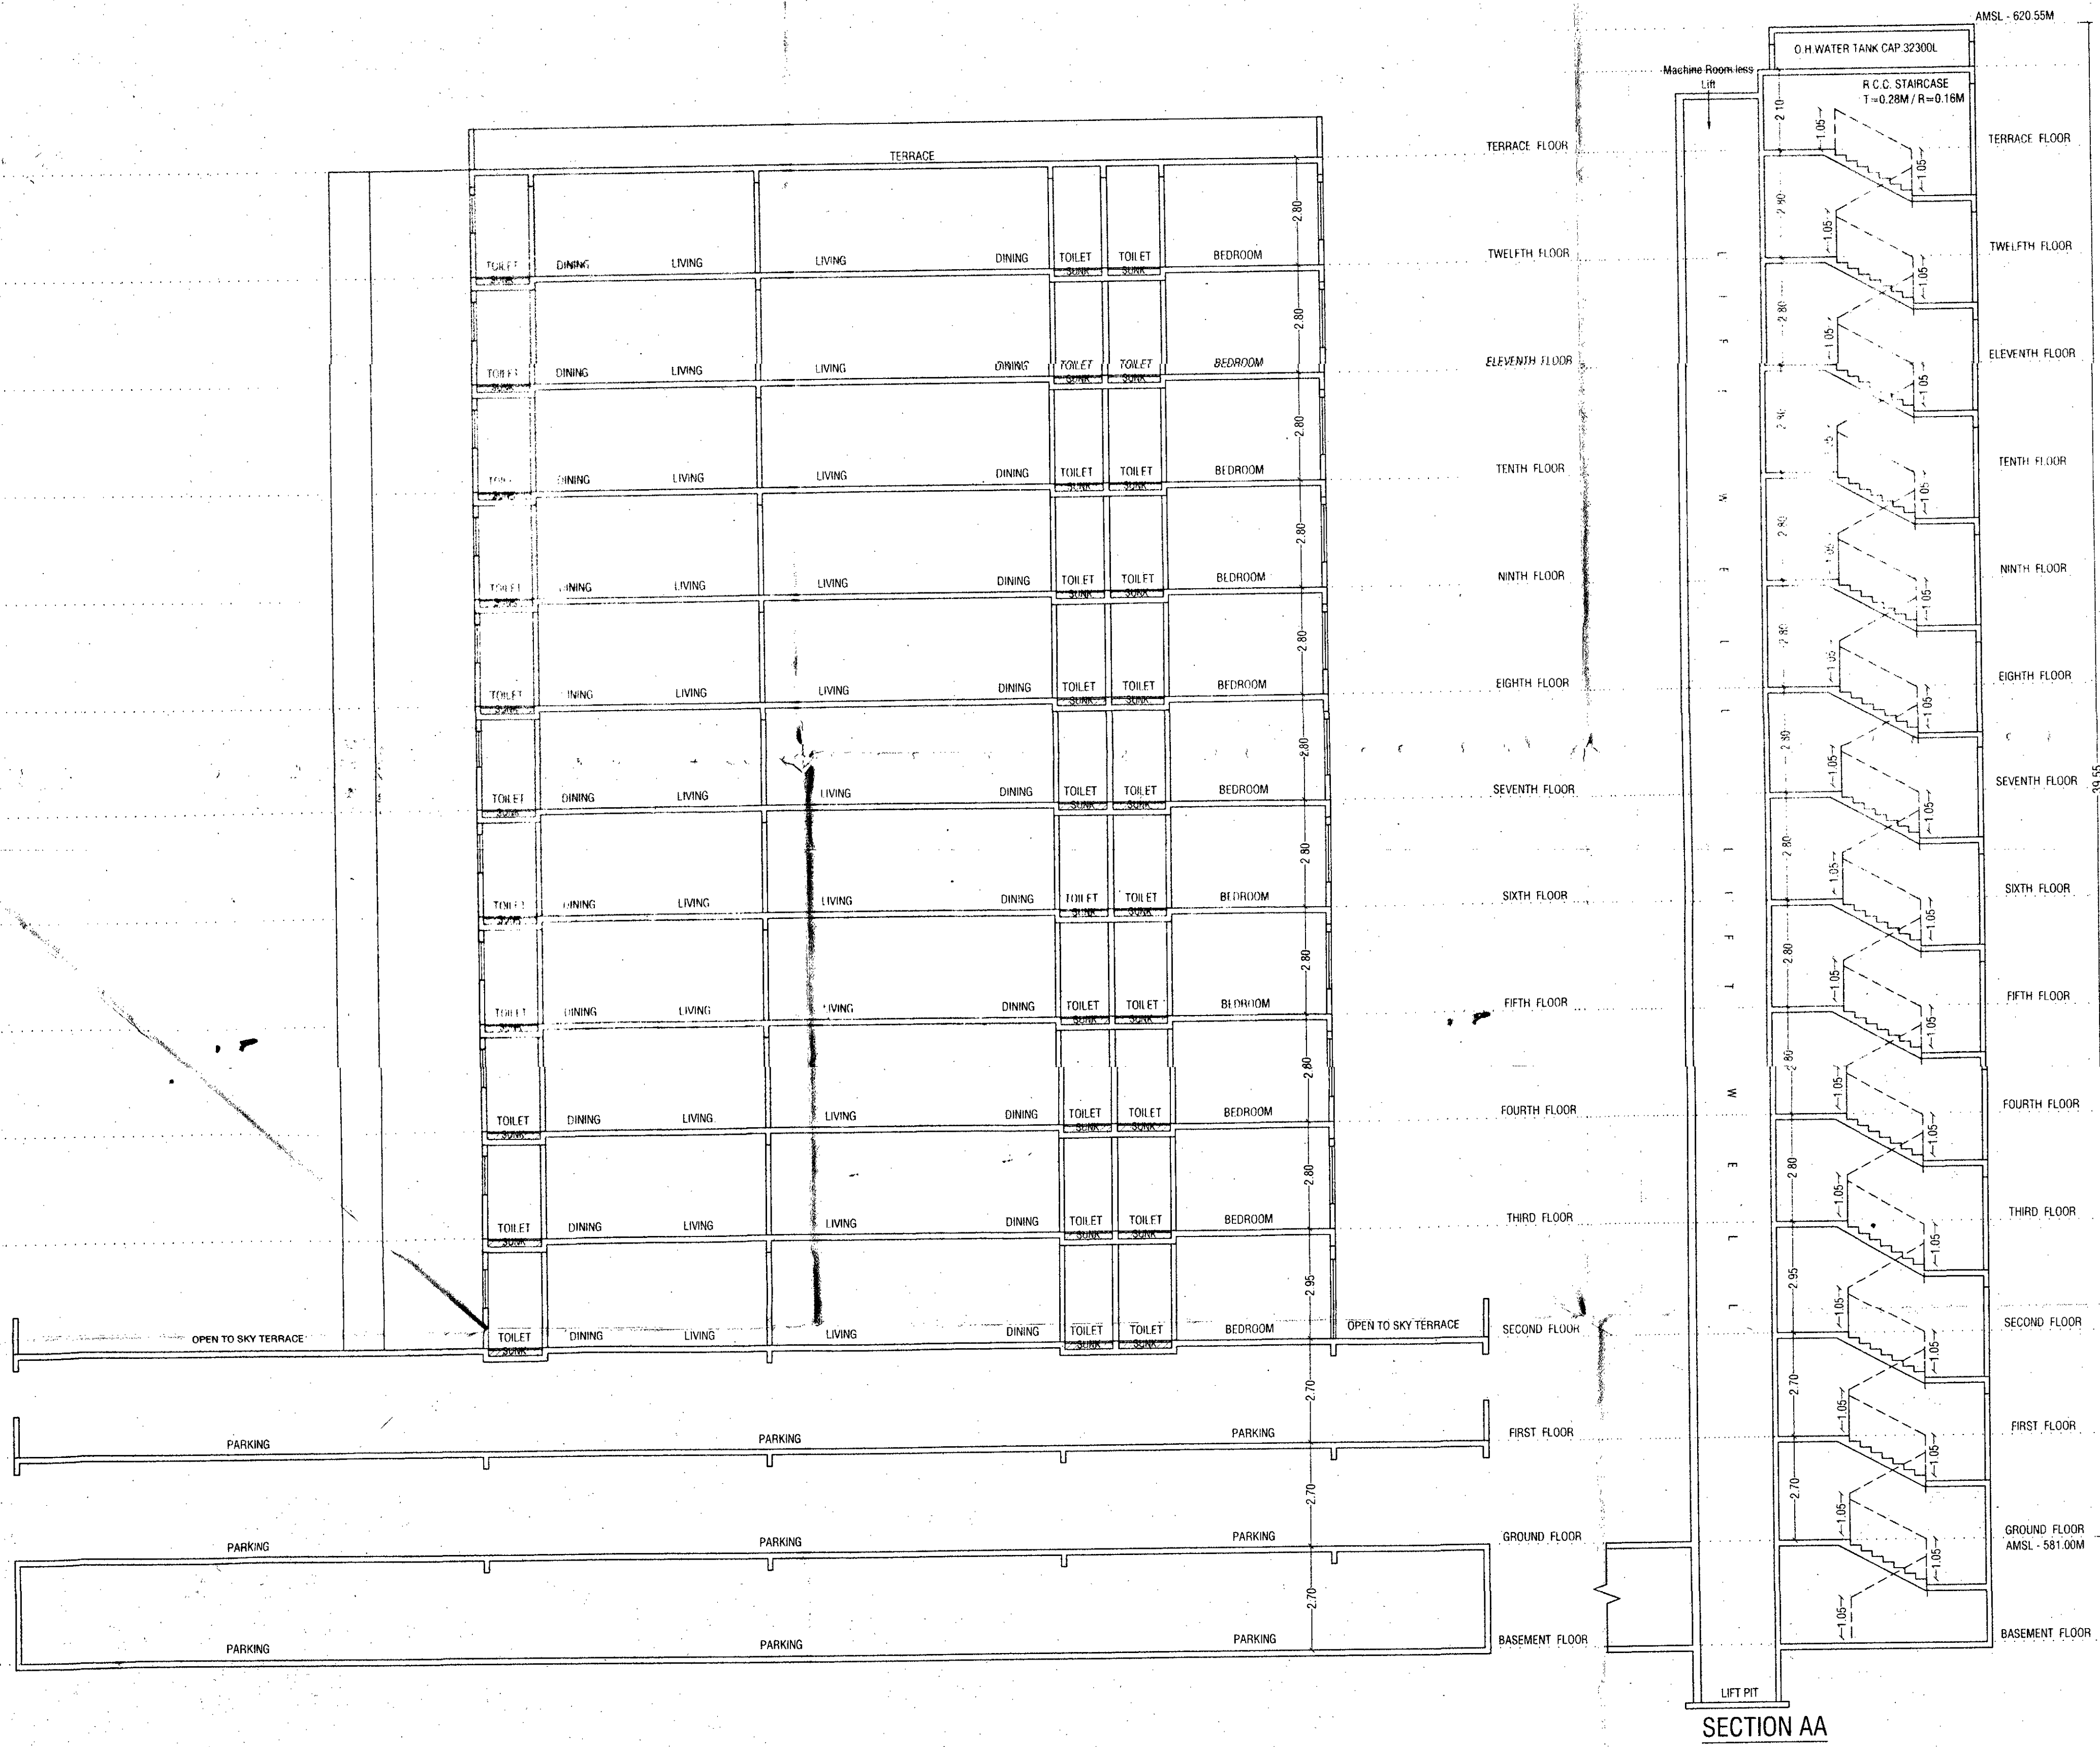

TERRACE FLOOR
12TH FLOOR
11TH FLOOR
10TH FLOOR
9TH FLOOR
8TH FLOOR
7TH FLOOR
6TH FLOOR
5TH FLOOR
4TH FLOOR
3RD FLOOR
2ND FLOOR
1ST FLOOR
GROUND FLOOR
BASEMENT FLOOR

DOOR & WINDOW SCHEDULES

D	1.05 X 2.20	W	3.35 X 2.20
D1	0.90 X 2.20	W1	2.44 X 2.20
D2	0.75 X 2.20	W2	2.06 X 2.20
FD	2.45 X 2.20	W3	1.83 X 2.20
FD1	1.83 X 2.20	KW	1.22 X 0.90
		KW1	0.90 X 2.20
		V	0.60 X 0.90

DESIGN ARCHITECT:
CUBIX ARCHITECTS ASSOCIATES
OFFICE NO. 1 AND 2, ARISTOCAT 'L', OPP. BEVERLY HILLS HOTEL, NEAR MAGNUS CLUB, LULLA NAGAR, BHIVEWADI, PUNE. E-MAIL - cubixarchitects@gmail.com
CONTACT NO - 7757043086 7757043087

PROJECT :-
REVISED COMMERCIAL + RESIDENTIAL BUILDING ON OLD S.NO. 227, 227 HISSA NO 1 TO 17 PLOT NO 1+2, LOHAGAON (VIMAN NAGAR), TAL. - HAVELI DIST PUNE

OWNER SIGN.
SHUBH LANDMARKS PARTNERS THRO'

ARCHITECTS SIGN.
SANDEEP HARDIKAR & ASSOCIATES
ARCHITECTS - INTERIOR DESIGNER
502, SADHANA APPT. SHIVAJINAGAR, PUNE-05. TEL - 9371236397/ 9371236398 Email- syhardikar@gmail.com
DATE 22.07.2022 SCALE 1:100 DRN BY REV. DATE REV. NO.

STAMP OF APPROVAL
WING D
RESI. BLDG. (B+Gr.Par.+12TH FL.)
24
24
APPROVED SUBJECT TO CONDITION
APPROVED UNDER COMMENCEMENT
CERTIFICATE NO. 66/1882/12
BUILDING INSPECTOR
PURE MUNICIPAL CORPORATION
DEPUTY ENGINEER
PURE MUNICIPAL CORPORATION
PURE MUNICIPAL CORPORATION
PUNJ CONTROL DEPARTMENT
APPROVED