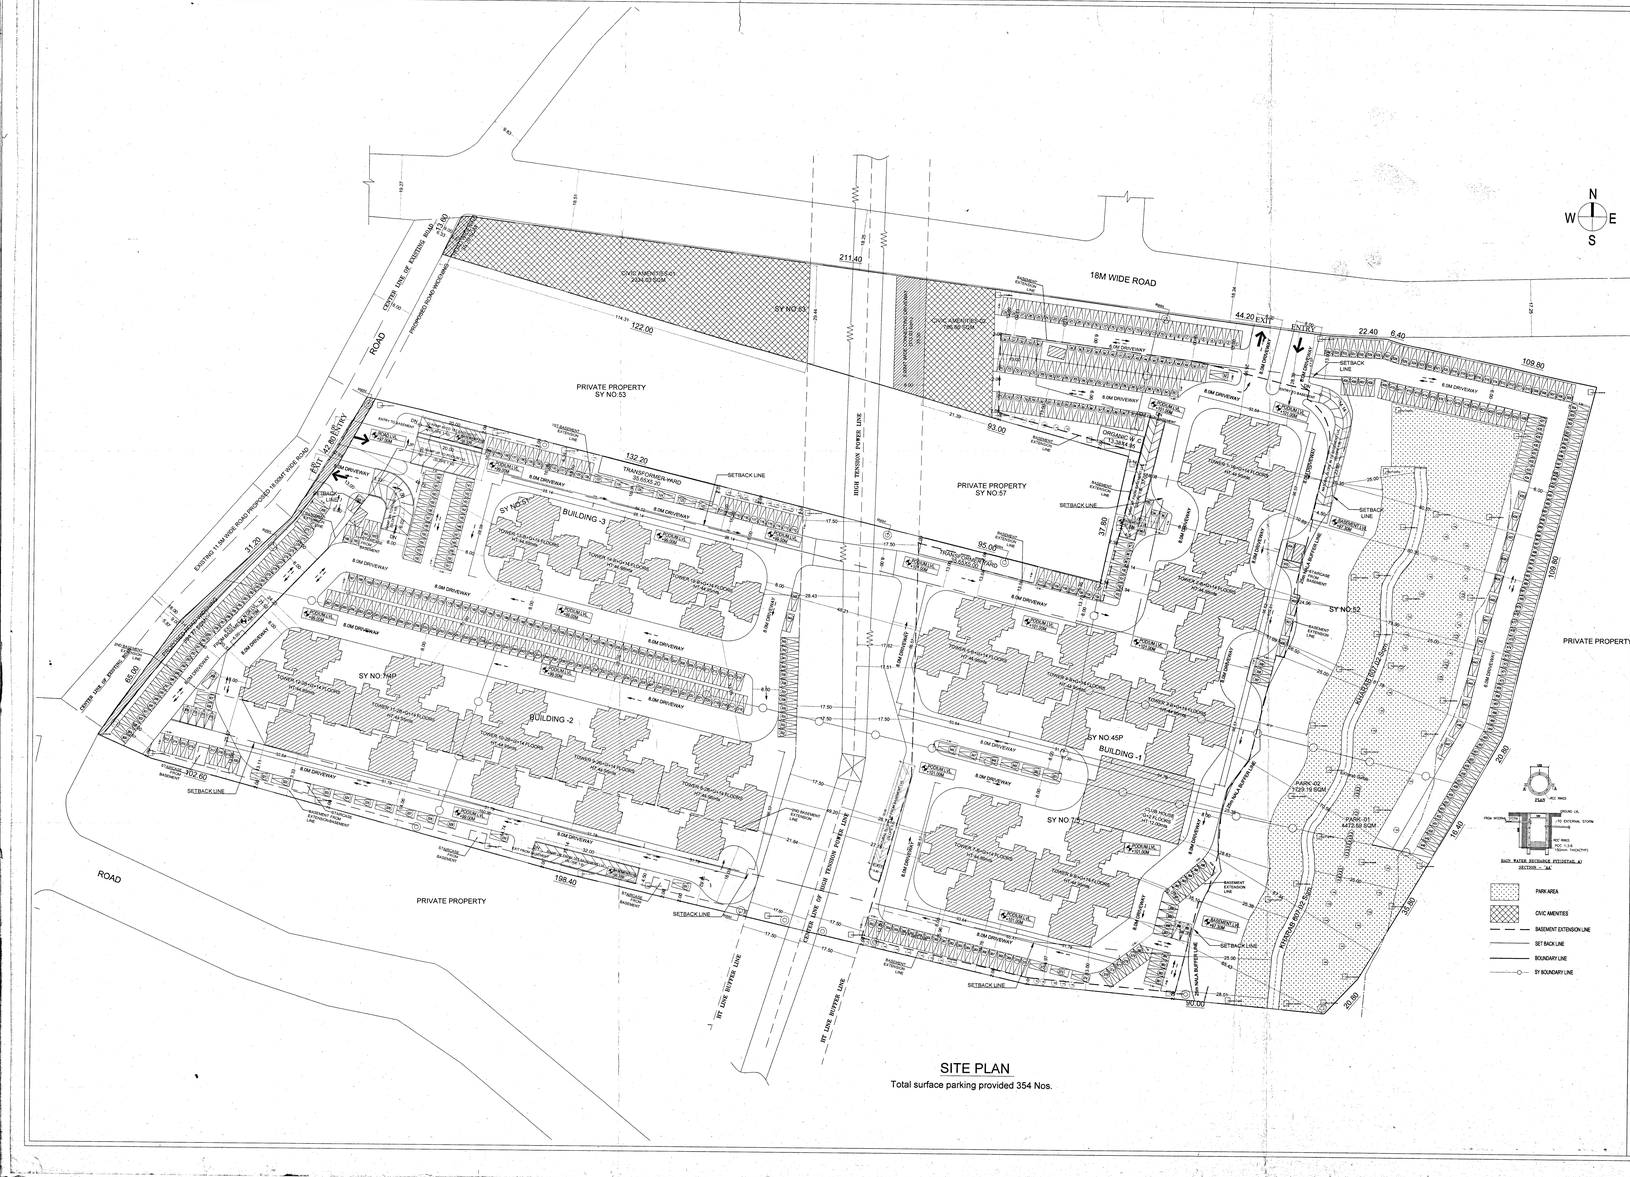
18M WIDE ROAD
PRIVATE PROPERTY
SY NO 53
SY NO 57
SY NO 52
SY NO 74P
SY NO 45P
SY NO 73
BUILDING -1
BUILDING -2
BUILDING -3
CIVIC AMENITIES-02
ROAD
ENTRY
EXIT
SETBACK LINE
HIGH TENSION POWER LINE
