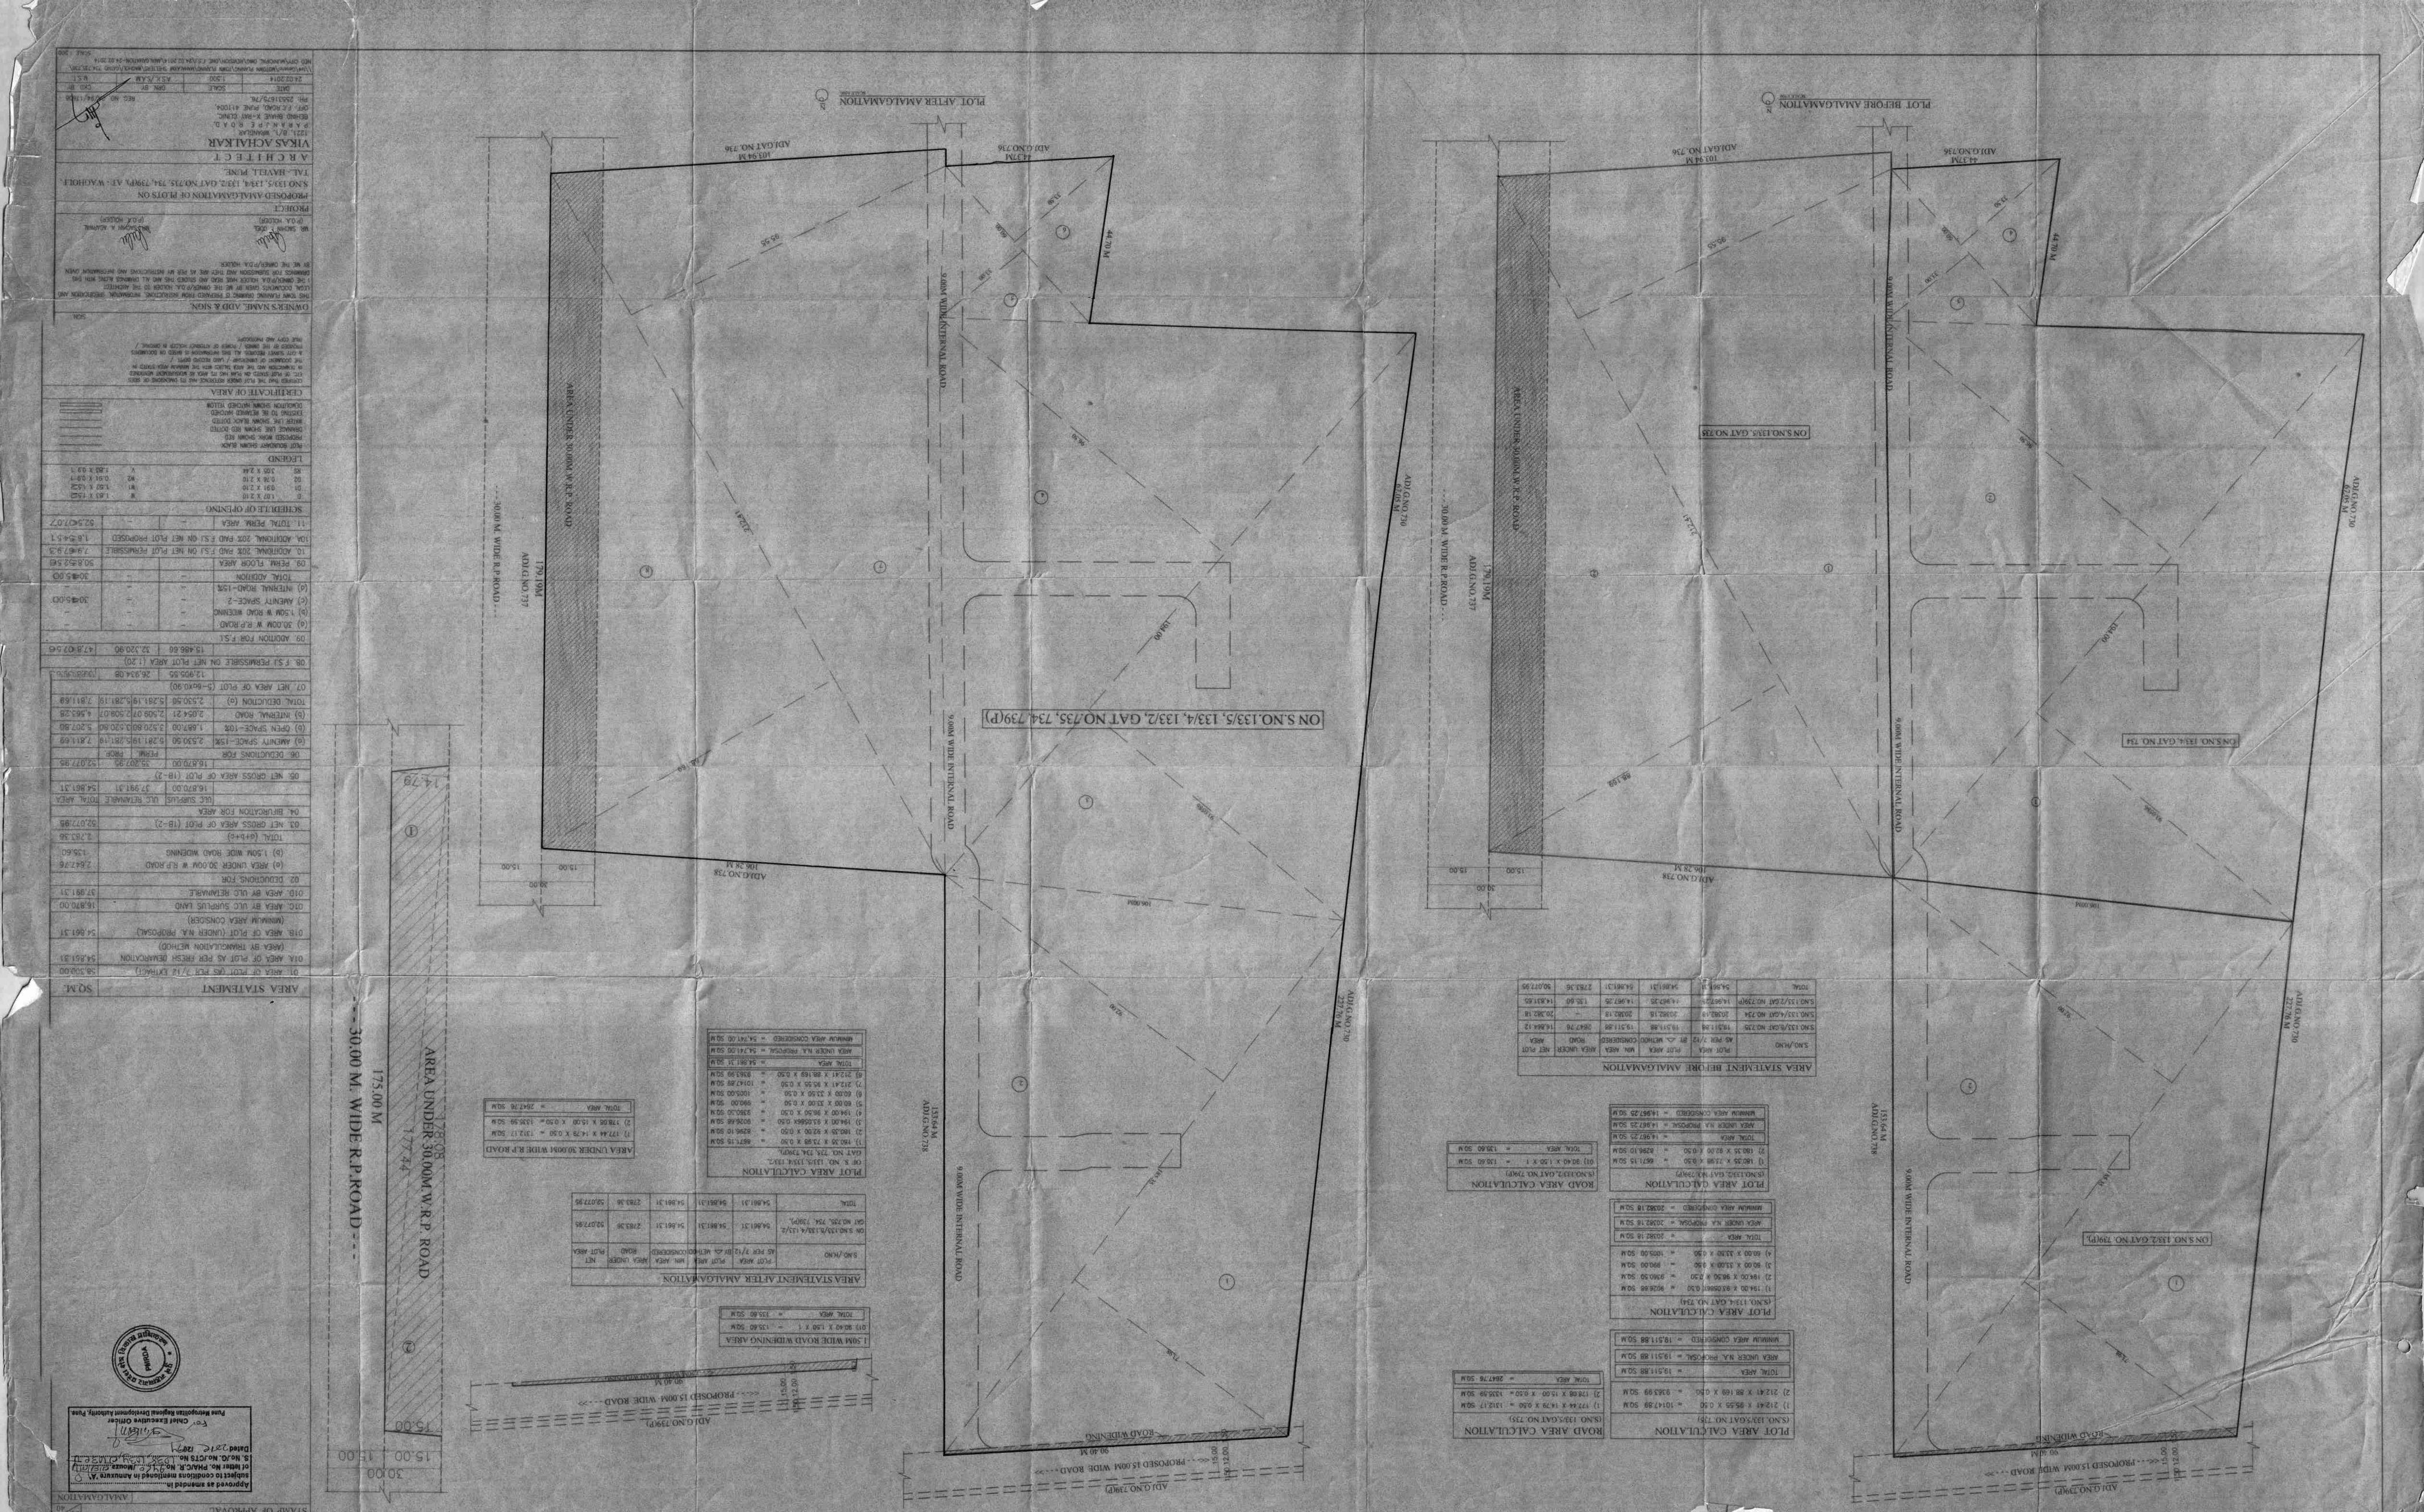
PLOT BEFORE AMALGAMATION
PLOT AFTER AMALGAMATION
ON S.NO.133/5, 133/4, 133/2, GAT NO.735, 734, 739(P)
ON S.NO.133/4, GAT NO.734
ON S.NO.133/2, GAT NO.739(P).
ON S.NO.133/5 GAT NO.735
AREA UNDER 30.00M W.R.P. ROAD
30.00 M. WIDE R.P.ROAD
9.00M WIDE INTERNAL ROAD
ADJ.GAT NO.736
ADJ.GAT NO.737
ADJ.GAT NO.738
ADJ.GAT NO.739
ADJ.D.NO.738
ADJ.D.NO.739
ADJ.D.NO.739(P)
ROAD WIDENING
PROPOSED 15.00M WIDE ROAD
AREA STATEMENT BEFORE AMALGAMATION
AREA STATEMENT AFTER AMALGAMATION
PLOT AREA CALCULATION
ROAD AREA CALCULATION
AREA UNDER 30.00M W.R.P. ROAD
175.00 M
30.00 M. WIDE R.P.ROAD
AREA STATEMENT
SCHEDULE OF OFFENCE
LEGEND
CERTIFICATE OF AREA
OWNER'S NAME, ADD & SIGN
PROJECT
PROPOSED AMALGAMATION OF PLOTS ON S.NO.133/5, 133/4, 133/2, GAT NO.735, 734, 739(P) AT - WAGHOLI, TAL.-HAVELI, PUNE.
ARCHITECT
VIKAS ACHALKAR
Approved as amended in subject to conditions mentioned in annexure 'A' of letter No. PMC/E. No.67/E/PMC/Wagholi S.O.R. No.1075 Dated 2012 Chief Executive Officer Pune Metropolitan Regional Development Authority, Pune