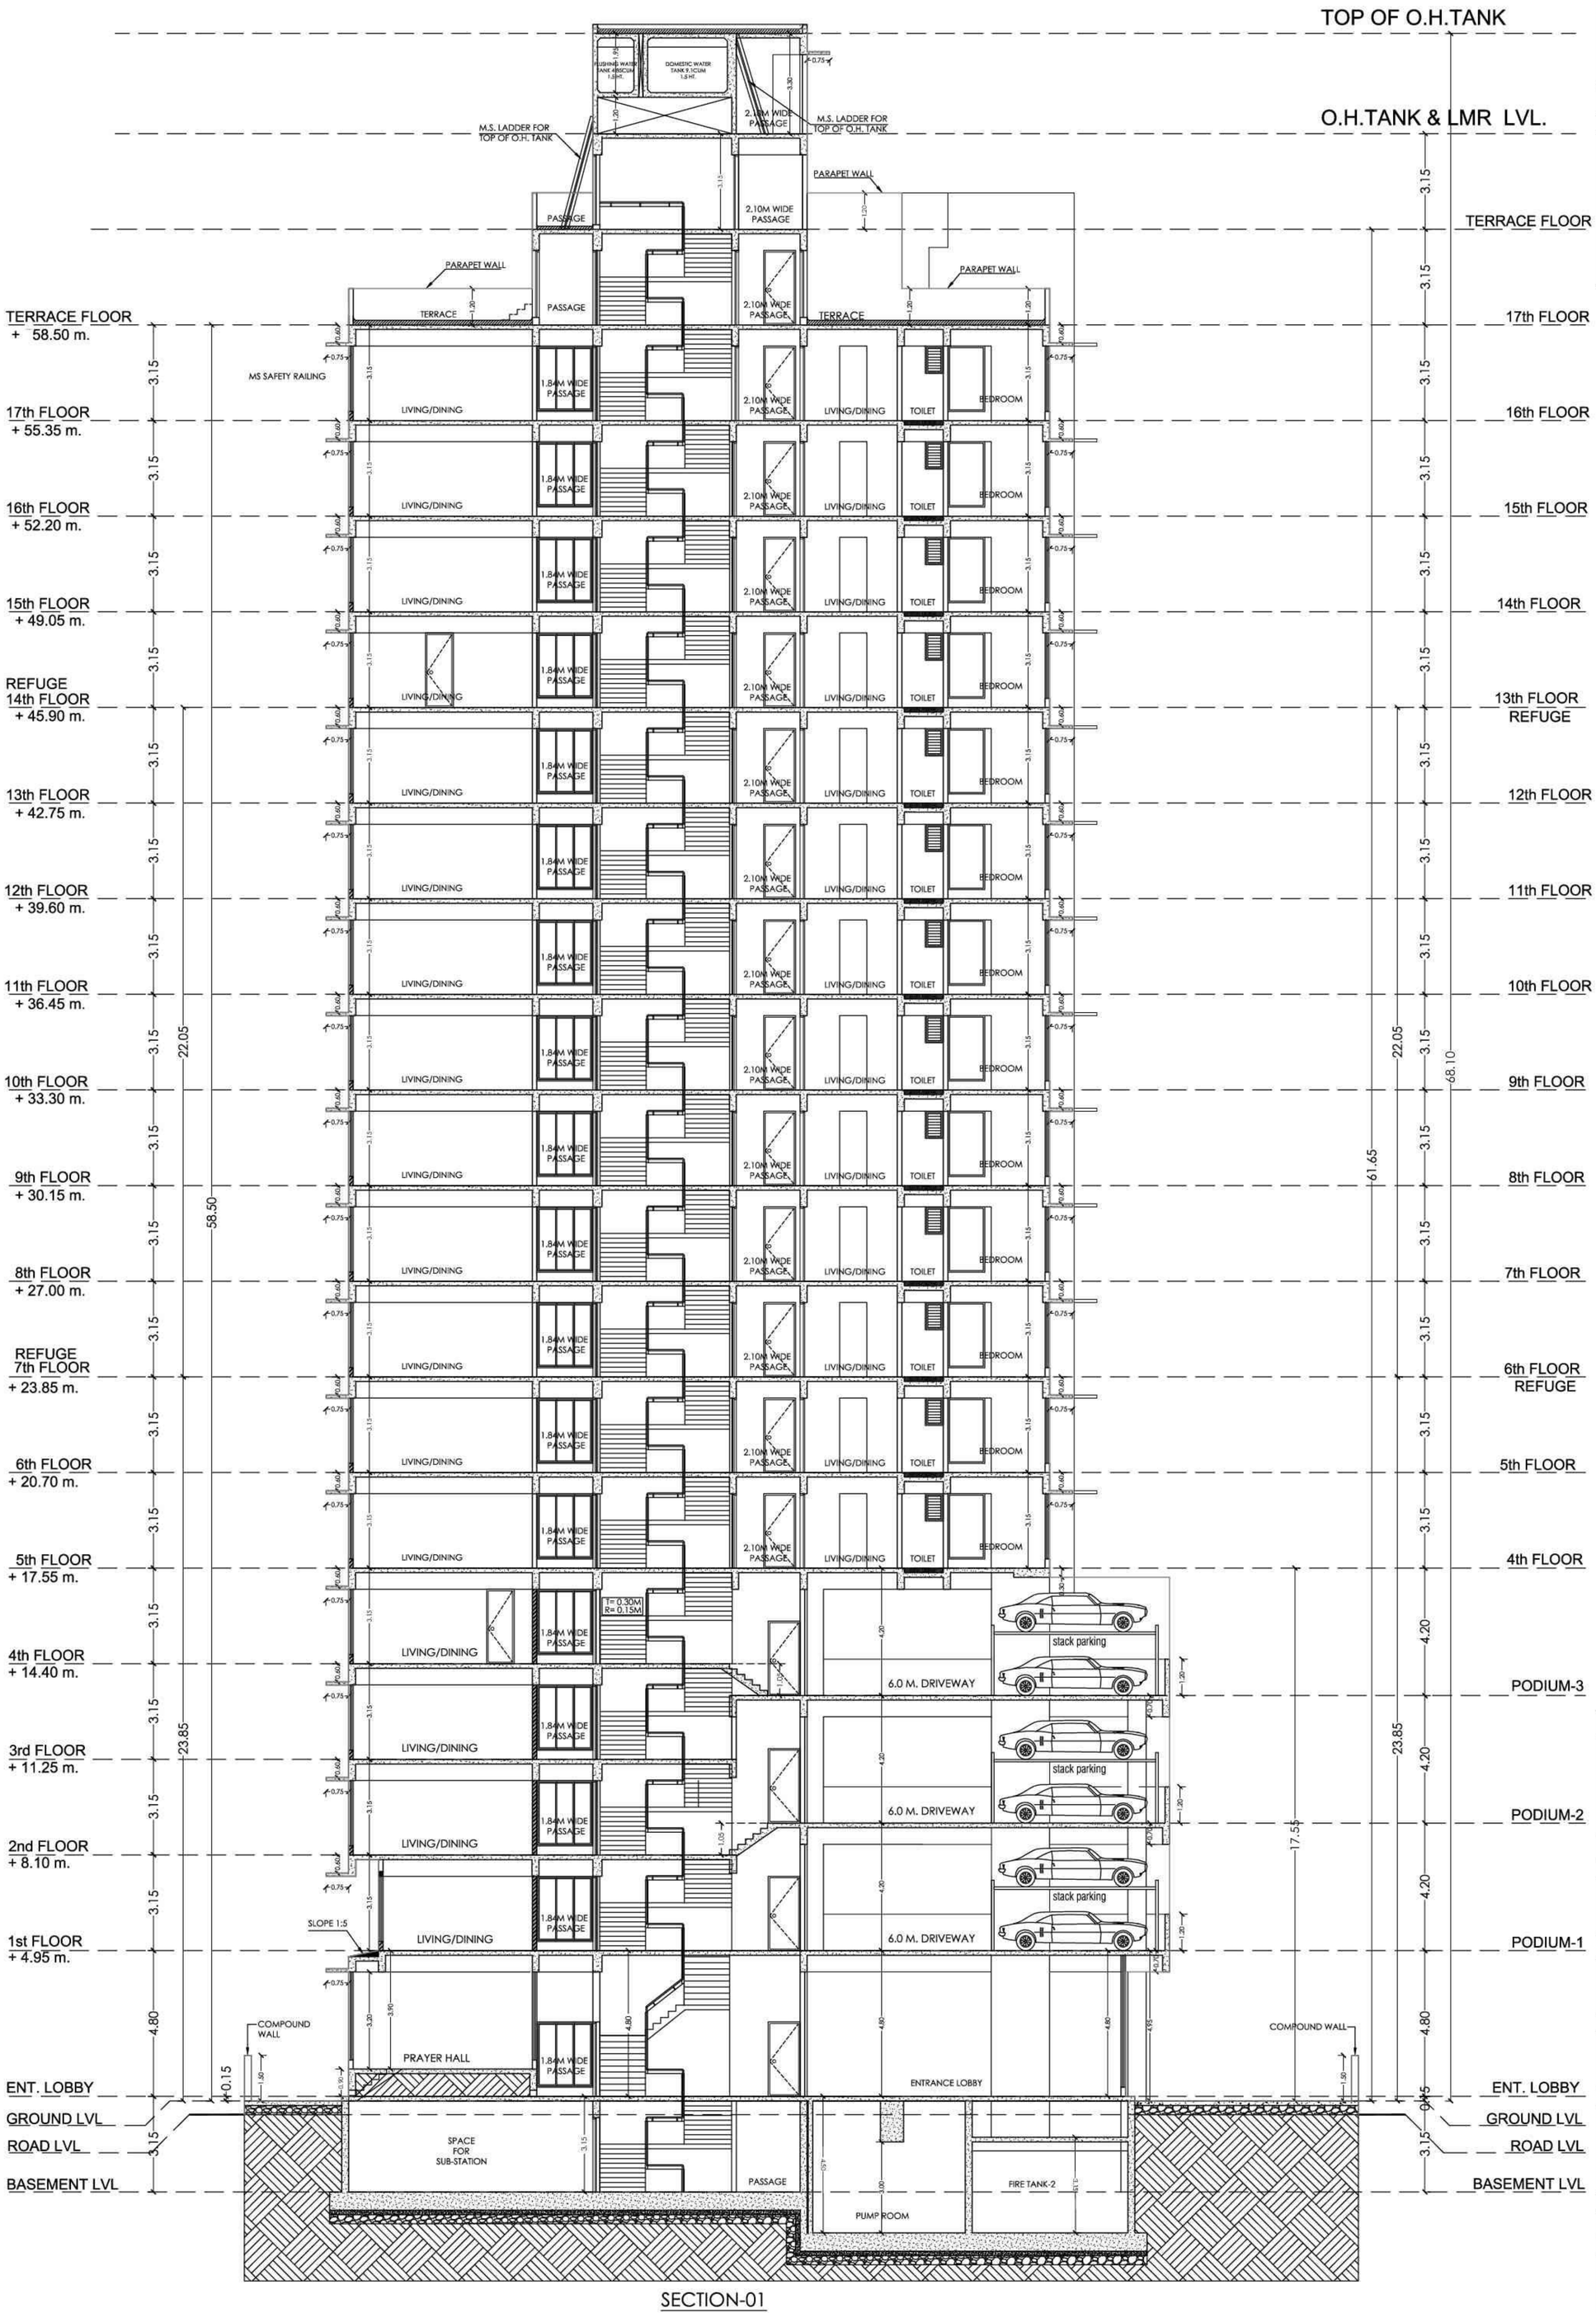

SECTION-01

FILE NO : - CHE / CITY / 3756 /FN / 337 (NEW)		SHEET NO. - 4/7
DIGITAL SIGN FOR APPROVAL OF PLANS		
Tuse Ankush Balkrishna	Dnyanes hwar B Chhallare	Narendra Shahu Pagare
SUB. - ENG. (B.P.)CITY-XII	ASST. - ENG. (B.P.)CITY-V	EXE. - ENG. (B.P.)CITY-II
STAMP OF APPROVAL OF PLANS		

NOTE -

BOUNDARY OF THE PLOT BOUNDED BLACK
PROPOSED WORK SHOWN PINK.
'B' DENOTES BALCONY
AREA UNDER SET BACK SHOWN IN YELLOW.
STRUCTURES TO BE DEMOLISHED SHOWN IN DOTTED YELLOW
RECREATION SHOWN IN GREEN
AREA UNDER PROPOSED ROAD SHOWN IN BROWN
DIMENSIONS OF BALCONIES ARE OUTSIDE DIMENSIONS
DRAINAGE SHOWN IN YELLOW LINES.

PROFORMA - B

CONTENT OF SHEET

SECTION - 1

DESCRIPTION OF PROPOSAL & PROPERTY

REDEVELOPMENT U/S 33/7 BEARING PLOT NO. 109,110 BEARING C.S.NO. 667-668 (MATUNGA DIVISION), SITUATED AT 25P,WADALA SEWRI ROAD,WADALA, MUMBAI - 400031

NAME OF OWNER	SIGNATURE
JOHAAN REALTORS & DEVELOPERS PVT. LTD.	Dinesh Devraj Vardhan
NAME, ADDRESS OF ARCHITECT	**SIGNATURE**
M.D.CHANGANI OF B.N.SHAH & ASSOCIATES 316, WADALA UDYOG BHAVAN, NAIGAON CROSS RD, WADALA(E), MUMBAI 400031 +9122 24144465 info@studioc.in	Milind Changani

JOB.NO	DWG. NO	SCALE	DATE	DRAWN BY	CHKD BY
0000	0000	1:100	29.08.2018	KALEEM	AR. MILIND

NORTH

CERTIFICATE OF AREA

CERTIFIED THAT THE PLOT UNDER REFERENCE WAS GOT SURVEYED BY ME ON AND THE DIMENSIONS OF SIDES ETC. OF PLOT STATED ON PLAN ARE AS MEASURED ON SITE AND THE AREA SO WORKED OUT TALLIES WITH THE AREA STATED IN,DOCUMENT OF OWNERSHIP/T.P.RECORD.