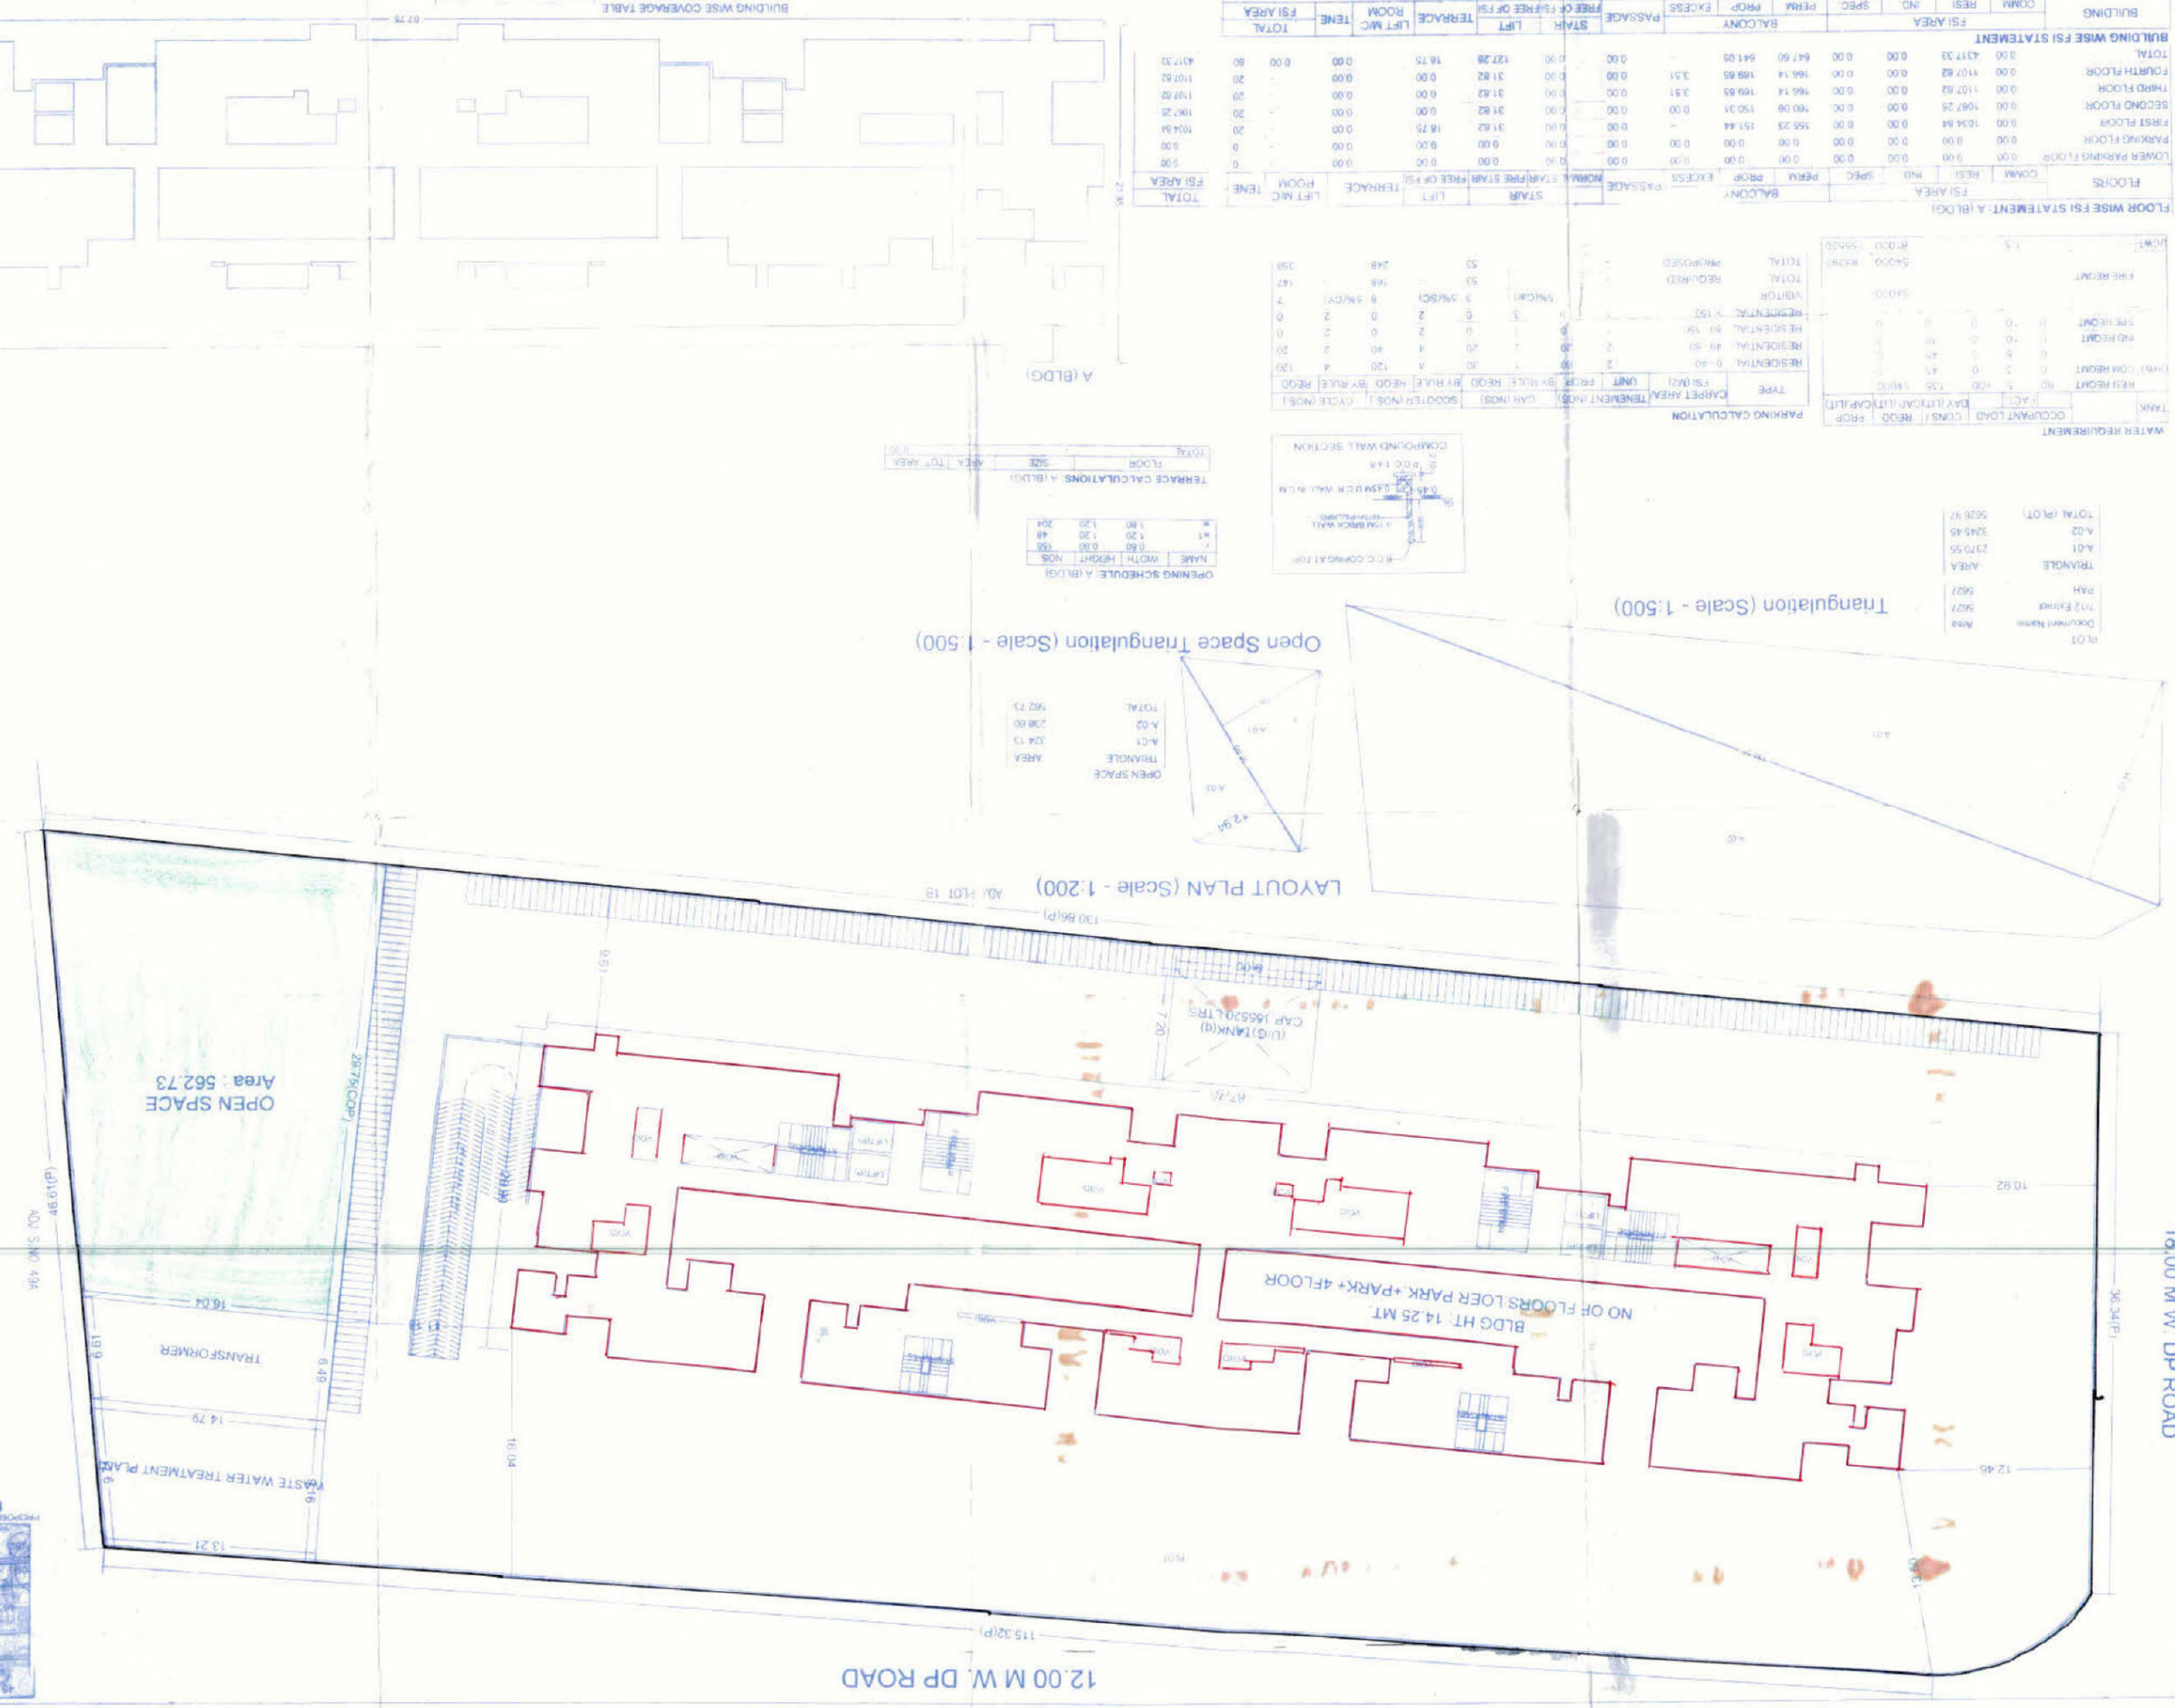
12.00 M W. DP ROAD
18.00 M W. DP ROAD
OPEN SPACE
Area : 562.73
BLDG HT : 14.25 MT
NO OF FLOORS:LOER PARK +PARK+ 4FLOOR
TRANSFORMER
WASTE WATER TREATMENT PLANT
LAYOUT PLAN (Scale - 1:200)
Open Space Triangulation (Scale - 1:500)
Triangulation (Scale - 1:500)
A (BLDG)
LOCATION PLAN
STAMP OF APPROVAL
APPROVED SUBJECT TO CONDITION
APPROVED UNDER CONVENIENCEMENT
CERTIFICATE NO.: C/4/1541/16
BUILDING PERMISSION DEPT.
ZONE: P.M.C.
Building Permission
Municipal Corporation
Pune
APPROVED
A) AREA STATEMENT
B) BALCONY STATEMENT
C) TENEMENT STATEMENT
D) PARKING STATEMENT
CERTIFICATE OF AREA
SPECIFICATIONS
LEGEND
OWNERS NAME
NEW FRUCUSING PRAVIN J GHADGE AND OTHER
OWNER SIGN
PROJECT Proposed Building + Building Proposed
SURVEY NO. 46
ARCHITECT Prajkiyn N. Kulkarni
PLOT NO. 14
SOC NAME
BELT
HOUSING DEPT
VIA Mawale CTS no 1187/1 Dawle Road Pune 411
Nagar
JOB NO. DWG NO. SCALE DRAWN CHECKED BY
1:100
INWARD NO. ACKNOWLEDGE DATE 10-10-2016
KEY NO. SHEET NO. 1/5