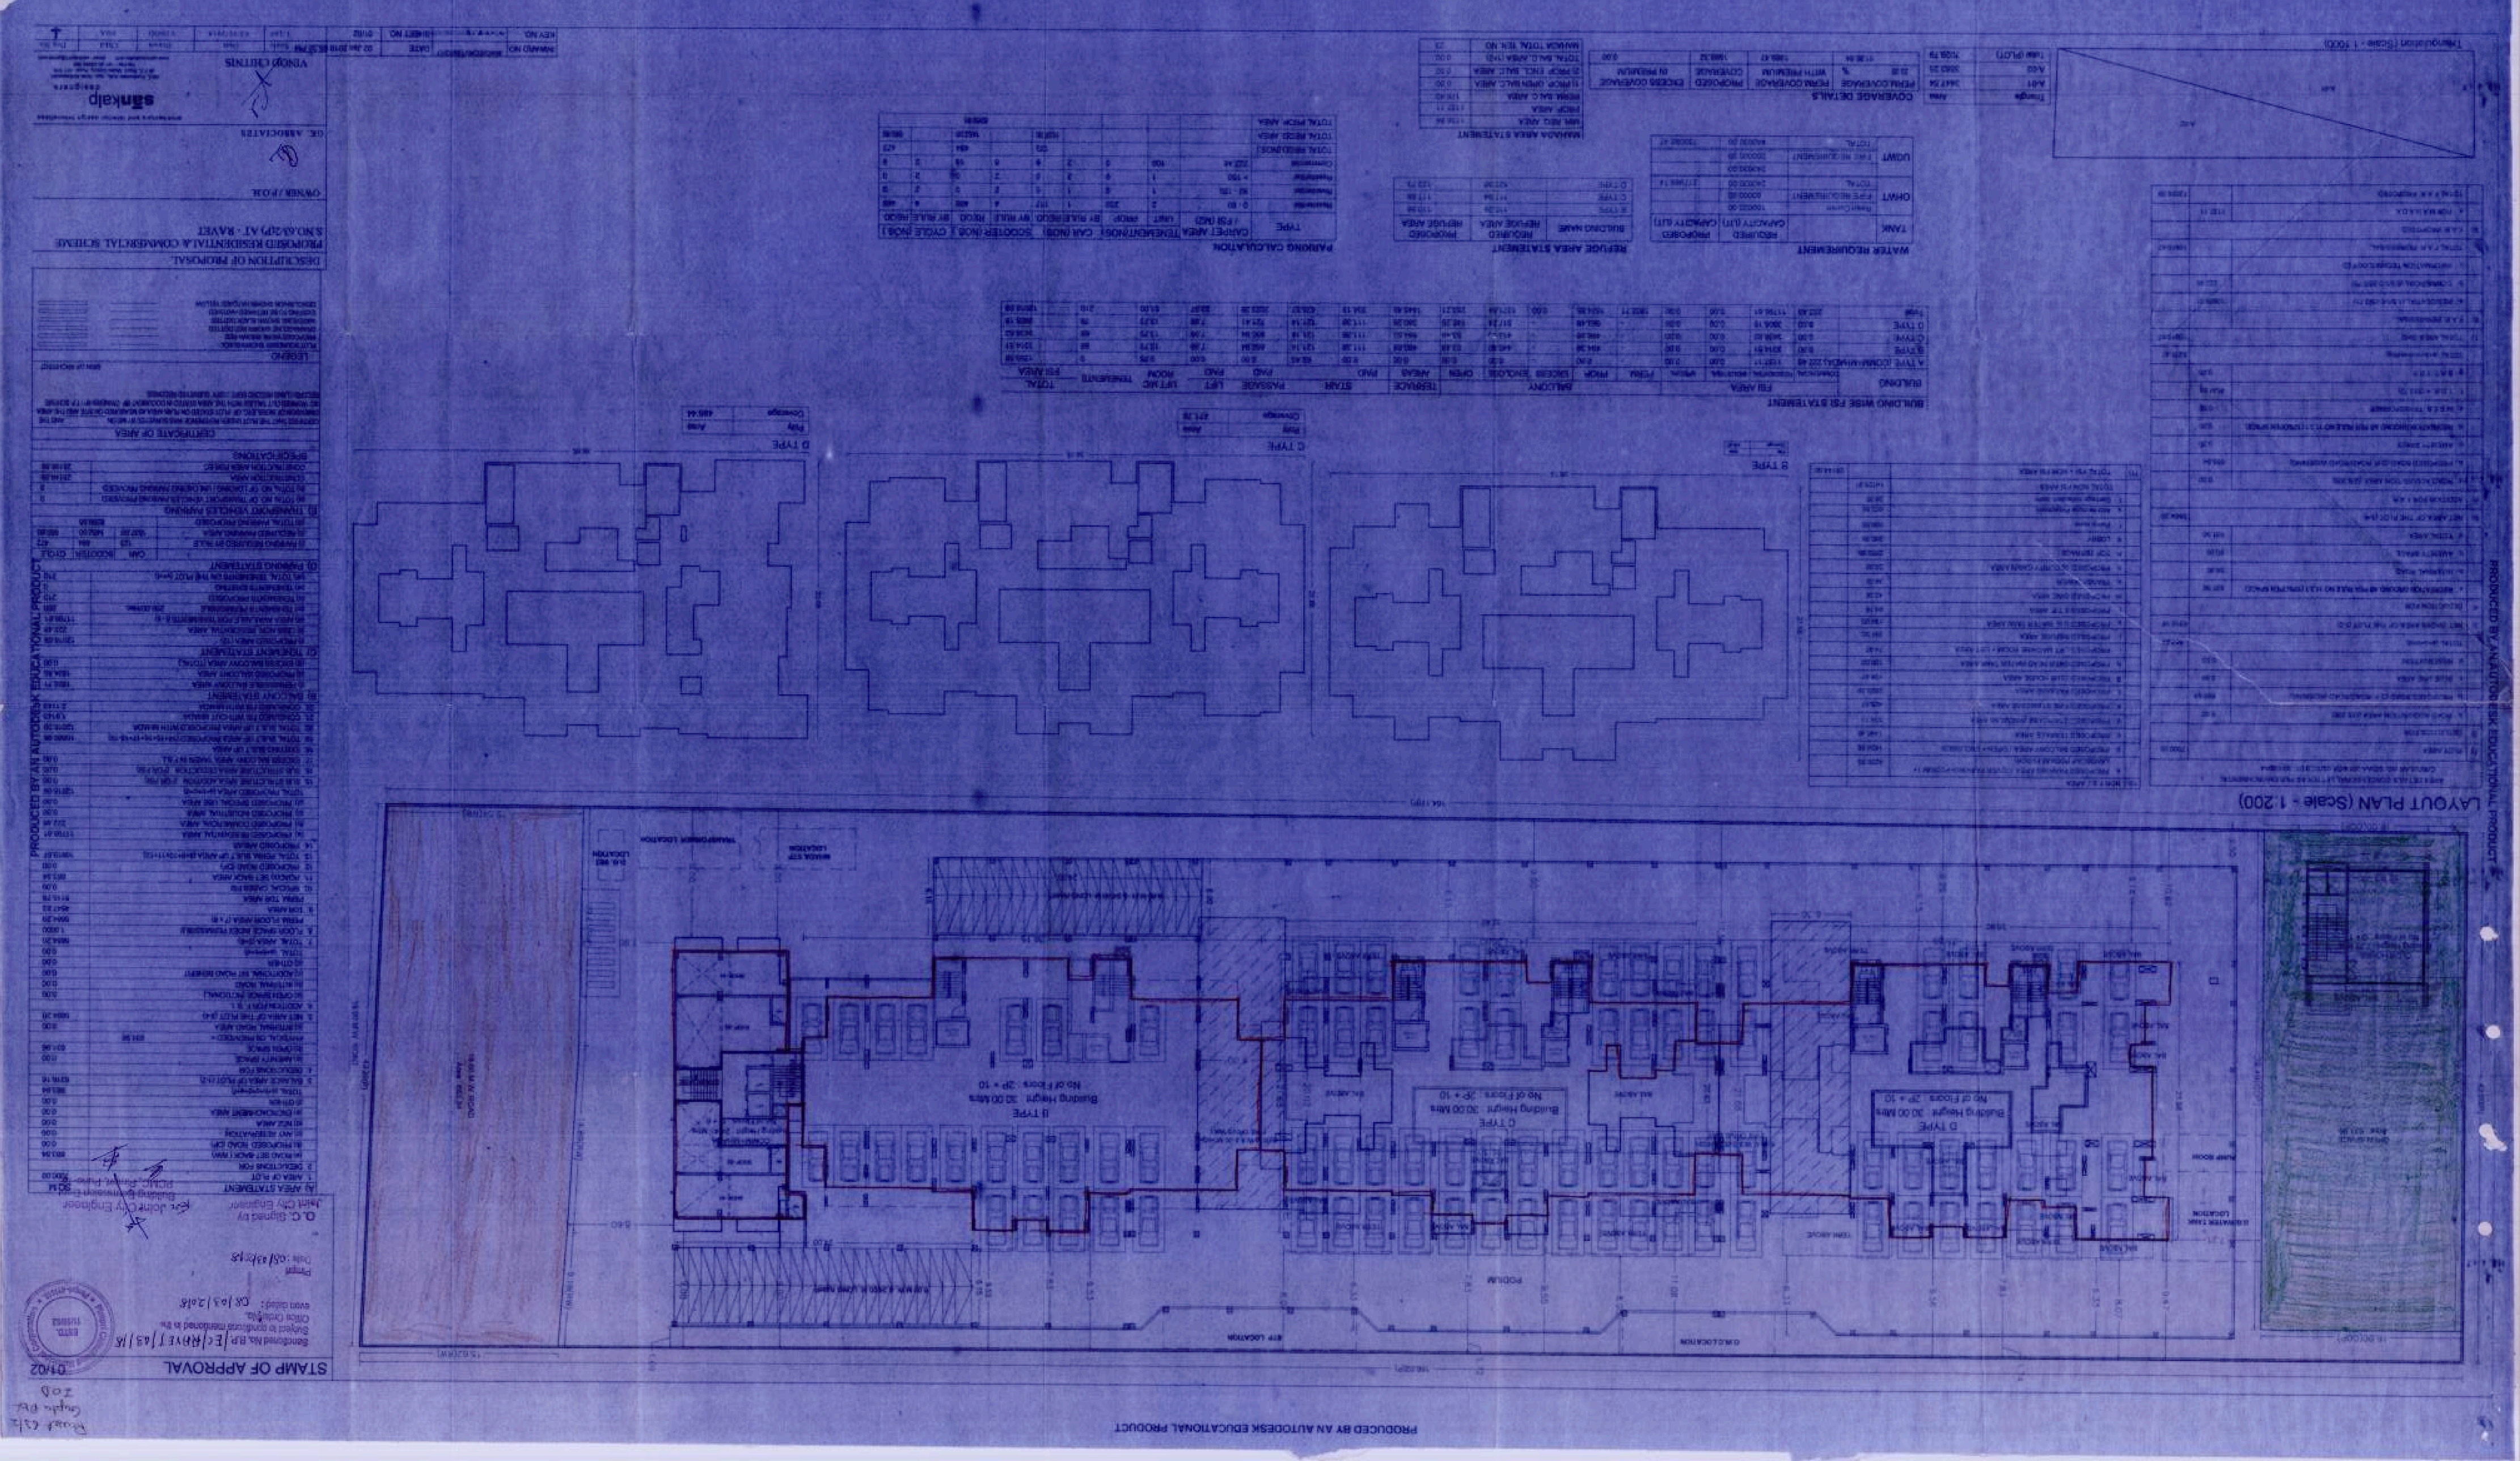
LAYOUT PLAN (Scale - 1:200)
B TYPE
C TYPE
D TYPE
PODIUM
STAMP OF APPROVAL
DESCRIPTION OF PROPOSAL
PROPOSED RESIDENTIAL & COMMERCIAL SCHEME
S.NO.A7/2D AT - RAVET
OWNER / POA
OK. ASSOCIATES
VINOD CHITNIS
PRODUCED BY AN AUTODESK EDUCATIONAL PRODUCT