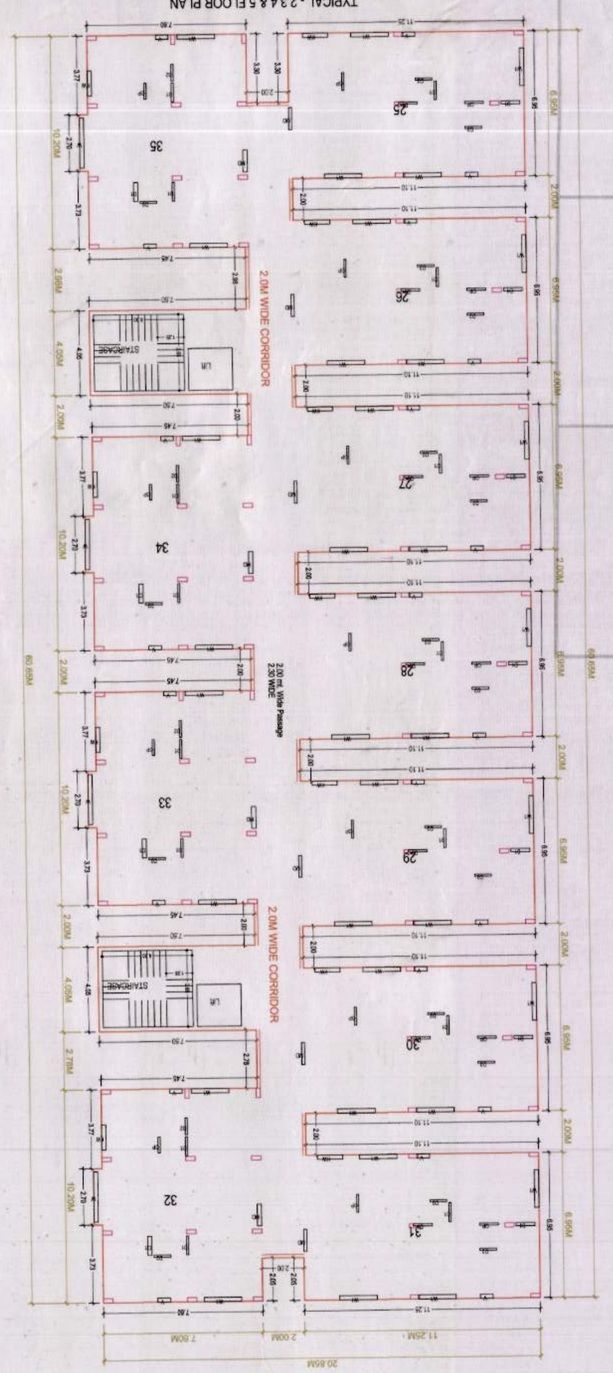

PLAN SHOWING THE PROPOSED CONSTRUCTION OF BUILDING ON PLOT BEARING NO:64, IN SY.NO:86, SITUATED AT TULSIRAJU LAY-OUT (P.V.S.RAMARAJU LAY-OUT EXTN.)NTZAMPET, VILLAGE & GRAM PANCHAYATI QUTHBULLAPUR MANDAL, R.R.DISTRICT.


INDEX:

SCALE PROPOSED :	1:8-0" & 1:16-0"
EXISTING :	
ARCHITECT'S SIGN	
OWNER'S SIGN	

ISO A0 (841.00 X 1189.00 MM)

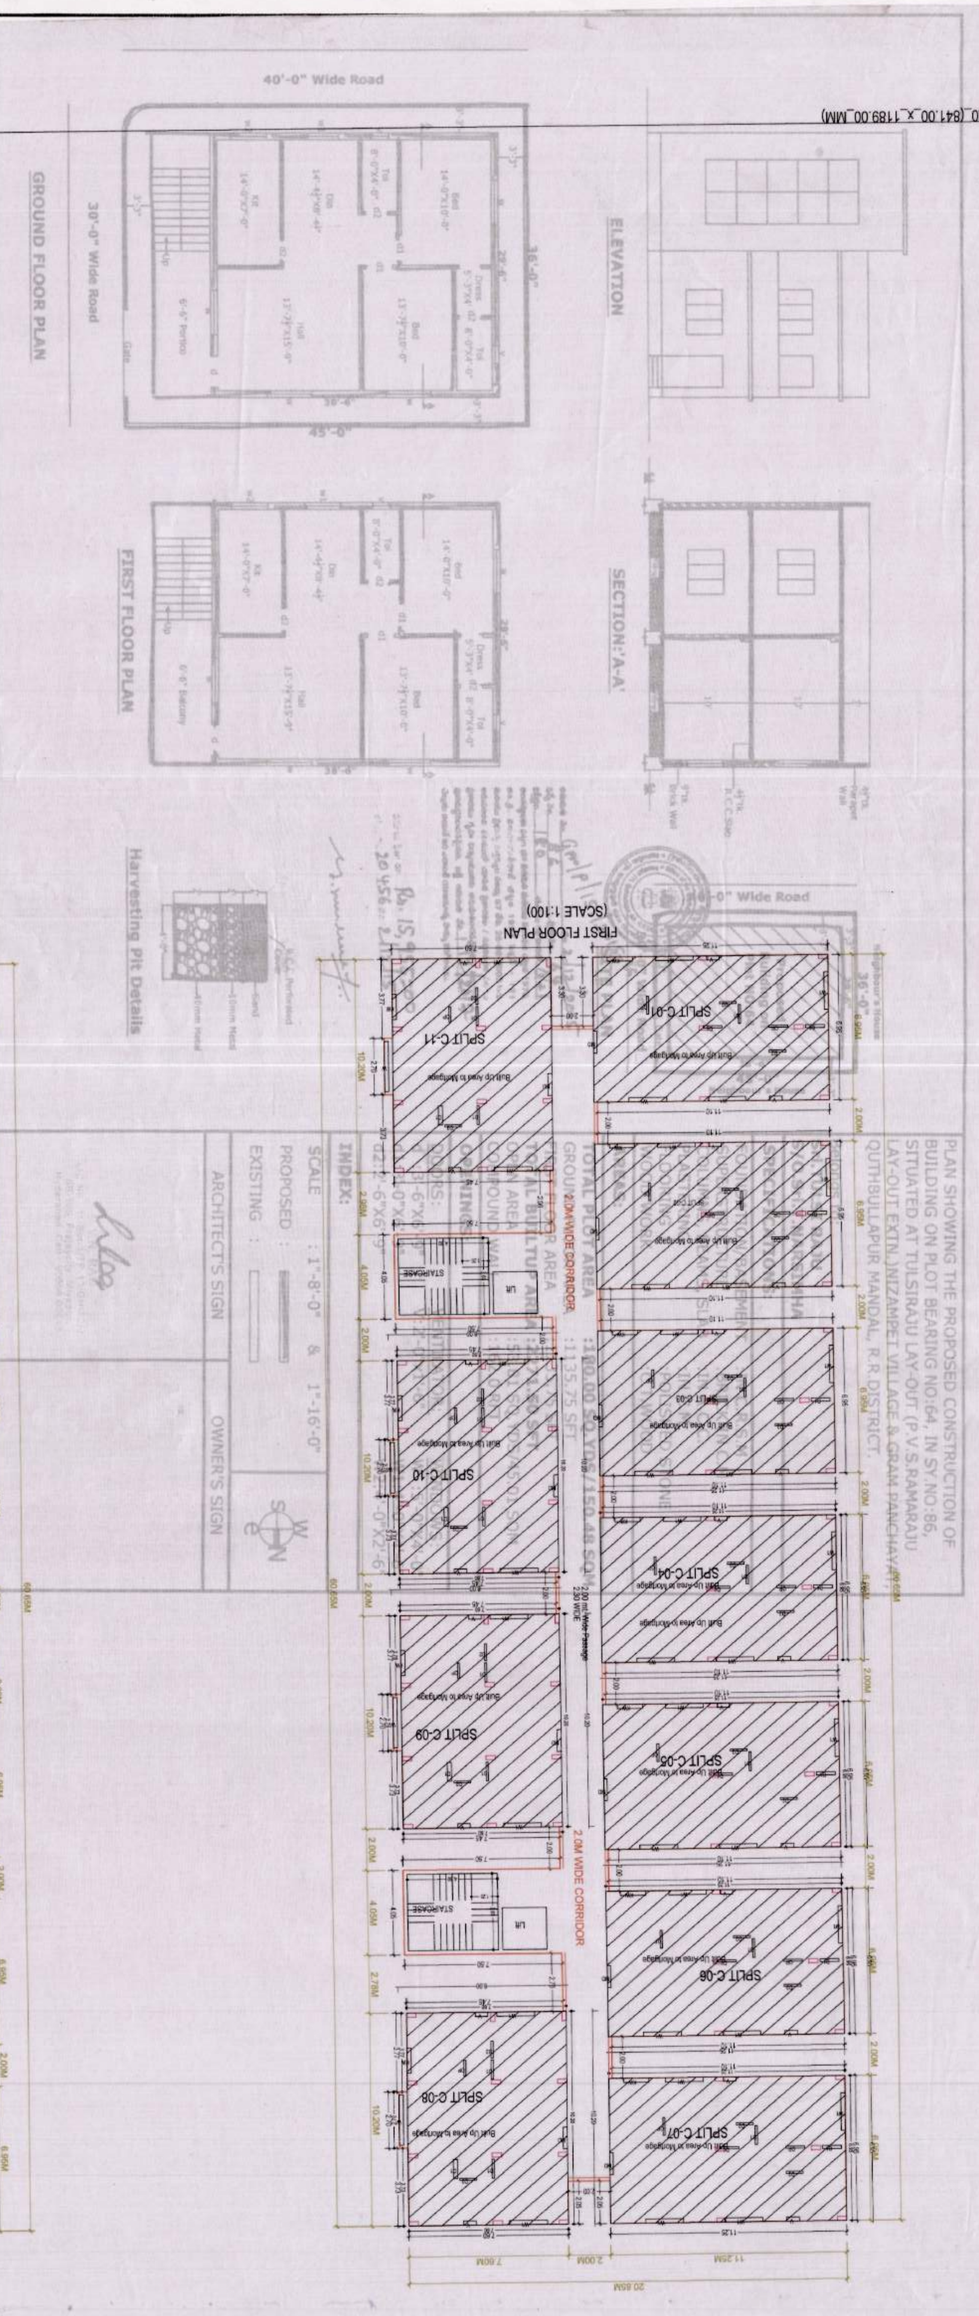
























PLAN SHOWING THE PROPOSED CONSTRUCTION OF BUILDING ON PLOT BEARING NO:64, IN SY.NO:86, SITUATED AT TULSIRAJU LAY-OUT (P.V.S.RAMARAJU LAY-OUT EXTN.)NTZAMPET, VILLAGE & GRAM PANCHAYATI QUTHBULLAPUR MANDAL, R.R.DISTRICT.


