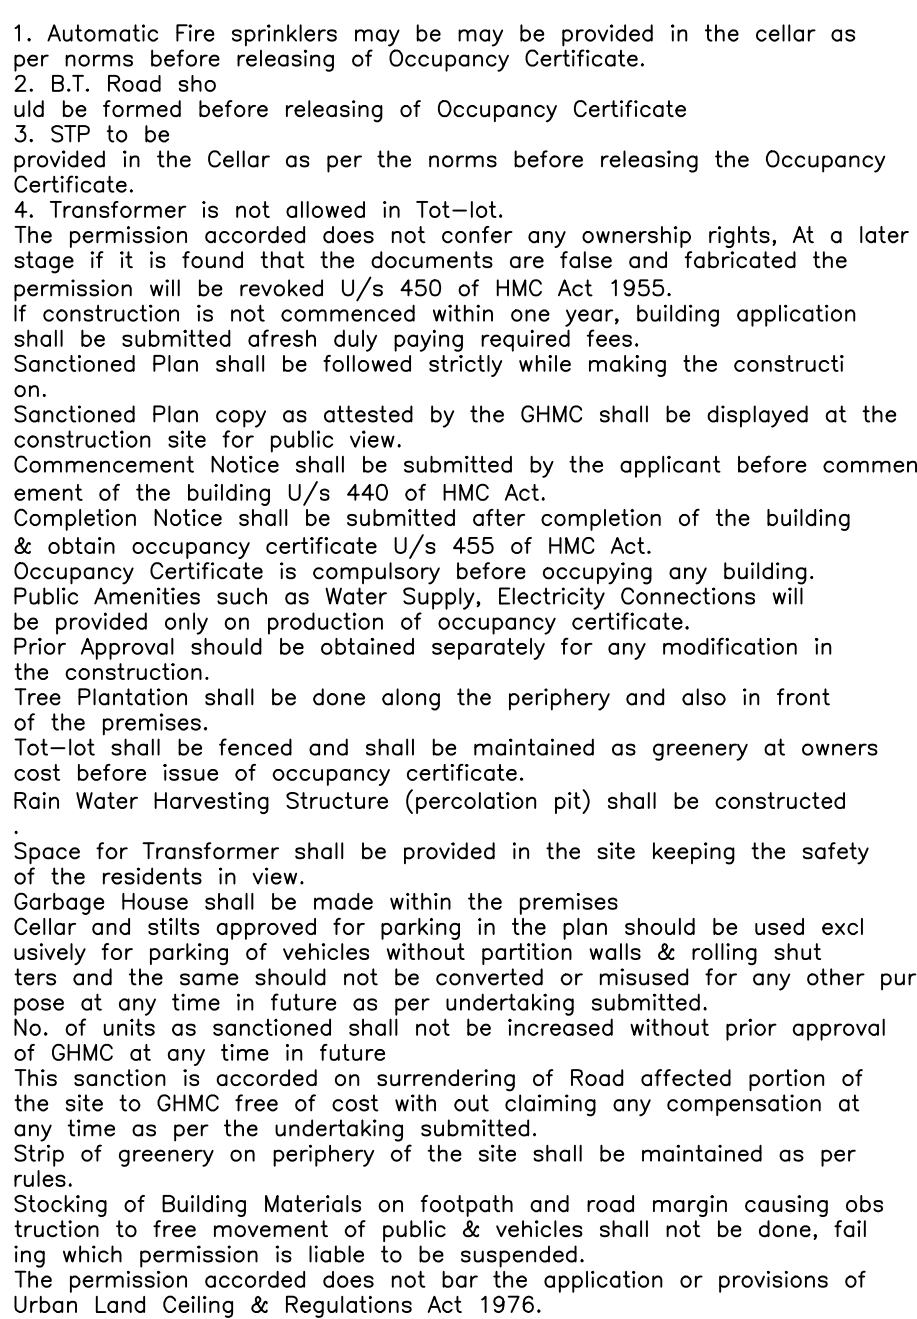




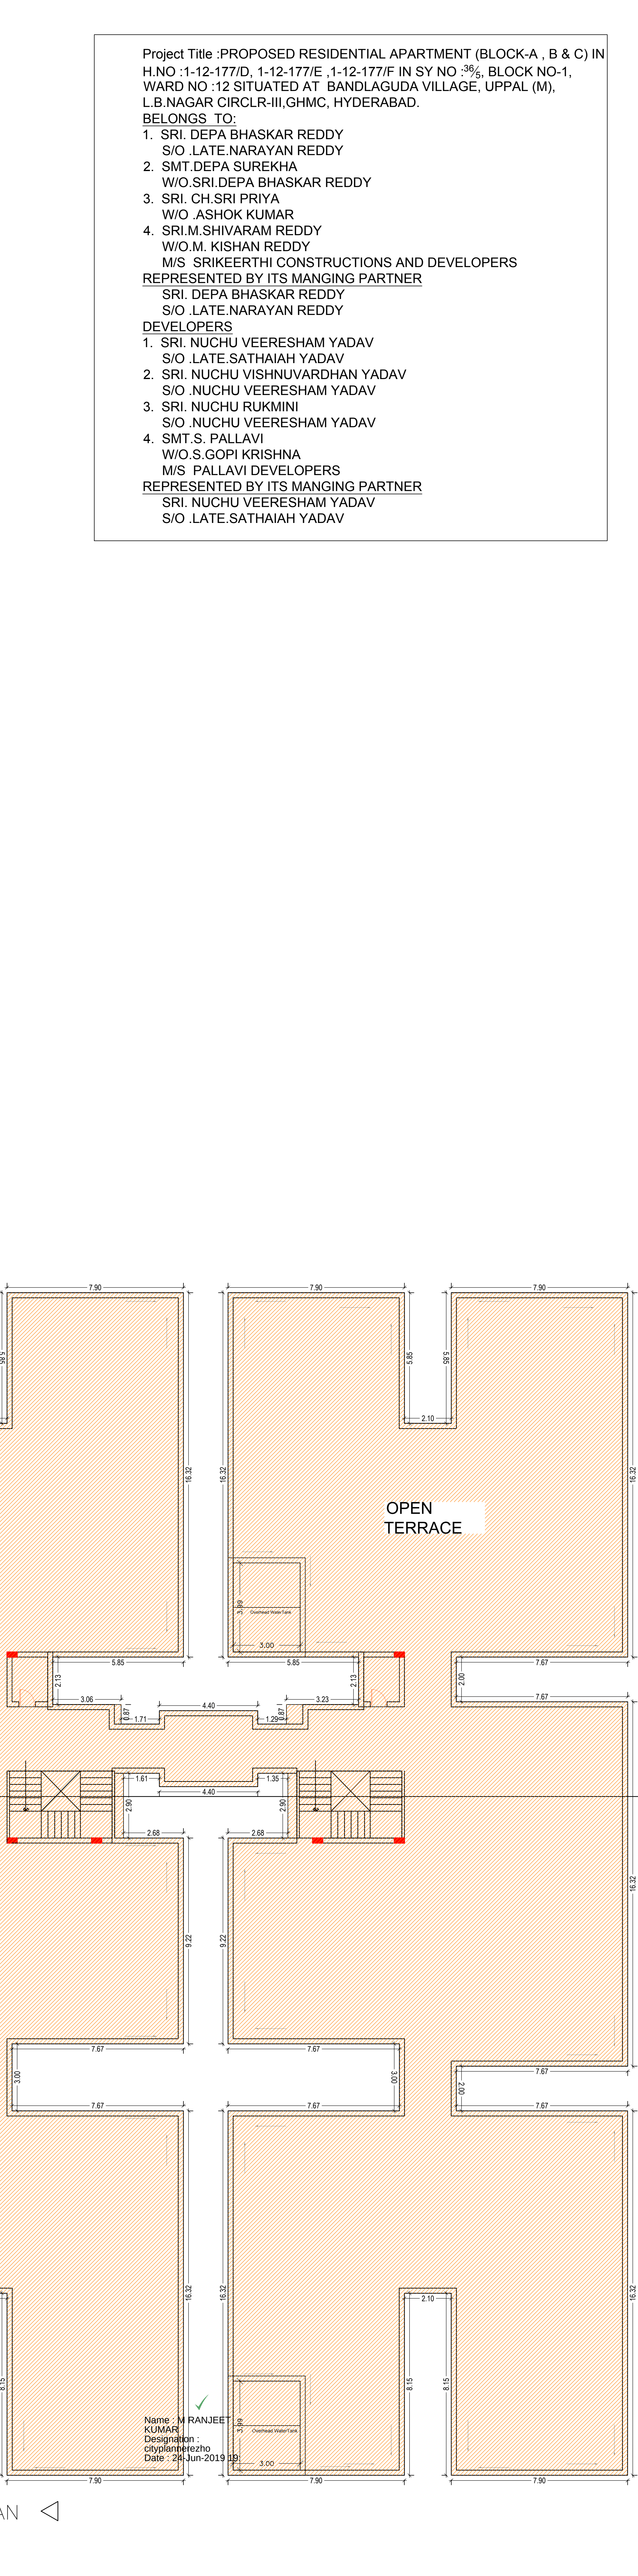
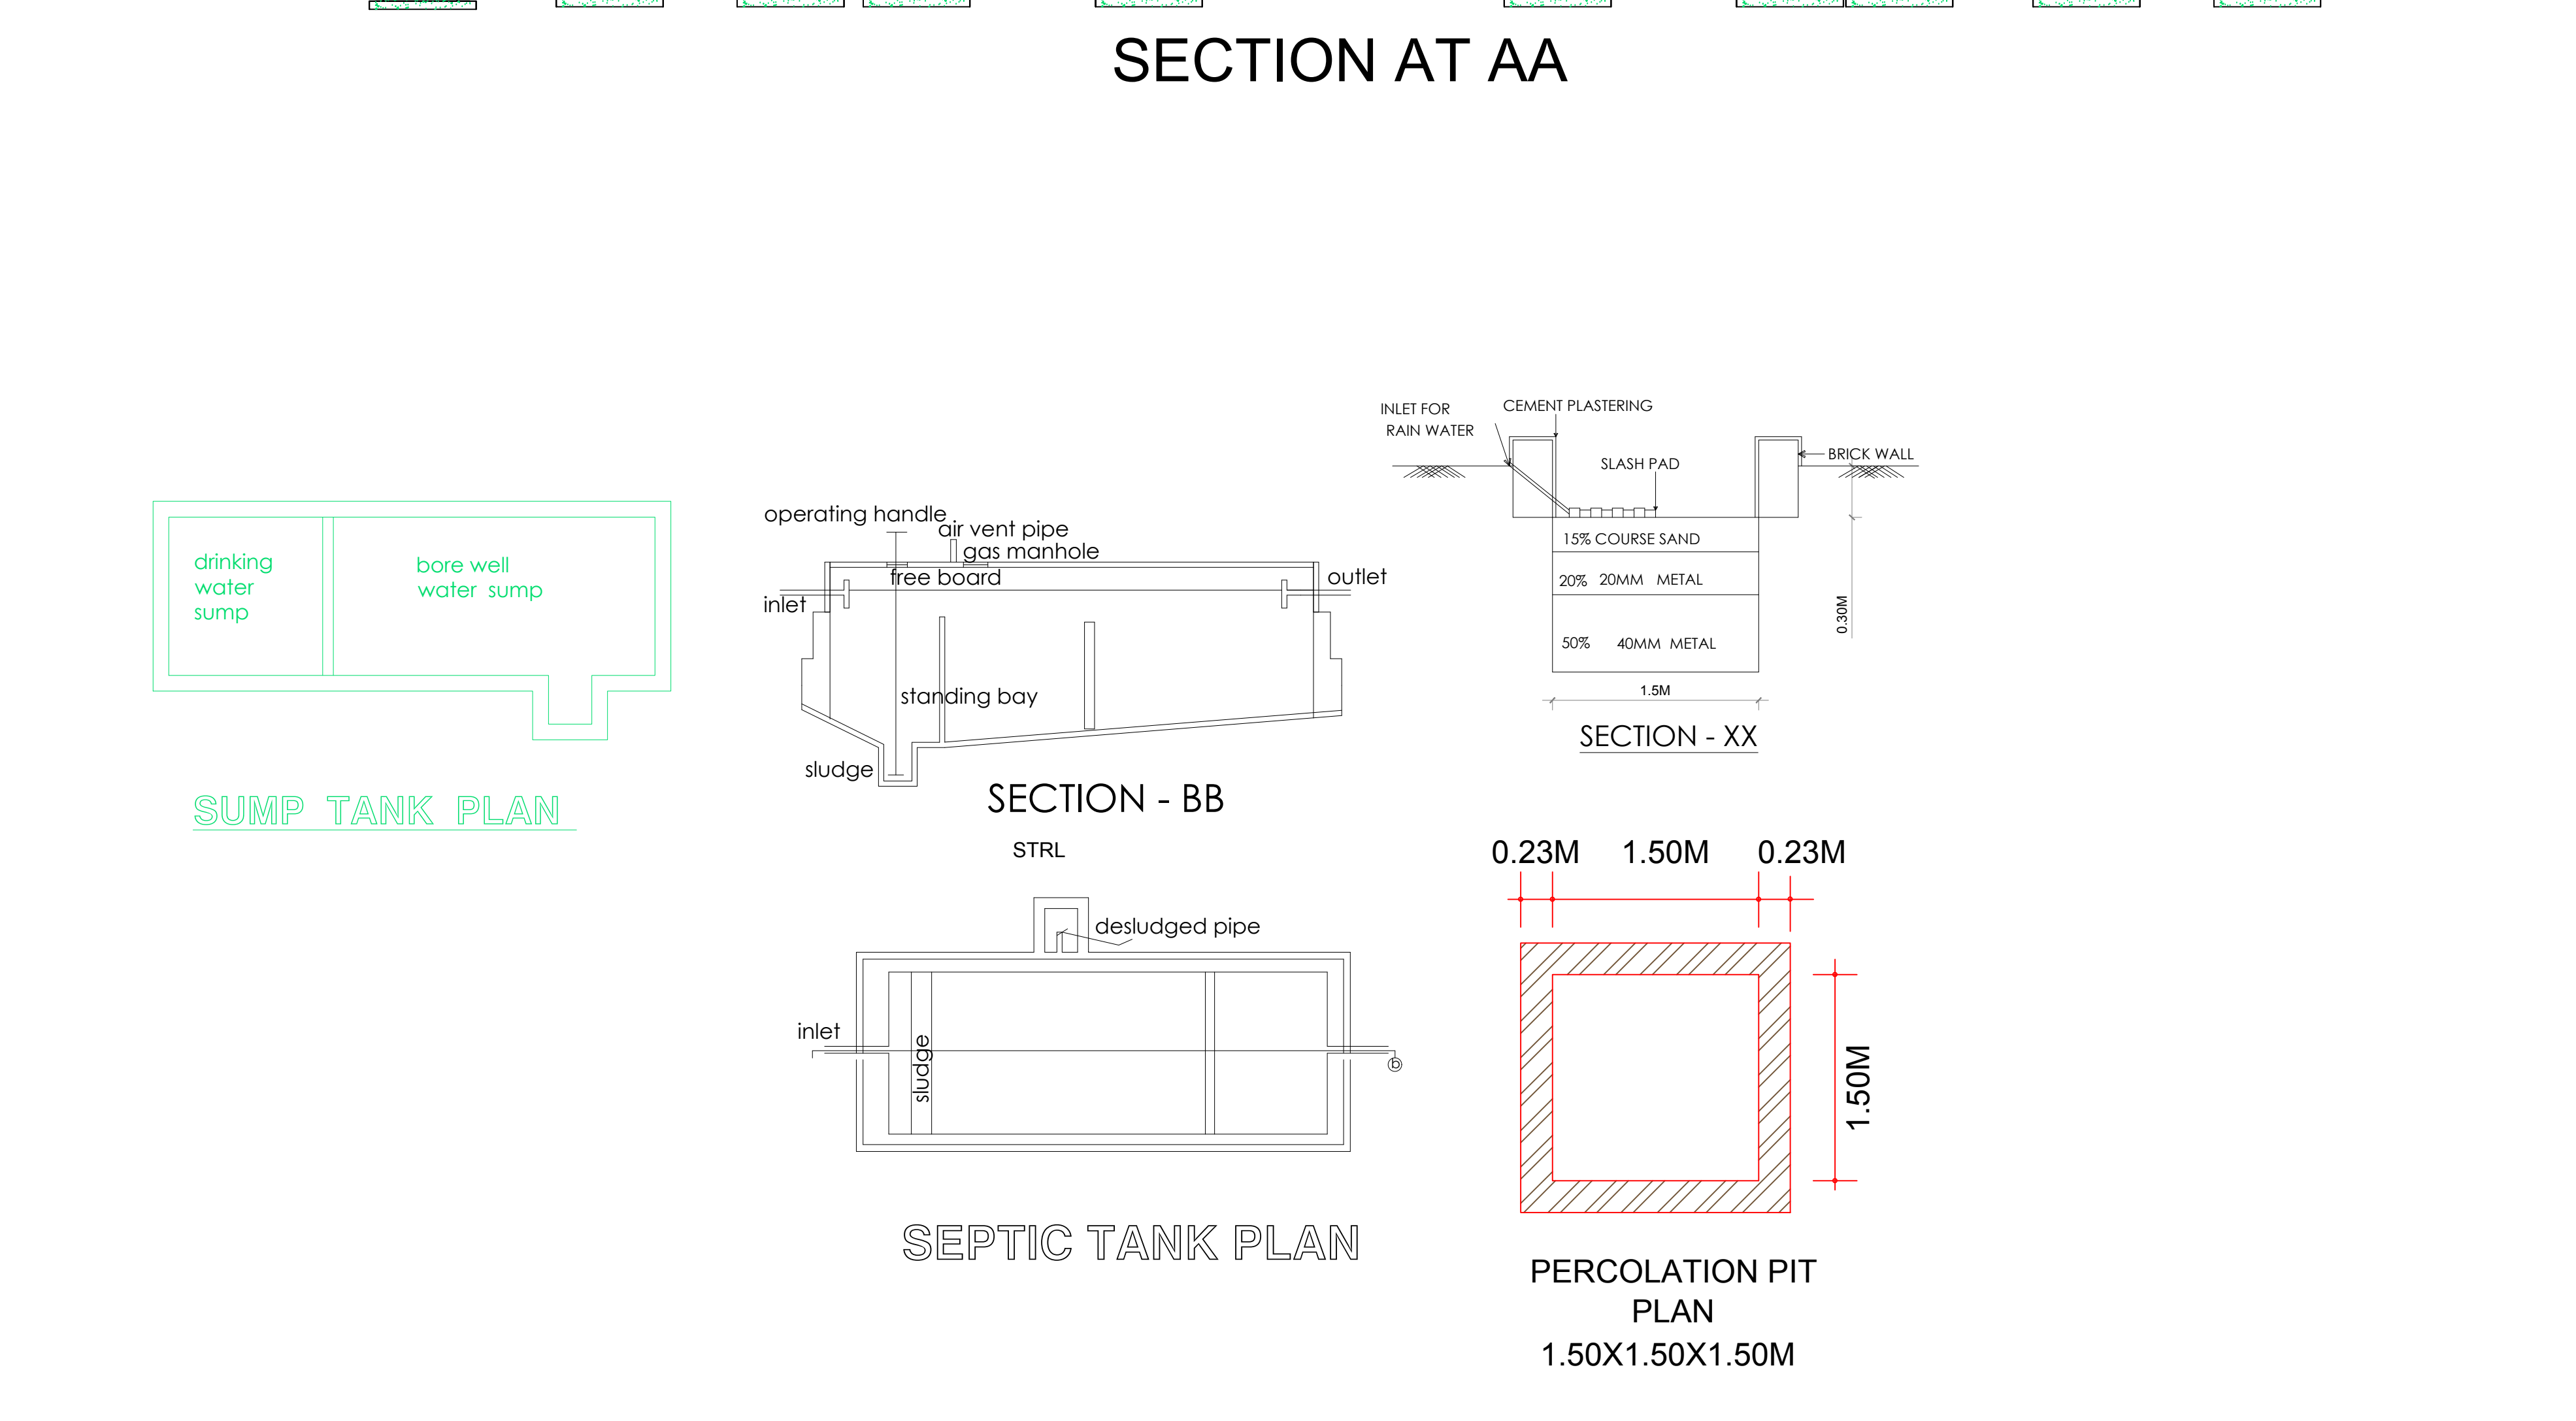
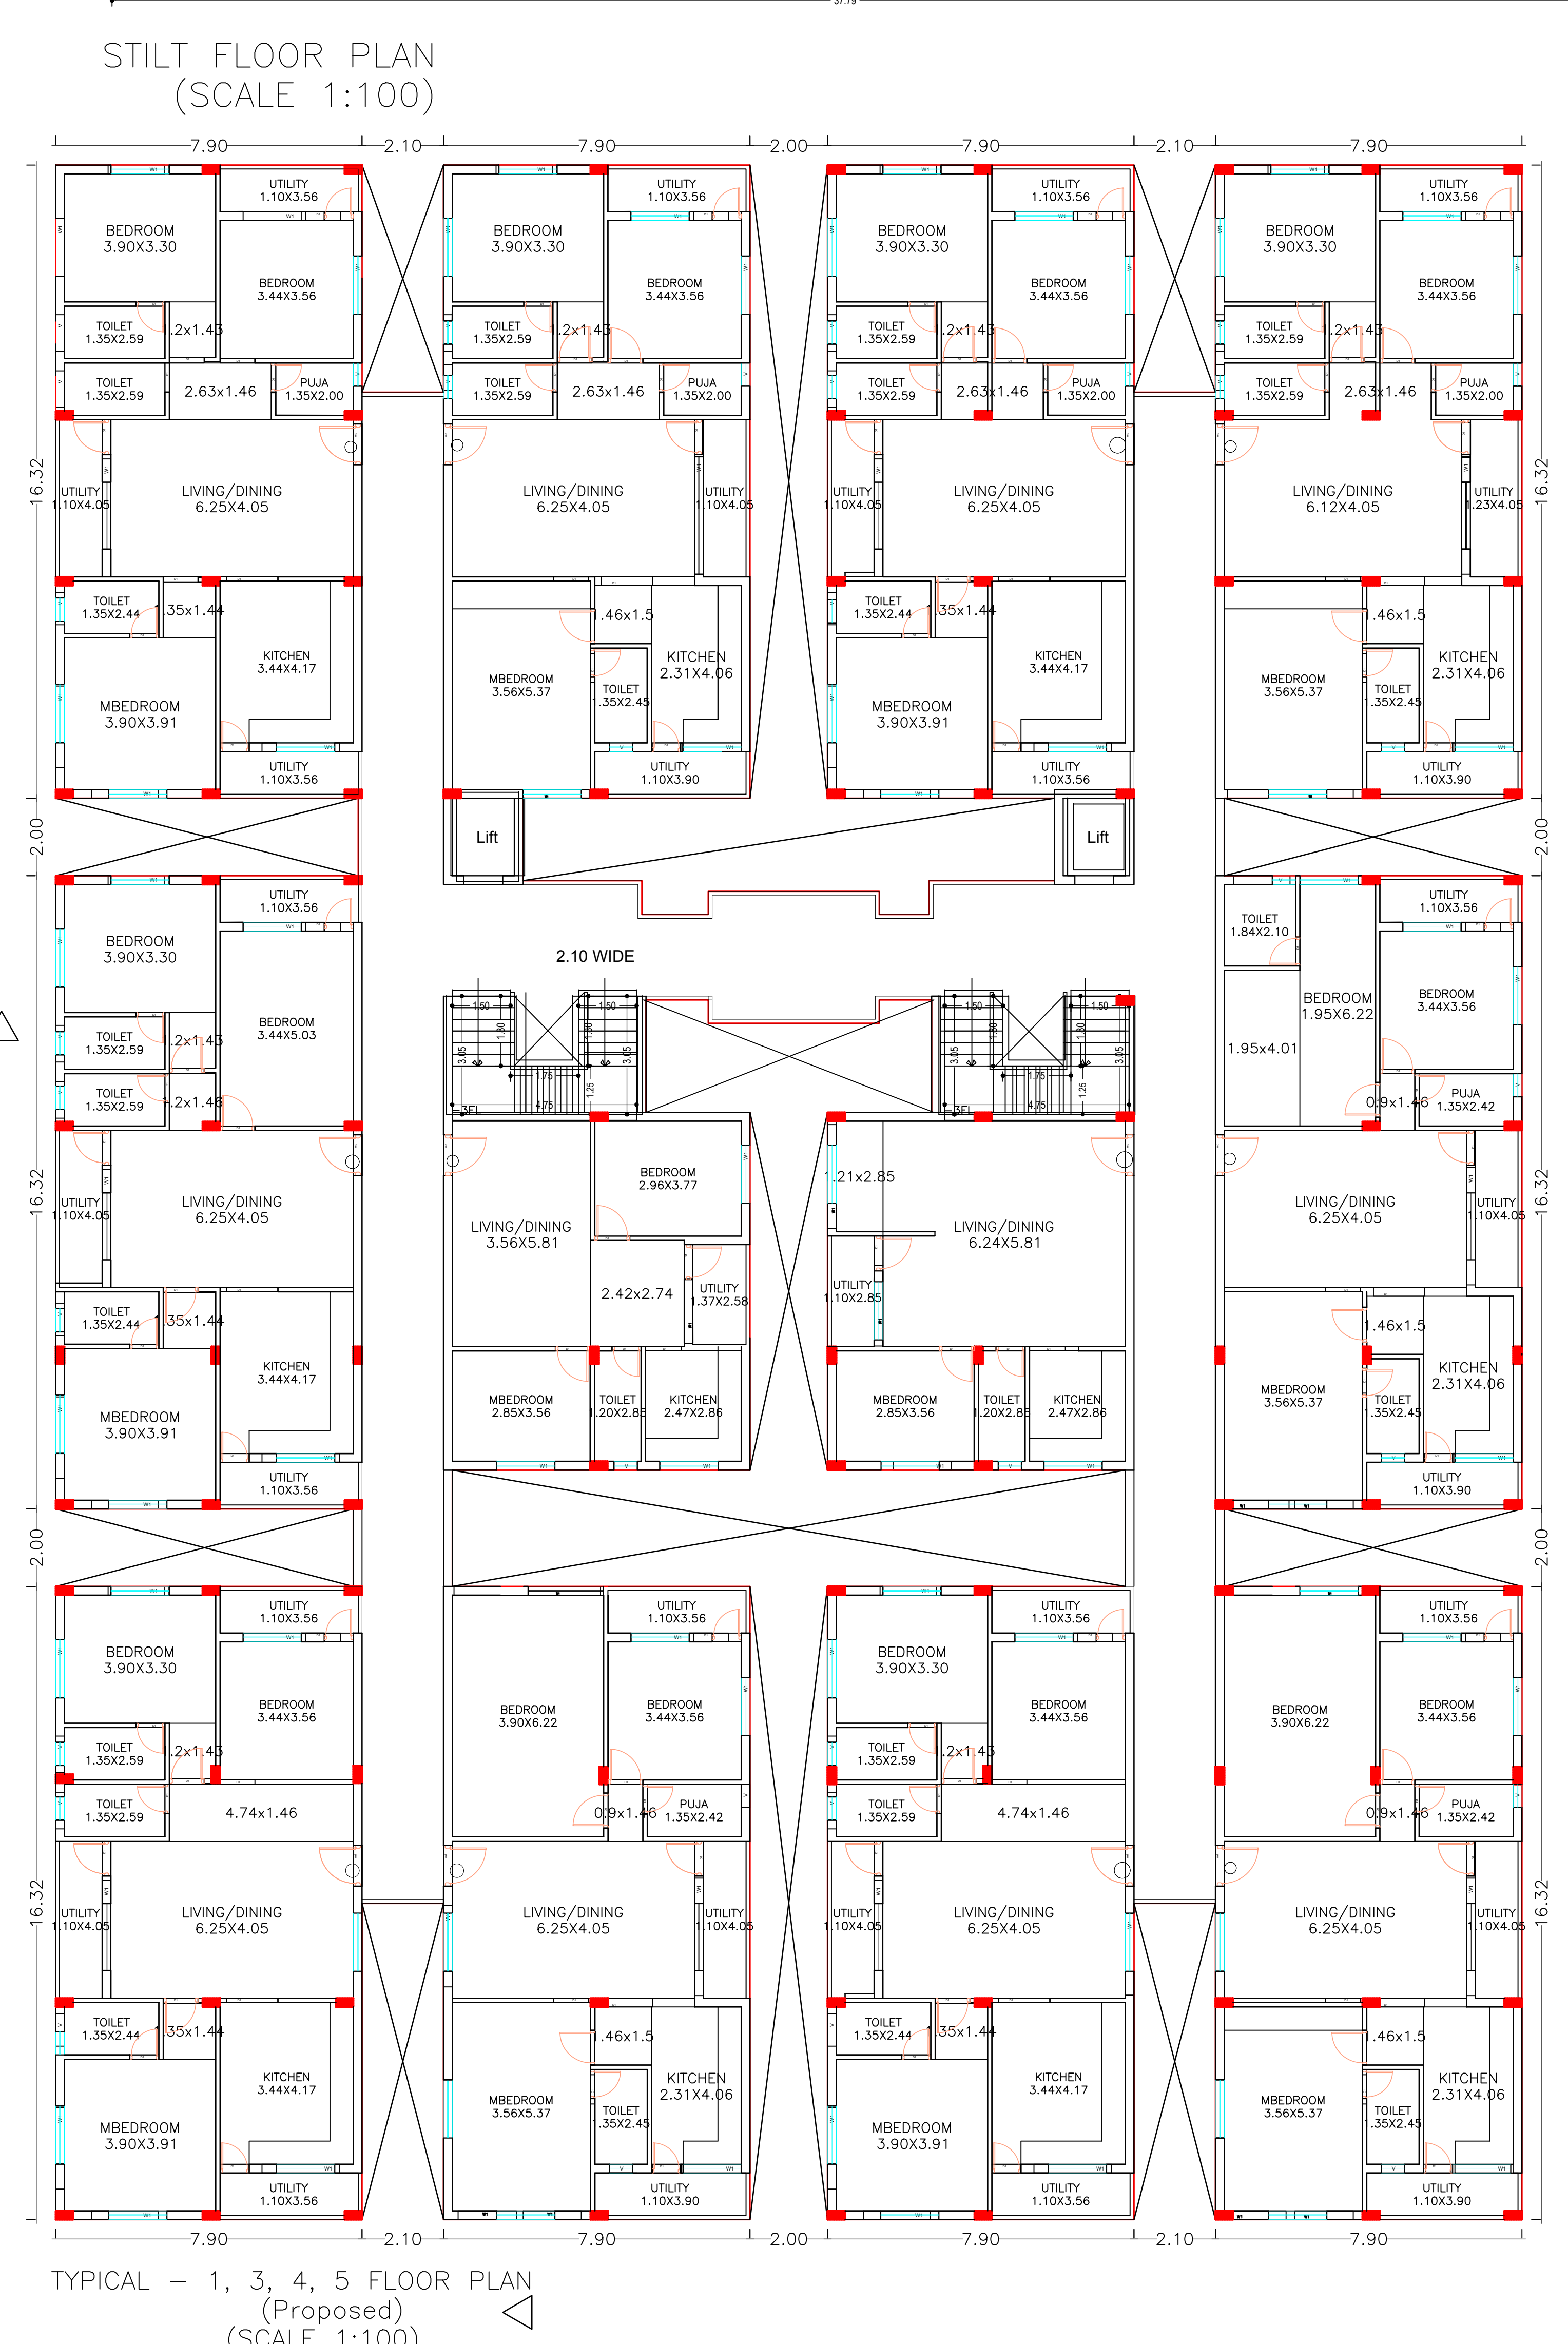
**Required Parking**

Building Use/Subuse DetailsNet Built up Area & Dwelling Units Detail

✓  
Name : M RANJEET  
KUMAR  
Designation :  
cityplannerezh  
Date : 24-Jun-2019 15



Note: All dimensions are in meters

[illegible]

Note: All dimensions are in meters.