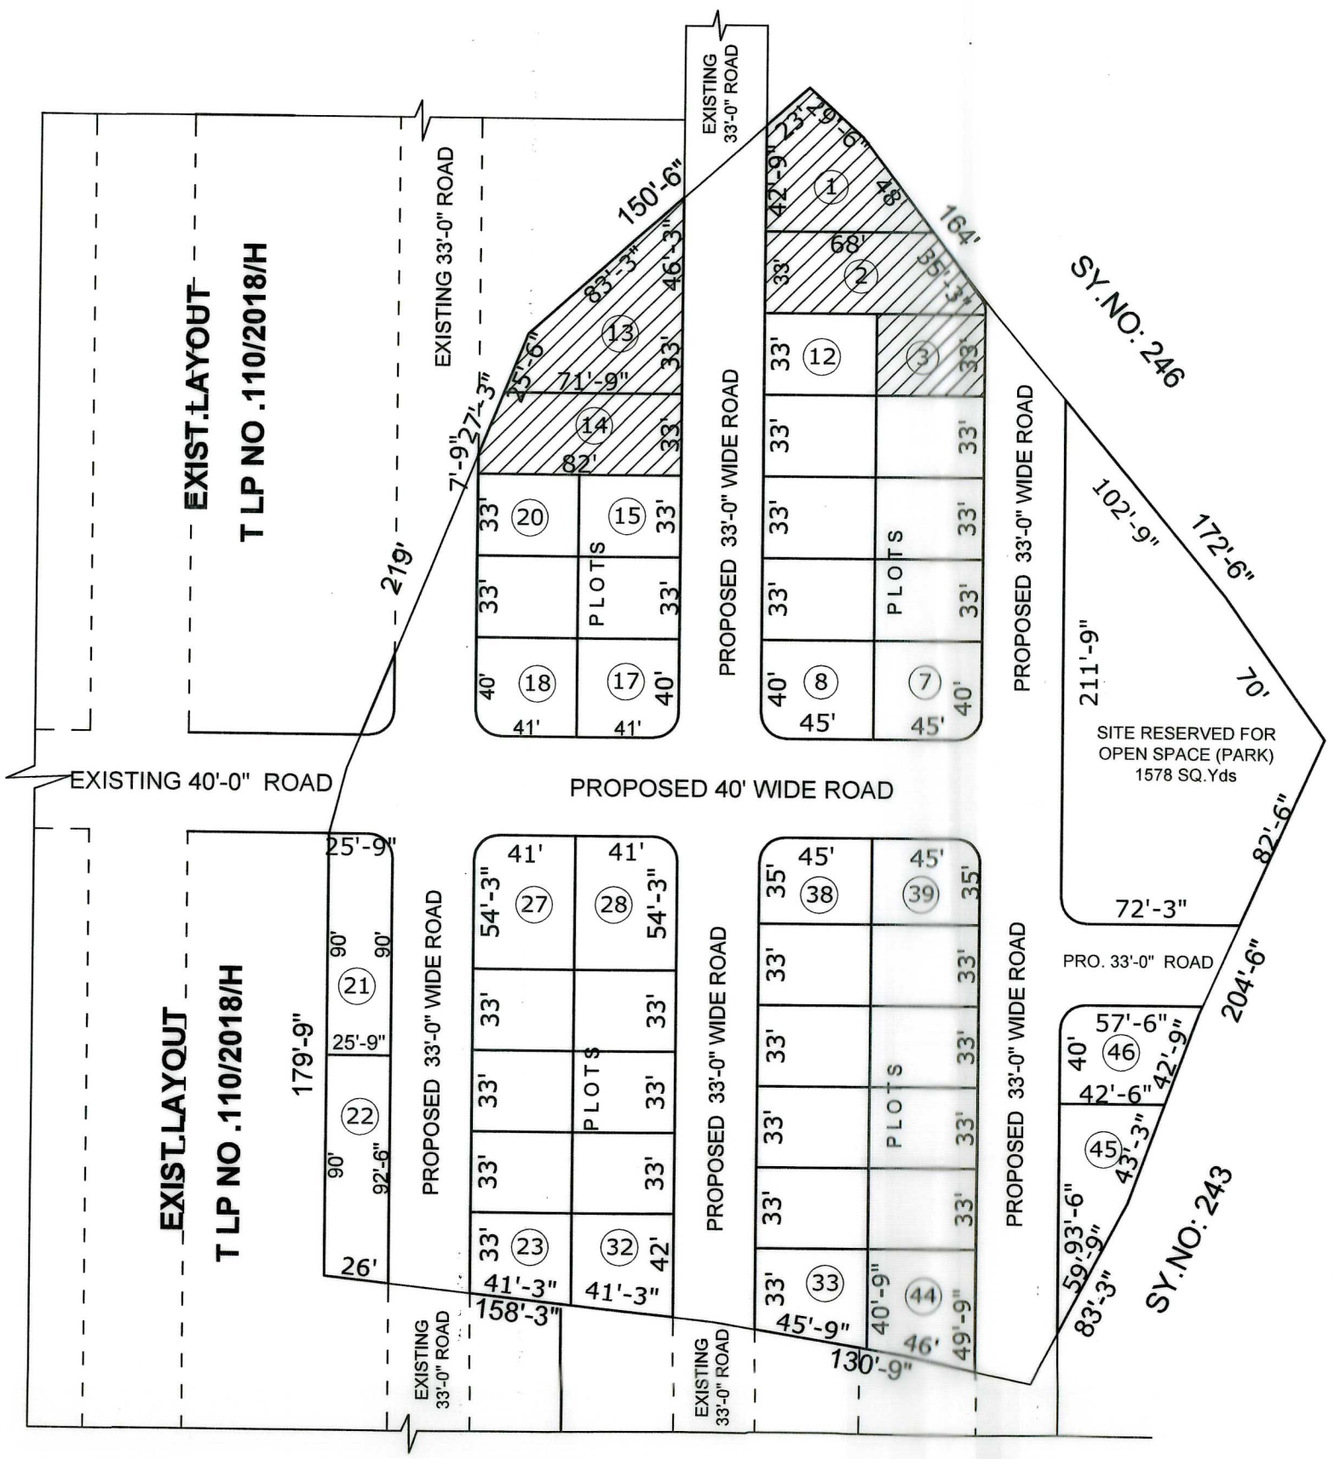

C.NO: 1310/2022/HRO /H1.

REF NO : 10068_1316 of the E-Panchayat.

DRAFT TLP NO.152 /2022/HRO/H1.

N

ARUR G.P.

EXTRACT OF REVENUE VILLAGE MAP.

SITE UNDER REFERENCE :

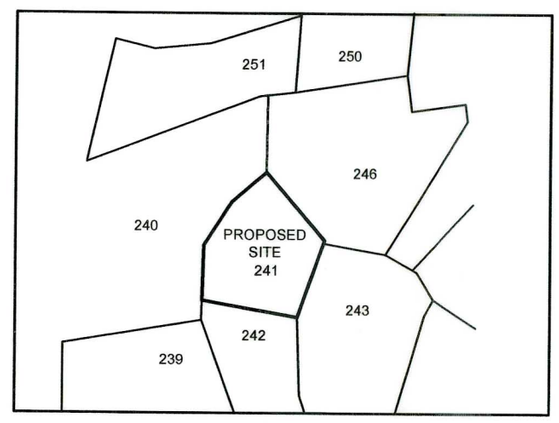

REFERENCE:

LAYOUT BOUNDARY

EXISTING ROADS

PROPOSED ROADS

MORTGAGE PLOTS

AREAS:

LAYOUT AREA	:	Ac. 3-10 Gts. Or 15730 Sq.yds.
SITE RESERVED FOR OPEN SPACE (PARK) (10.03%)	:	Ac. 0-13.04 Gts. Or 1578 Sq.yds.
ROADS AREA (34.62%)	:	Ac.1- 05.01 Gts. Or 5445.69 Sq.yds.
PLOTTED AREA (55.35 %)	:	Ac. 1-31.95 Gts. Or 8706.31 Sq.yds.
NO. OF PLOTS	:	46 Nos.
MORTGAGE AREA (15.94 % OF PLOTTED AREA) PLOT NOs. 01 to 3,13,14.	:	1388 Sq.yds.

CAUTION:

THIS LAYOUT IS LEGALLY VALID ONLY ON ITS RELEASE/APPROVAL BY THE CONCERNED GRAMPANCHAYAT UNDER SECTION 113 OF TELANGANA PANCHAYAT RAJ ACT 2018 ON FULFILLMENT OF ALL LAYOUT CONDITIONS. ANY TRANSACTION OF MORTGAGE AREA PRIOR TO THE ABOVE IS ILLEGAL.

ARUR GRAMPANCHAYATH:

DRAFT TECHNICAL LAYOUT PATTERN FOR THE RESIDENTIAL PLOTS IN SY.NO'S. 241 OF AROOR (G.P), SADASIVPET **(Mdl)**, SANGAREDDY **DIST, T.S**.

Belonging to M/S Greenville Projects Pvt Ltd rep by Sri RK Sreeram Singh & 1 Other.

SCALE : 1"= 66'-0"

18/11/2022.
T.P.A

18/11/2022
REGIONAL DEPUTY DIRECTOR (FAC)
TOWN AND COUNTRY PLANNING,HYDERABAD