PROJECT TITLE : PLAN SHOWING THE PROPOSED RESIDENTIAL HI-RISE BUILDINGSAS PHASE - 2 TOWERS T4 & T5 WITH GROUND + 39 UPPER FLOORS,+3 LEVELS OF BASEMENTS), IN SURVEY Nos. 82(P), 83(P), SITUATED AT OPP.TO NEW MUNICIPAL OFFICE, OLD MUMBAI HIGHWAY,SERILINGAMPALLY VILLAGE, SERILINGAMPALLY MANDAL, UNDERGREATER HYDERABAD MUNICIPAL CORPORATION CIRCLE -SERILINGAMPALLY,RANGA REDDY DISTRICT, TELANGANA STATE.BELONGINGS TO:-LEGALA ESTATES PRIVATE LIMITED (FORMERLY KNOWN AS"NAVAYUGA LEGALA ESTATES PRIVATE LIMITED")REPRESENTED BY DAGPA HOLDER: AURO REALTY PRIVATE LIMITED(FORMERLY KNOWN AS M/S MAHIRA VENTURES PRIVATE LIMITED)REP.BY ITS AUTHORISED SIGNATORY:Mr. VANGAVARAGU VENKATA RAMI REDDY GARU


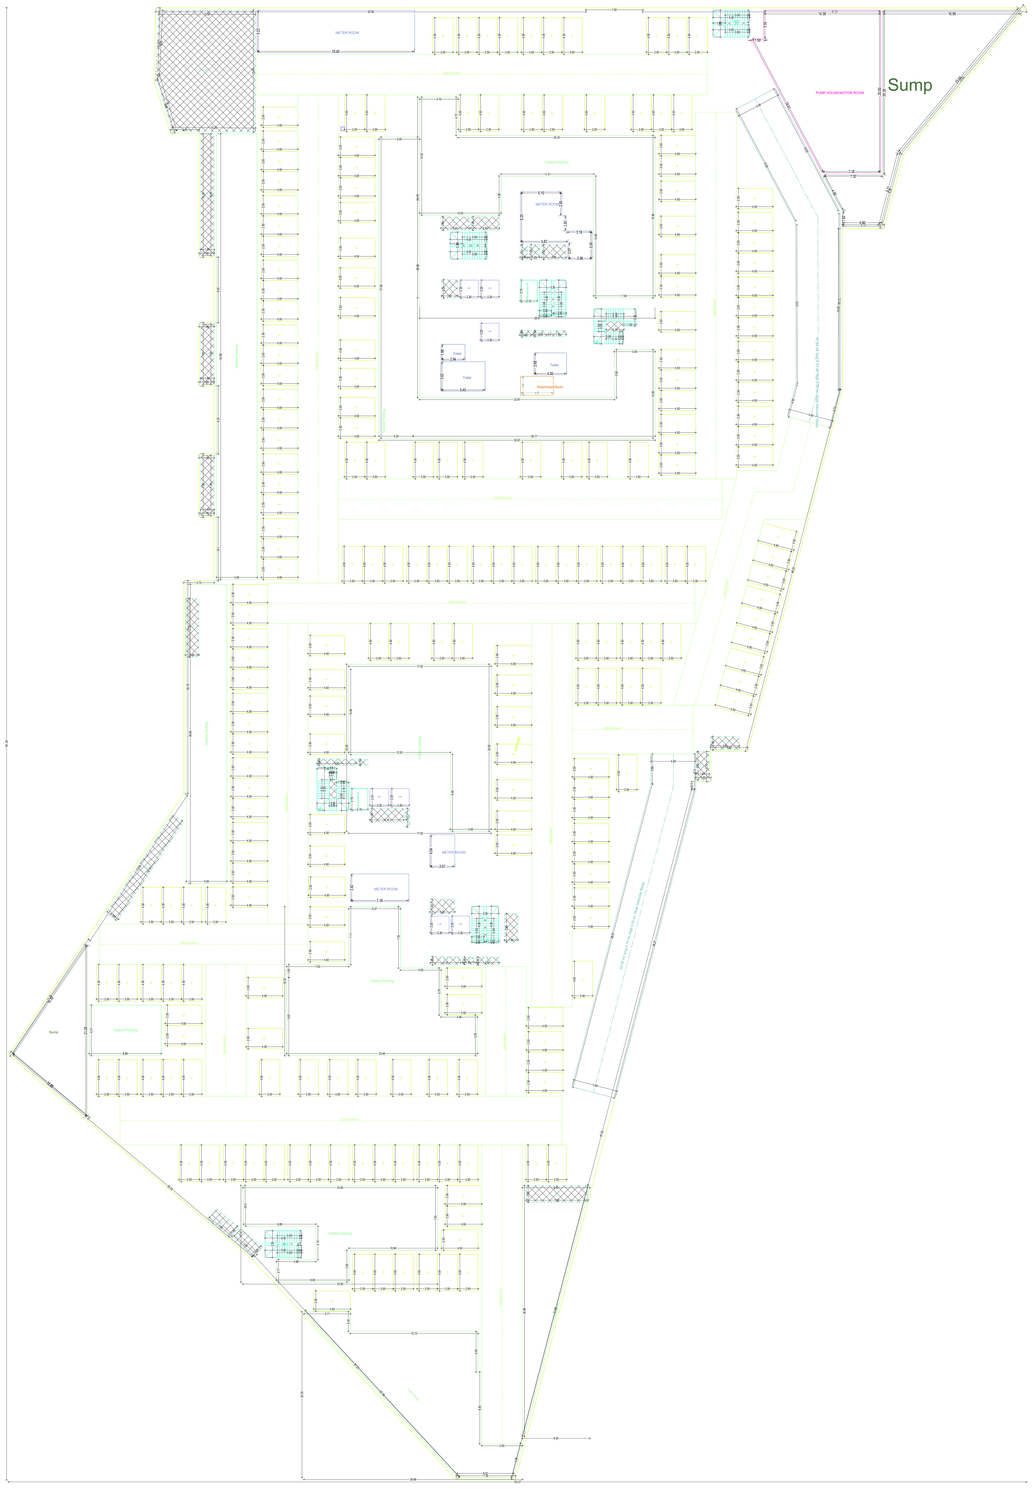

BASEMENT FIRST FLOOR PLAN
(SCALE 1:150)

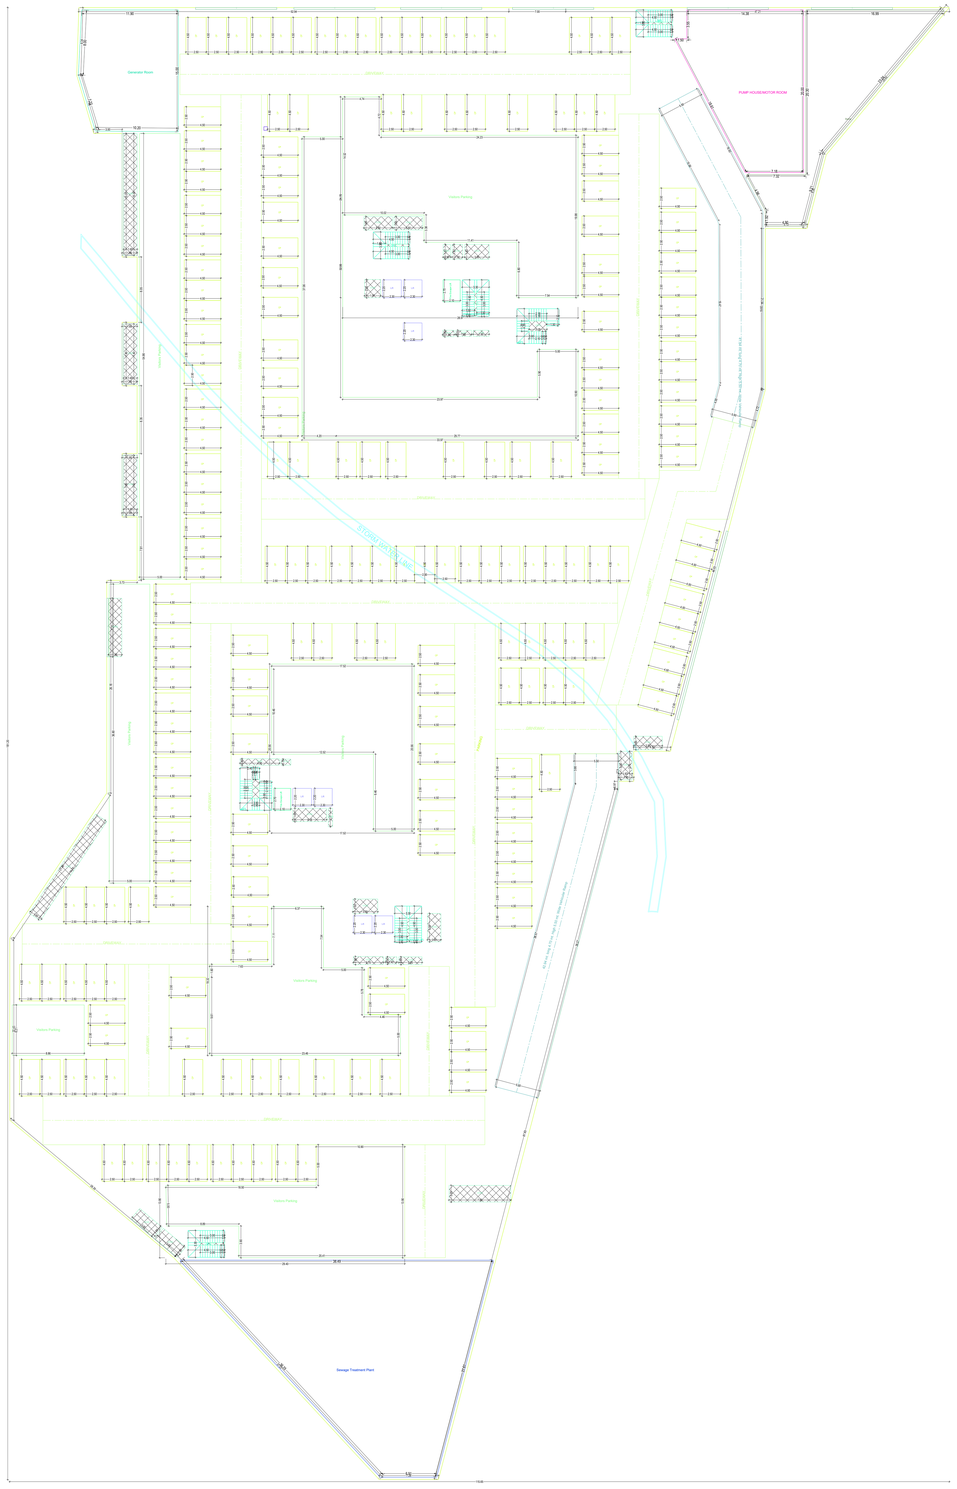

BASEMENT SECOND FLOOR PLAN
(SCALE 1:150)



CONDITION:

1. Commencement hereto shall be submitted to the approval before commencement of the building (in AR of HMC) from Occupancy Certificate shall be submitted after completion of the building & before occupancy certificate (in AR of HMC) for the building shall be obtained from the Competent Authority.
2. Drinking water and sanitary facilities to be provided in accordance with the provisions of occupancy certificate.
3. Adequate provision for fire fighting shall be made.
4. Free Ventilation shall be done along the periphery and no one of kind will be provided.
5. Adequate provision for disposal of garbage and sewage shall be made to the satisfaction of occupancy certificate.
6. Rain Water Harvesting structure specifications will be to be constructed.
7. Adequate provision for disposal of solid waste shall be made to the satisfaction of the Competent Authority.
8. Garbage house shall be made within the premises.
9. Adequate provision for the parking of vehicles shall be made within the premises and specifically the parking of vehicles without partition walls and parking space to be made available for the parking of vehicles of visitors only and not for any other purpose at any time in future as well as at the present.

OWNER'S NAME AND SIGNATURE
BUILDER'S NAME AND SIGNATURE
ARCHITECT'S NAME AND SIGNATURE
STRUCTURAL ENGINEER'S NAME AND SIGNATURE
SEAL OF APPROVAL

Note: All dimensions are in meters.

SCI_full_bleed_4A0_(1682.00_x_2378.00_MM)