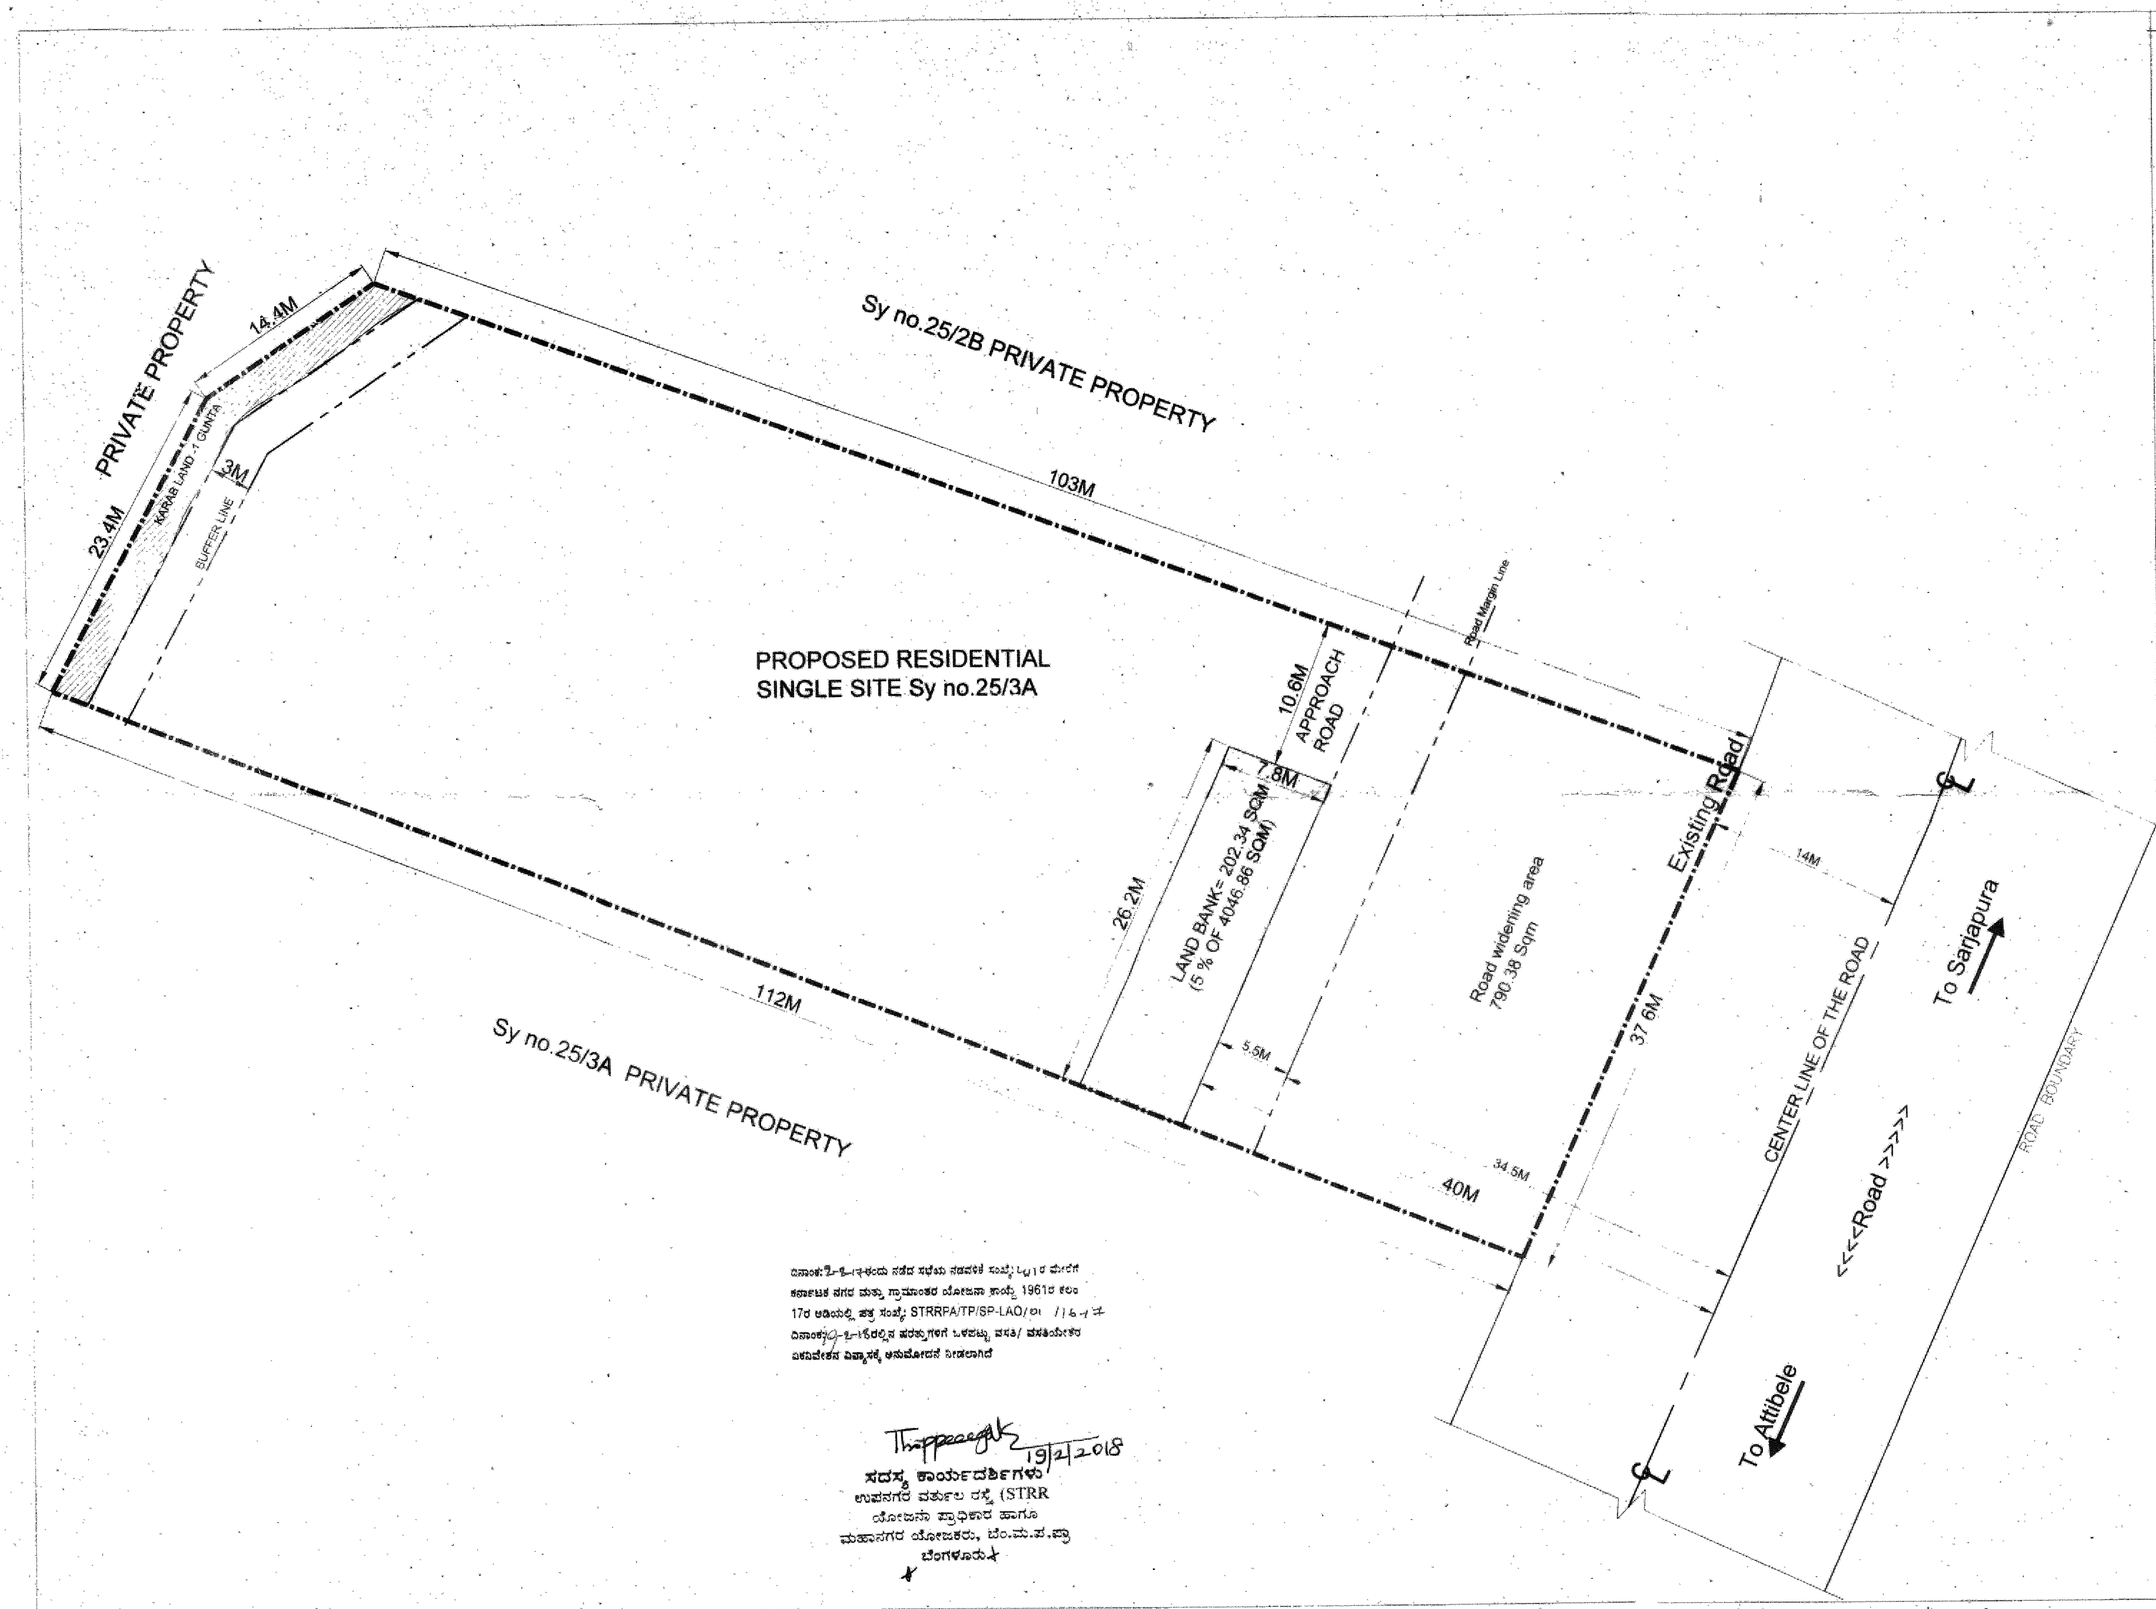

LOCATION MAP

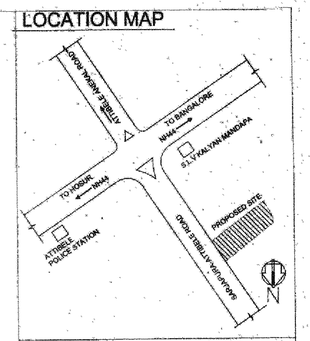

ABSTRACT OF LAND

SY NO.	Area	Area in Sqm
25/3A	1 Acre 1gunta	4148.03 Sqm
	karab land (1gunta)	101.17 Sqm
Remaining extent	1 Acre	4046.86 Sqm

LAND USE ANNALYSIS

S.NO	LANDUSE	AREA SQM	PERCENTAGE
1	Residential	3054.14	74.5%
2	STRR Land bank	202.34	5%
3	Road widening area	790.38	19.5%

CONVERTED AS PER OFFICAL MEMORANDUM ALN(A)SR:58/2004-05 DATED 07-05-2004 ALN(A)SR:165/2004-05 DATED 02-09-2004 ISSUED BY DEPUTY COMMISSIONER BANGALORE DISTRICT

PROPOSED SINGLE SITE PLAN
SURVEY OF SY NO -25/3A, INDLABELE VILLAGE, ATTIBELE HOBLI, ANEKAL TALUK, BANGALORE

N

DATE:03.02.2018
SCALE - 1:300
DRAWINGS:
SINGLE PLOT DRAWING.

OWNER'S NAME AND SIGNATURE:

Authorised Signatory
M/s.Sowparnika Projects and Infrastructure Pvt Ltd

ENGINEER'S SIGNATURE:

VAIBHAV J.GALAGALI -
REG NO:- BCC/BL-3.65E-136/2013-14

SOWPARNIKA PROJECTS AND INFRASTRUCTURE Pvt Ltd.
#750, 'C' BLOCK
1st MAIN ROAD, AECS LAYOUT
KUNDALAHALLLI
BANGALORE-560037