ಕ್ರ ಸಂ	ಸ. ನಂ.	ಆಕರದಂತೆ ವಿಸ್ತೀರ್ಣ				ಅನುಮೋದನೆಗೆ ಕೋರಿರುವ ವಿಸ್ತೀರ್ಣ				ಖರಾಬು ವಿವರ	ಭೂಪರಿವರ್ತನೆ ಆದೇಶ ಸಂಖ್ಯೆ
		ಐನು	ಖರಾಬು		ಬಾಕಿ	ಐನು	ಖರಾಬು		ಬಾಕಿ		
			ಎ	ಬಿ			ಎ	ಬಿ			
1	42	2–28	0–03	–	2–25	2–28	–	–	2–28	–	ಸಂಖ್ಯೆಎಎಲ್ಎನ್/(ಎ)(ಎಸ್)ಎಸ್ಆರ್ 209/2007–08 ದಿನಾಂಕ: 16–07–2008
2	43/1	0–16	–	–	0–16	0–16	–	–	0–16	–	ಸಂಖ್ಯೆಎಎಲ್ಎನ್/(ಎ)(ಎಸ್)ಎಸ್ಆರ್ 139/2007–08 ದಿನಾಂಕ: 16–07–2008
3	43/2	0–16	–	–	0–16	0–16	–	–	0–16	–	ಸಂಖ್ಯೆಎಎಲ್ಎನ್/(ಎ)(ಎಸ್)ಎಸ್ಆರ್ 114/2020–21 ದಿನಾಂಕ: 23–07–2021
4	43/3	0–16	–	–	0–16	0–16	–	–	0–16	–	ಸಂಖ್ಯೆಎಎಲ್ಎನ್/(ಎ)(ಎಸ್)ಎಸ್ಆರ್ 137/2007–08 ದಿನಾಂಕ: 16–07–2008
5	43/4	0–16	–	–	0–16	0–16	–	–	0–16	–	ಸಂಖ್ಯೆಎಎಲ್ಎನ್/(ಎ)(ಎಸ್)ಎಸ್ಆರ್ 138/2007–08 ದಿನಾಂಕ: 16–07–2008
6	44/1	1–22½	–	–	1–22½	0–21	–	–	0–21	–	ಸಂಖ್ಯೆಎಎಲ್ಎನ್/(ಎ)(ಎಸ್)ಎಸ್ಆರ್ 208/2007–08 ದಿನಾಂಕ: 16–07–2008
7	44/2	0–20½	–	–	0–20½	0–20½	–	–	0–20½	–	ಸಂಖ್ಯೆಎಎಲ್ಎನ್/(ಎ)(ಎಸ್)ಎಸ್ಆರ್ 208/2007–08 ದಿನಾಂಕ: 16–07–2008
8	44/3	4–05	0–03	–	4–02	4–05	0–03	–	4–02	ಕಲ್ಲುಬಂಡೆ ಬಿಗ್ಗಿ	ಸಂಖ್ಯೆಎಎಲ್ಎನ್/(ಎ)(ಎಸ್)ಎಸ್ಆರ್ 45/2007–08 ದಿನಾಂಕ: 16–12–2008
9	45/1	3–01	–	0–03	2–38	3–01	–	0–03	2–38	ಕಲ್ಲುಬಂಡೆ ಬಿಗ್ಗಿ	ಸಂಖ್ಯೆಎಎಲ್ಎನ್/(ಎ)(ಎಸ್)ಎಸ್ಆರ್ 85/2010–11 ದಿನಾಂಕ: 15–09–2010, ಸಂಖ್ಯೆಎಎಲ್ಎನ್/(ಎ)(ಎಸ್)ಎಸ್ಆರ್ 208/2007–08 ದಿನಾಂಕ: 16–07–2008
10	64/1	1–20½	–	–	1–20½	1–20½	–	–	1–20½	–	ಸಂಖ್ಯೆಎಎಲ್ಎನ್/(ಎ)(ಎಸ್)ಎಸ್ಆರ್ 135, 139/2007–08 ದಿನಾಂಕ: 16–07–2008
11	64/2	0–18½	–	–	0–18½	0–18½	–	–	0–18½	–	ಸಂಖ್ಯೆಎಎಲ್ಎನ್/(ಎ)(ಎಸ್)ಎಸ್ಆರ್ 40/2020–21 ದಿನಾಂಕ: 14–10–2020
12	64/6	1–34	0–01	–	1–33	1–34	0–01	–	1–33	ಕಲ್ಲುಬಂಡೆ ಬಿಗ್ಗಿ	ಸಂಖ್ಯೆಎಎಲ್ಎನ್/(ಎ)(ಎಸ್)ಎಸ್ಆರ್ 69/2020–21 ದಿನಾಂಕ: 01–02–2022
	ಒಟ್ಟು	17–14	0–07	0–03	17–04	16–12½	0–04	0–03	16–05½	–	

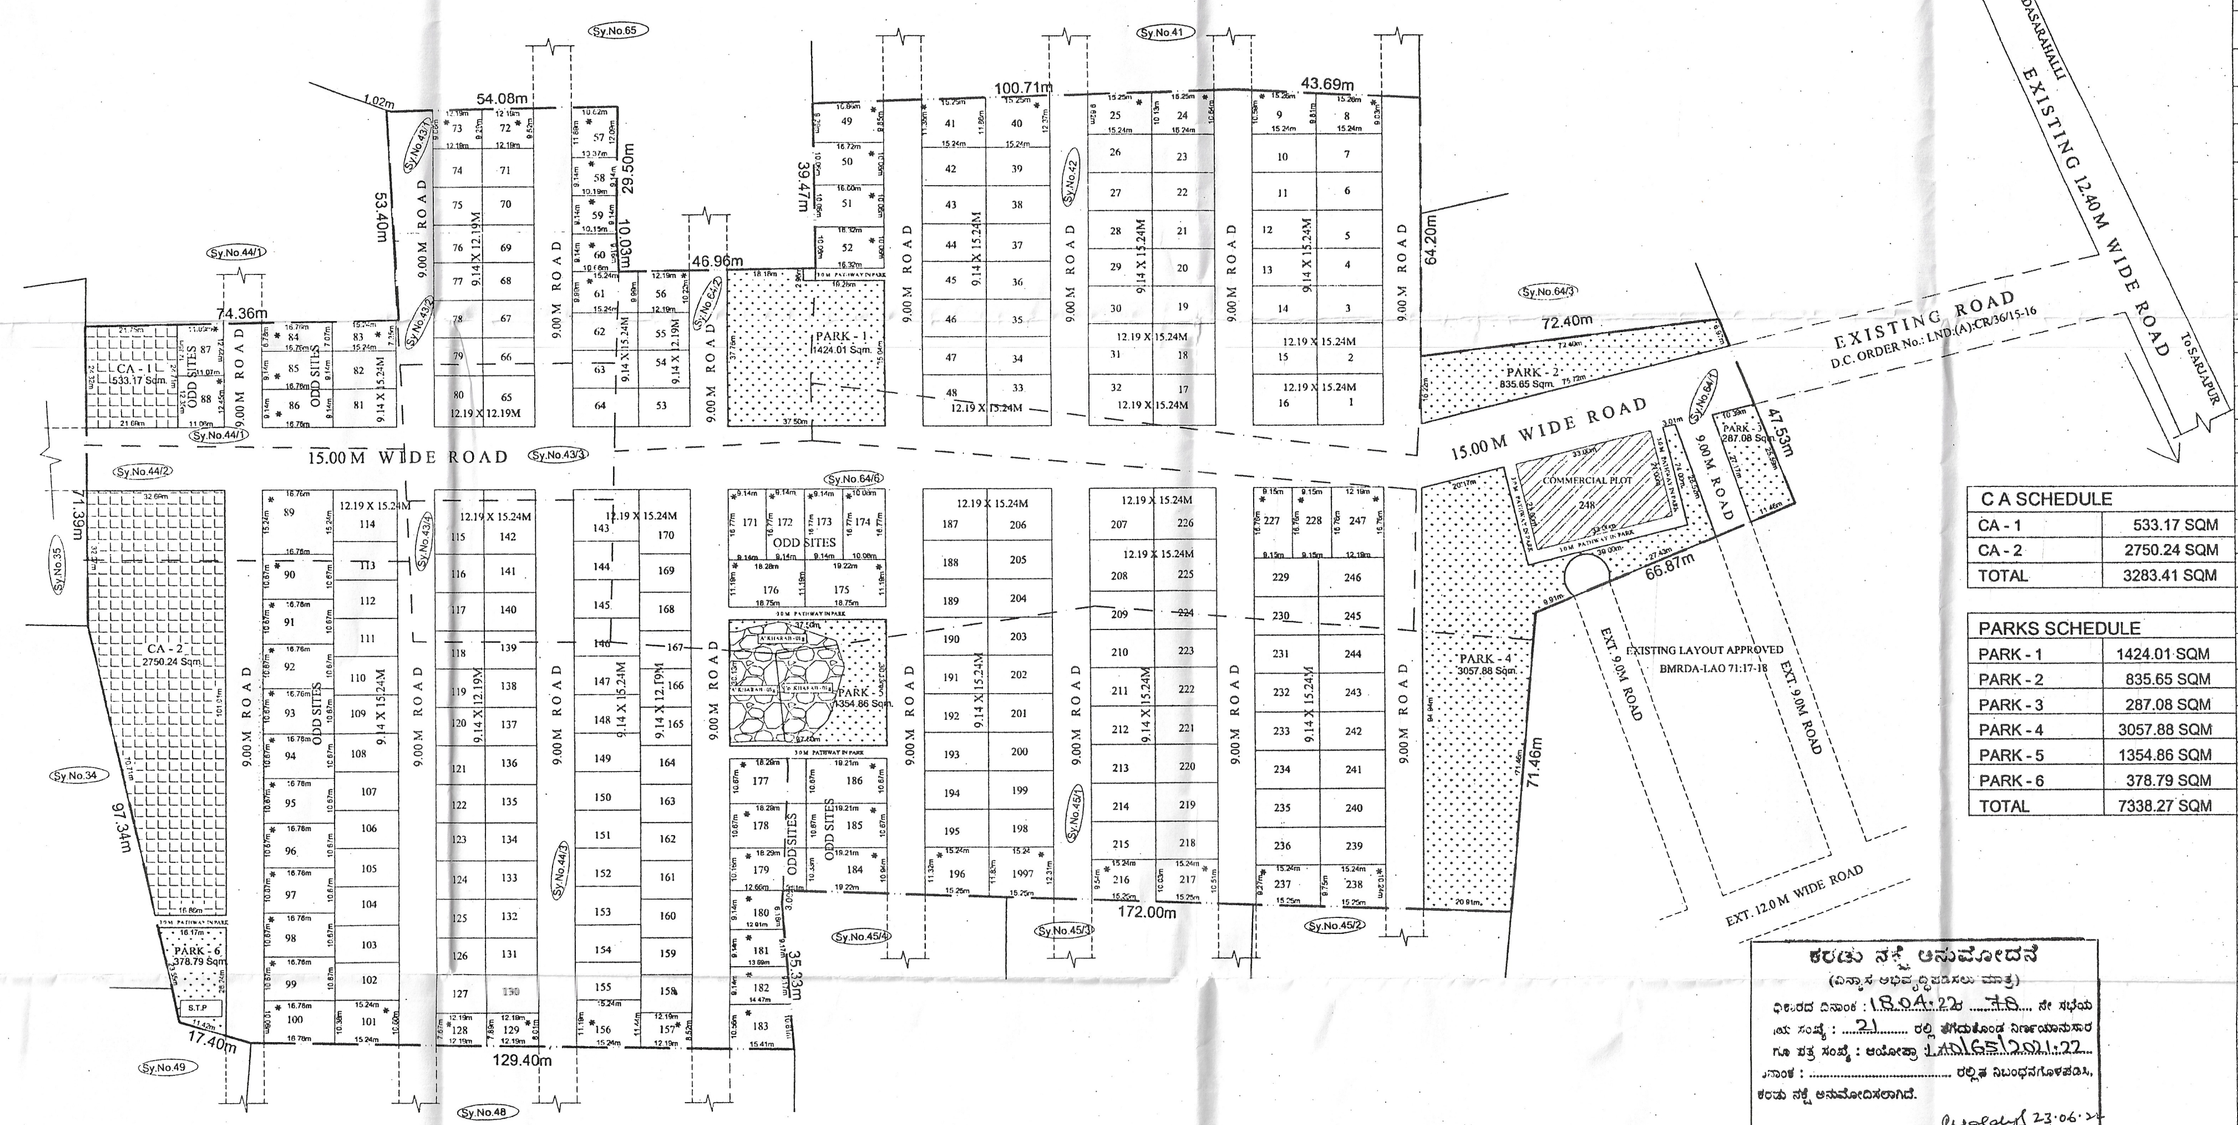

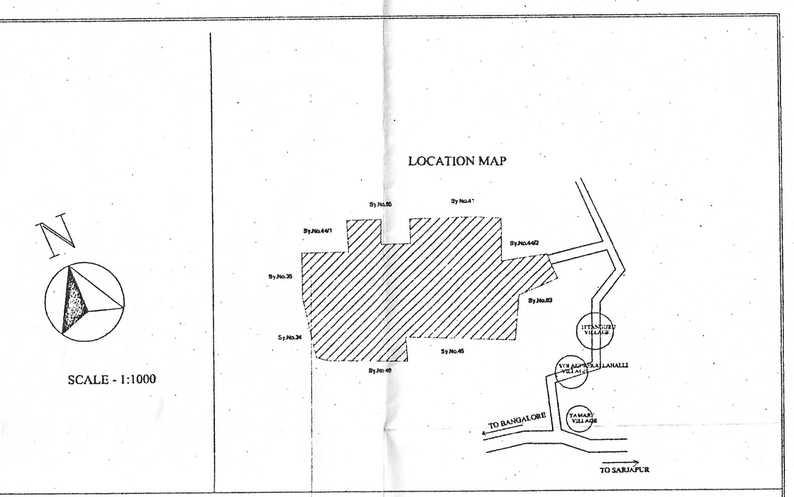

AREA STATEMENT

EXTENT = 16 acres 12.5 guntas = 66013.79 Smt.

KHARAB = 00 acres 07.0 guntas = 708.19 Smt.

NET EXT. = 16 acres 5.5 guntas = 65305.60 Smt.

LAND USE ANALYSIS

LAND USE	AREA IN Sq.M.	PERCENTAGE	
RESIDENTIAL	35,211.77	53.91%	54.97%
COMMERCIAL	693.00	1.06%	
PARKS	7,338.27	11.24%	
C.A.	3,283.41	5.02%	
ROADS	18,779.15	28.77%	
TOTAL	65,305.60	100.00%	

PLOT DIMESNIONS

Sl. No.	Dimensions	No. of Sites	Area in Sq. M.
1	9.14m X 12.19m	51	5,682.24
2	9.14m X 15.24m	107	14,904.41
3	12.19m X 12.19m	02	148.59
4	12.19m X 15.24m	21	3,901.28
5	Odd Sites*	66	10,575.25
	Total	247	35,211.77
6	Commercial Plot	01	693.00
	Grand Total	248	35,904.77

C A SCHEDULE	
CA - 1	533.17 SQM
CA - 2	2750.24 SQM
TOTAL	3283.41 SQM

PARKS SCHEDULE	
PARK - 1	1424.01 SQM
PARK - 2	835.65 SQM
PARK - 3	287.08 SQM
PARK - 4	3057.88 SQM
PARK - 5	1354.86 SQM
PARK - 6	378.79 SQM
TOTAL	7338.27 SQM

LEGEND:

- SITE BOUNDARY
- SURVEY BOUNDARY
- ROAD
- PLOTS
- PARKS
- COMMERCIAL PLOT
- CIVIC AMENITY
- KHARAB LAND

OWNER'S SIGNATURE:

R. K. DEVELOPERS
REPRESENTED BY PARTNER

ARCHITECT'S SIGNATURE:

K. ARAVINDA UPADHYAYA
BCC/BL -3.2.3/A-849/99-2000

ಕರಡು ನಕ್ಷೆ ಅನುಮೋದನೆ
(ವಸ್ತಾರ ಅಭಿವೃದ್ಧಿಪಡಿಸಲು ಮಾತ್ರ)
ದಿನಾಂಕ : 18.04.2023 ಸೇ ಶುಭಂ
ಅ. ಸಂಖ್ಯೆ : 21 ರಲ್ಲಿ ತೆಗೆದುಕೊಂಡ ನಿರ್ಣಯಾನುಸಾರ
ಗೂ. ಪತ್ರ ಸಂಖ್ಯೆ : ಅಯೋಜನಾ 1/ಎಸ್ಡಿಸಿ/2021-22
ನಗರ ಯೋಜನಾ ಸದಸ್ಯರು
ಆನೇಕಲ್ ಯೋಜನಾ ಪ್ರಾಧಿಕಾರ

ನಗರ ಯೋಜನಾ ಸದಸ್ಯರು
ಆನೇಕಲ್ ಯೋಜನಾ ಪ್ರಾಧಿಕಾರ

PROJECT:

PROPOSED RESIDENTIAL LAYOUT IN Sy.No.S 42, 43/1, 43/2, 43/3, 43/4, 44/1, 44/2, 44/3, 45/1, 64/1, 64/2, 64/6 OF CHIKKADASARAHALLI VILLAGE, SARJAPUR HOBLI, ANEKAL TALUK, BANGALORE DISTRICT.