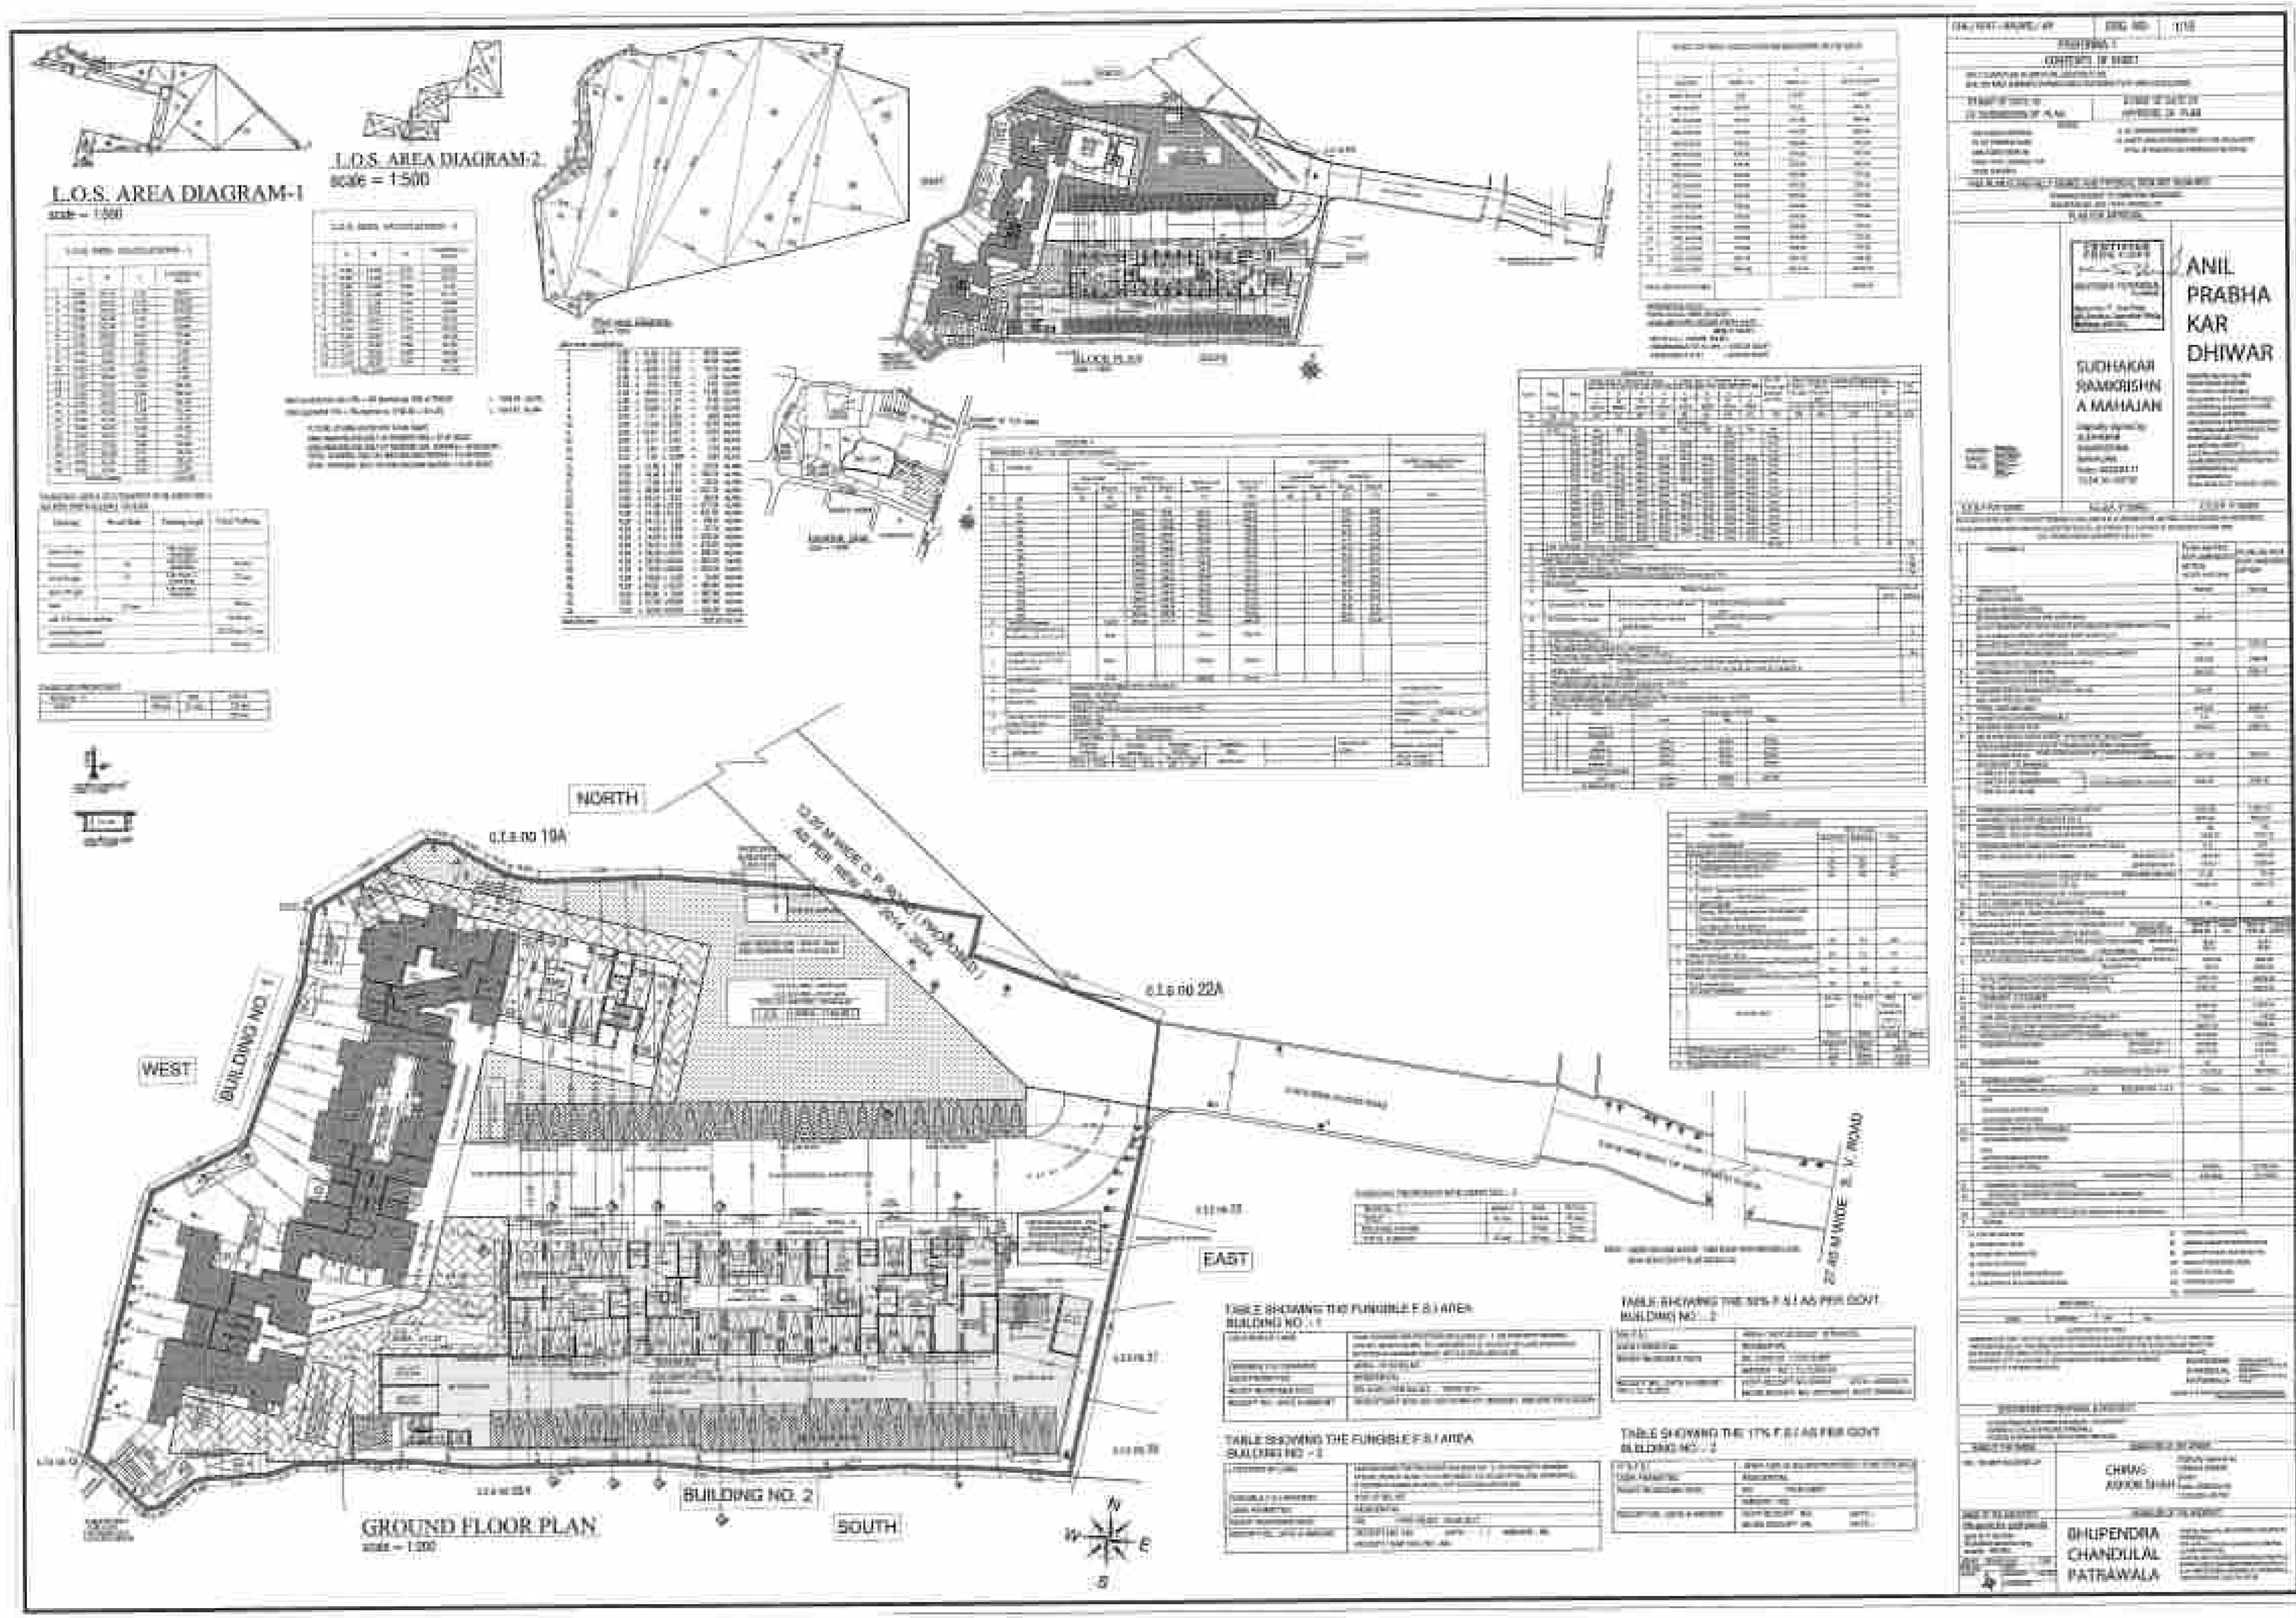
L.O.S. AREA DIAGRAM-1
scale = 1:500
L.O.S. AREA DIAGRAM-2
scale = 1:500
NORTH
WEST
EAST
SOUTH
BUILDING NO. 1
BUILDING NO. 2
GROUND FLOOR PLAN
scale = 1:200
ANIL PRABHAKAR DHIWAR
SUDHAKAR RAMKRISHNA MAHAJAN
BHUPENDRA CHANDULAL PATRAWALA