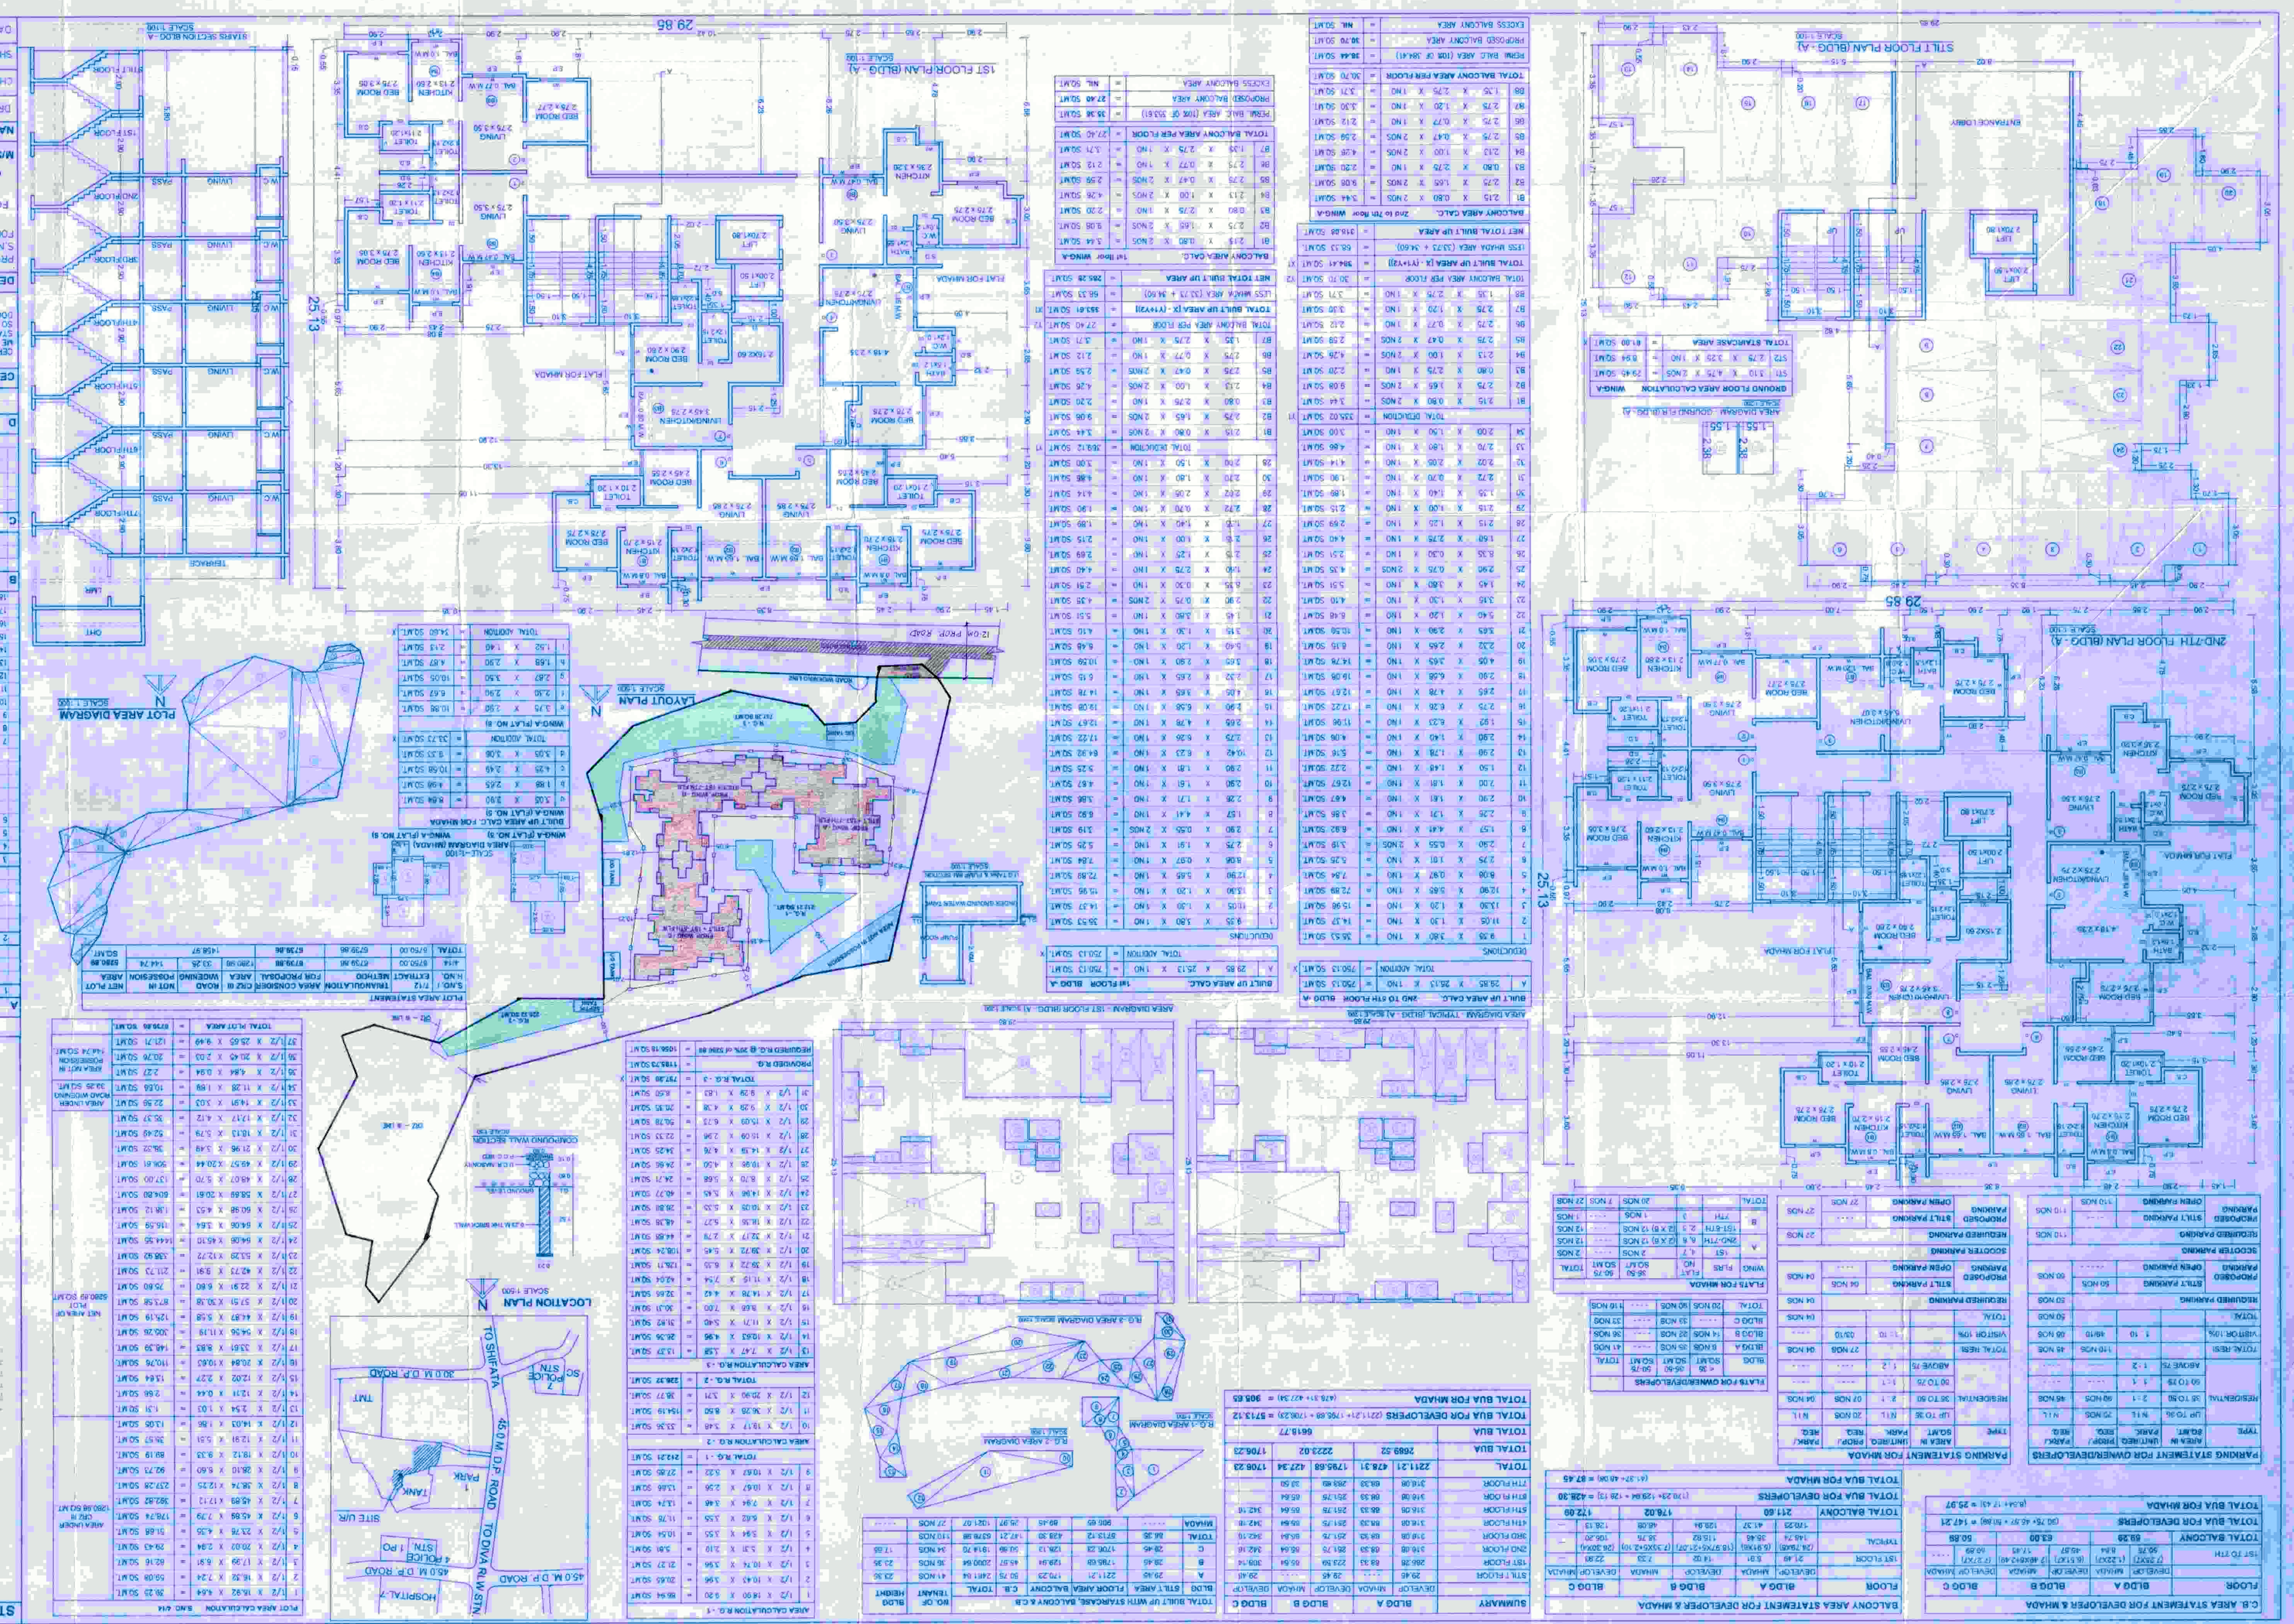
1ST FLOOR PLAN (BLDG - A)
SCALE 1:100
STILT FLOOR PLAN (BLDG - A)
SCALE 1:100
2ND-7TH FLOOR PLAN (BLDG - A)
SCALE 1:100
STAIRS SECTION BLOCK - A
SCALE 1:100
PLOT AREA DIAGRAM
SCALE 1:300
LAYOUT PLAN
SCALE 1:500
LOCATION PLAN
SCALE 1:500
SITE UR
HOSPITAL
45.0 M. D.P. ROAD
TO DIVA RAILWAY STN
TO SHIFRA
POLICE STN
PARK
TANK
TMT
OHT
LWR
TERRACE
ENTRANCE LOBBY
FLAT FOR MAHADA
AREA DIAGRAM - 1ST FLOOR (BLDG - A) SCALE 1:100
AREA DIAGRAM - TYPICAL (BLDG - A) SCALE 1:100
R.G - 2 AREA DIAGRAM
SCALE 1:100
R.G - 3 AREA DIAGRAM
SCALE 1:100
R.G - 1 AREA DIAGRAM
SCALE 1:100
SOLAR WORKING LINE
PROPOSED BUILDING ON PLOT BEARING S.NO. 4 H.NO. 14 AT VILLADE DAMEL THANE
FOR MANGALA MINERA
PARTNER
M/S. MANGALAM INFRA
NAME AND SIGNATURE OF DEVELOPERS/P.A.H
NAME & SIGNATURE OF ARCHITECT
VINAY PATIL & ASSOCIATES
ARCHITECT • VALUER • INTERIOR DESIGNER
SHOP NO. 1 & 2, SAI SHRADDHA CHS, NEAR SHIVAJI CHOWK, MOHAN MEDIA CHAUKI, KALYAN-421 301
PHONE : 0 - 2516294 / 9 - 4240 0340
DATE
SHEET NO 1/2
CHECKED BY
DRAWN BY
DESCRIPTION OF PROPOSAL & PROPERTY
CERTIFICATE OF AREA
PARKING STATEMENTS
BALCONY AREA STATEMENTS
TENEMENT STATEMENTS
AREA STATEMENT
PERFORMA
STAMP OF APPROVAL OF PLAN
1/3