CERTIFIED TRUE COPY

ROOM SIZES TYPICAL	MINIMUM REQUIRED (SQM.)	PROPOSED (SQM.)
KITCHEN	5.00 SQM.	6.00 SQM.
DINING	7.00 SQM.	8.00 SQM.
LIVING ROOM	9.00 SQM.	11.00 SQM.
BEDRM	7.00 SQM.	9.00 SQM.

BUILDING PLAN PLOT NO. 14

PLOT AREA CALCULATION/LOCATION PLAN, BUILT UP AREA / F.S.I. CALCULATIONS, ELEVATION, SECTIONS, LOCATION PLAN, ALL FLOOR PLANS

STAMP OF APPROVAL OF PLAN






T.S.I. STATEMENT FOR WING A + B + C + D (TYPICAL)

FLOOR	FLAT NO.	F.S.I. AREA	BUILDING FLOOR	PREVIOUS FLOOR	CHANGING FLOOR	UP FLOOR	LIFT AREA	TOTAL PREVIOUS AREA	TOTAL CHANGE AREA
FIRST	101, 102, 103, 104	90.00	.....	.....	.....			.....	.....
SECOND	201, 202, 203, 204	90.00	.....	.....	.....			.....	.....
THIRD	301, 302, 303, 304	90.00	.....	.....	.....			.....	.....
FOURTH	401, 402, 403, 404	90.00	.....	.....	.....			.....	.....
TOTAL	24 NOS	360.00	.....						





PARKING AREA STATEMENT

PARKING REQUIRED

		PARKING REQUIRED		
		CARS	SCOOTERS	TOTAL
TOTAL NO. OF FLATS = 64 NOS.	PER 100 FLATS AND CARPET AREA OF 150 SQM.	0	0	64
	PER 100 FLATS	FROM 1		
TOWNSHIP PARKING		0	25	25
TOWNSHIP PARKING		0	0	0
ROAD SIDE PARKING AREA		0	0	0
TOTAL PARKING		0	25	25
TOTAL PARKING AREA		0	12.5 X 7	12.5 X 3.5
		.....	142.50 SQM.	196.50 SQM.

TENEMENT STATEMENT

TENEMENT PERMISSIBLE : 250/250 SQ.YDS
MAXIMUM BUILT UP 1.5 FAR/FSI : 1.5 FAR
NET AREA OF PLOT : 2661.43 SQM
TENEMENT PERMISSIBLE : 2661.43 X 1.5 = 3992.15
TENEMENT PROPOSED : 64

TYPICAL FLOOR PLAN WING A,B,C,D
1st,2nd,3rd,4th FLOOR PLAN

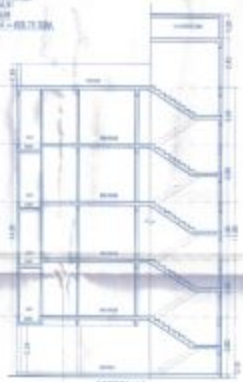

SECTION A/A

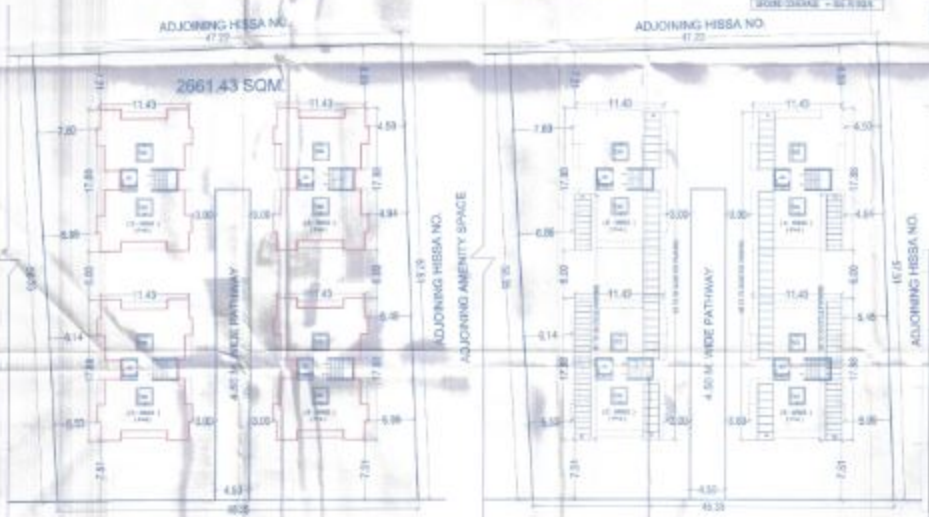

SITE PLAN SCALE : (1:250)

PARKING FLOOR PLAN SCALE : (1:250)

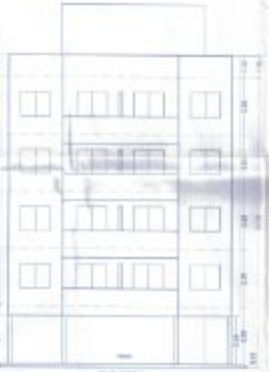

ELEVATION

N

TITLE
MUNICIPAL DRAWING
ARCHITECT PLAN

PROPOSED


SCALE : 1:250	SHEET NO.	DRAWING NO.
DATE : 11.10.2012	A3	MD / 001 / R2
DRAWN : HARISH		

Contd...
Contd...



