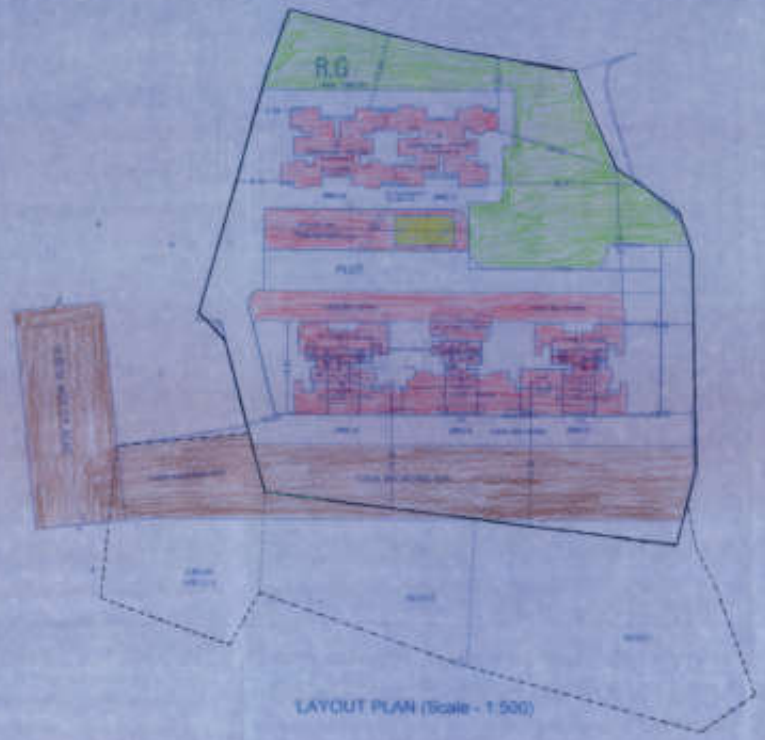

LAYOUT PLAN (Scale - 1:500)

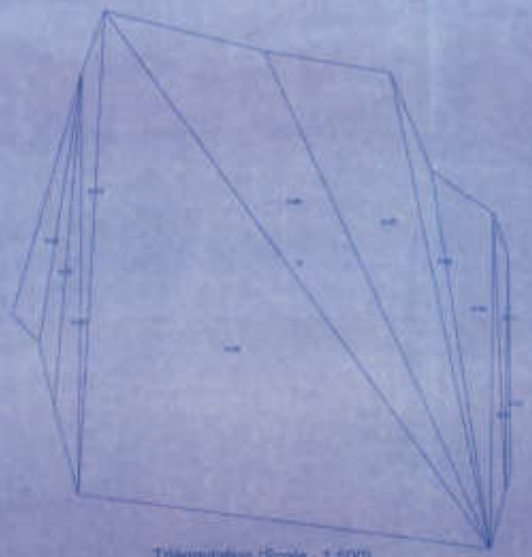

Triangulation (Scale - 1:500)

Target	Area
A-B	[illegible]
B-C	[illegible]
C-D	[illegible]
D-E	[illegible]
E-F	[illegible]
F-G	[illegible]
G-H	[illegible]
H-I	[illegible]
I-J	[illegible]
J-K	[illegible]
K-L	[illegible]
L-M	[illegible]
M-N	[illegible]
N-A	[illegible]
Total Area	[illegible]

LOCATION PLAN
SCALE 1:4000

STAMP OF APPROVAL

AREA STATEMENT	
[illegible]	[illegible]

Building	Length	Width	No.	Area	Height	Volume	Floors	Total Area	Left	Remarks	Total Volume
[illegible]	[illegible]	[illegible]	[illegible]	[illegible]	[illegible]	[illegible]	[illegible]	[illegible]	[illegible]	[illegible]	[illegible]

SHRI PRAVIN V. VORA

SIGNATURE

BUILDING: C (3)

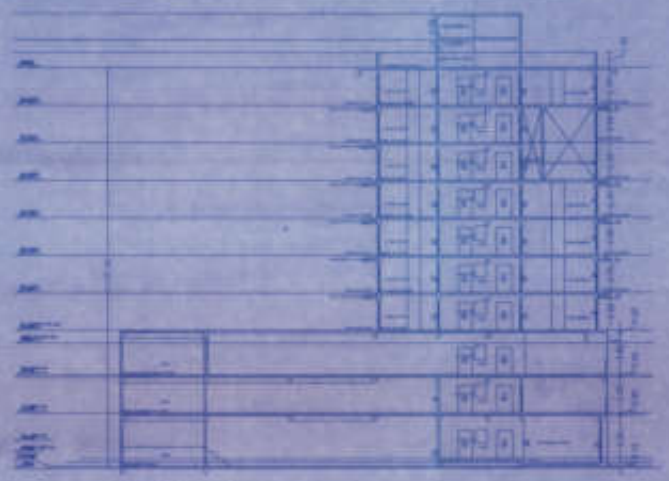

SECTION (WING -C)
SCALE- 1:200

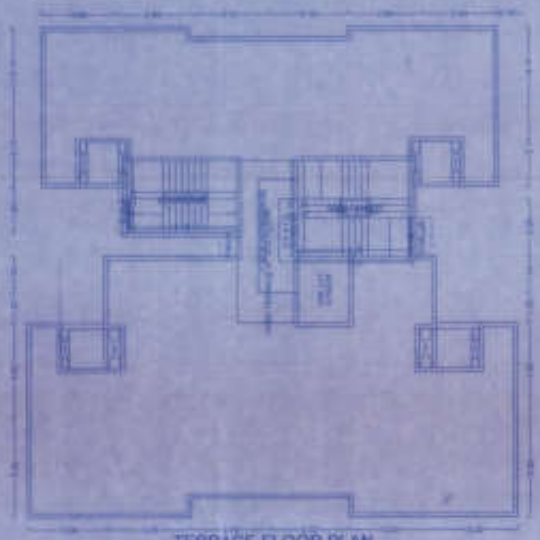

TERRACE FLOOR PLAN

STAMP OF APPROVAL

BUILDING: C (3)

BUILDING: B (2)

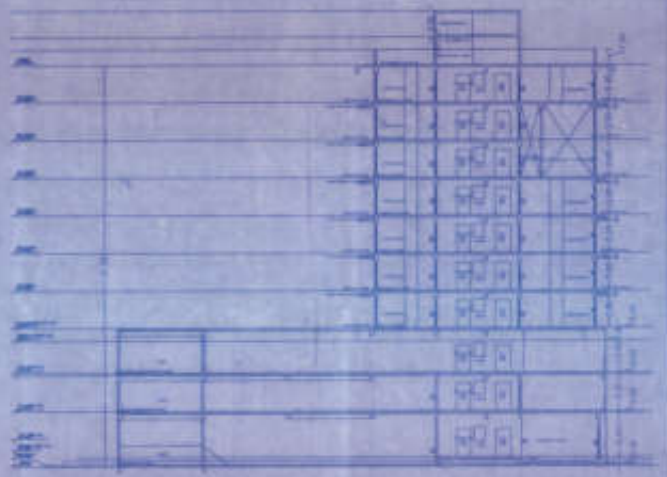

SECTION (WING -B)
SCALE- 1:200

BUILDING: A (1)

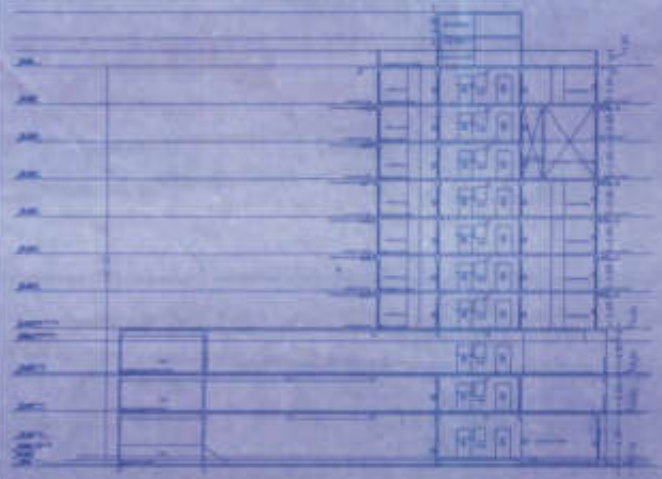

SECTION (WING -A)
SCALE- 1:200

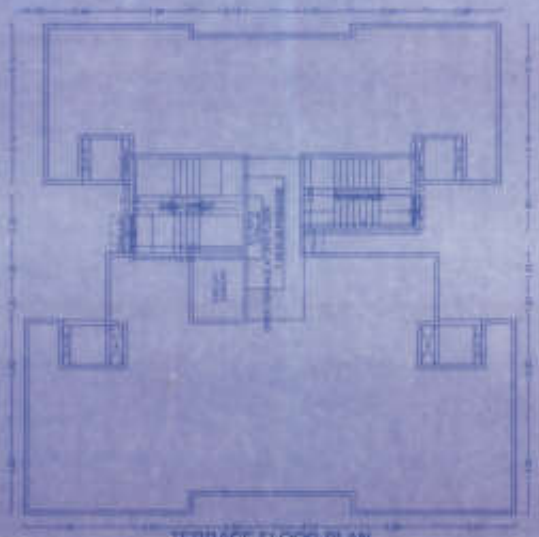

TERRACE FLOOR PLAN

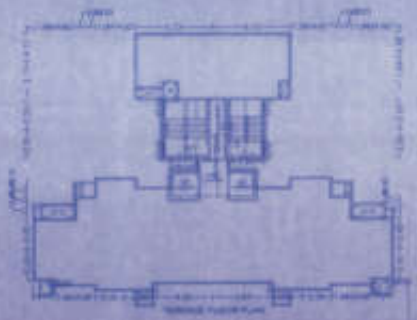

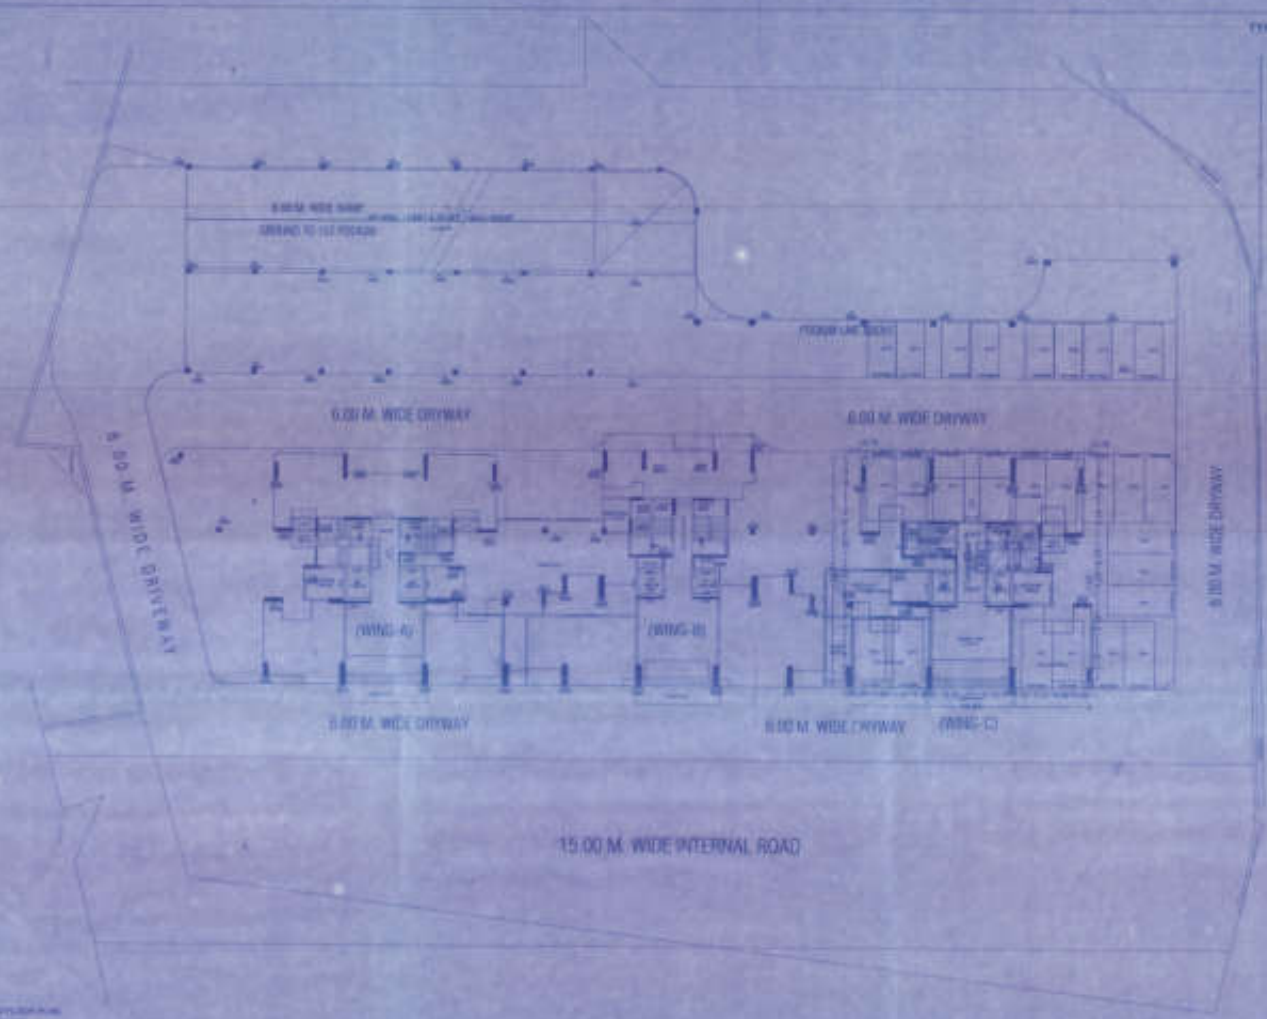

TYPICAL - 1, 4, 7 FLOOR PLAN

STAMP OF APPROVAL

BUILDING: C (3)

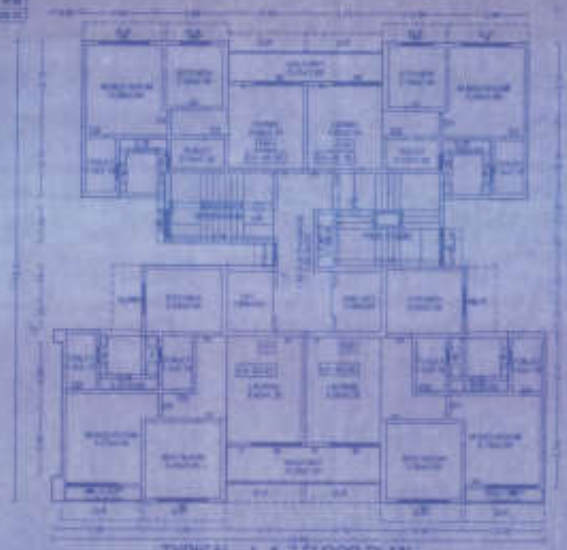

TYPICAL - 1, 4, 7 FLOOR PLAN

FLOOR	FLAT TYPE											

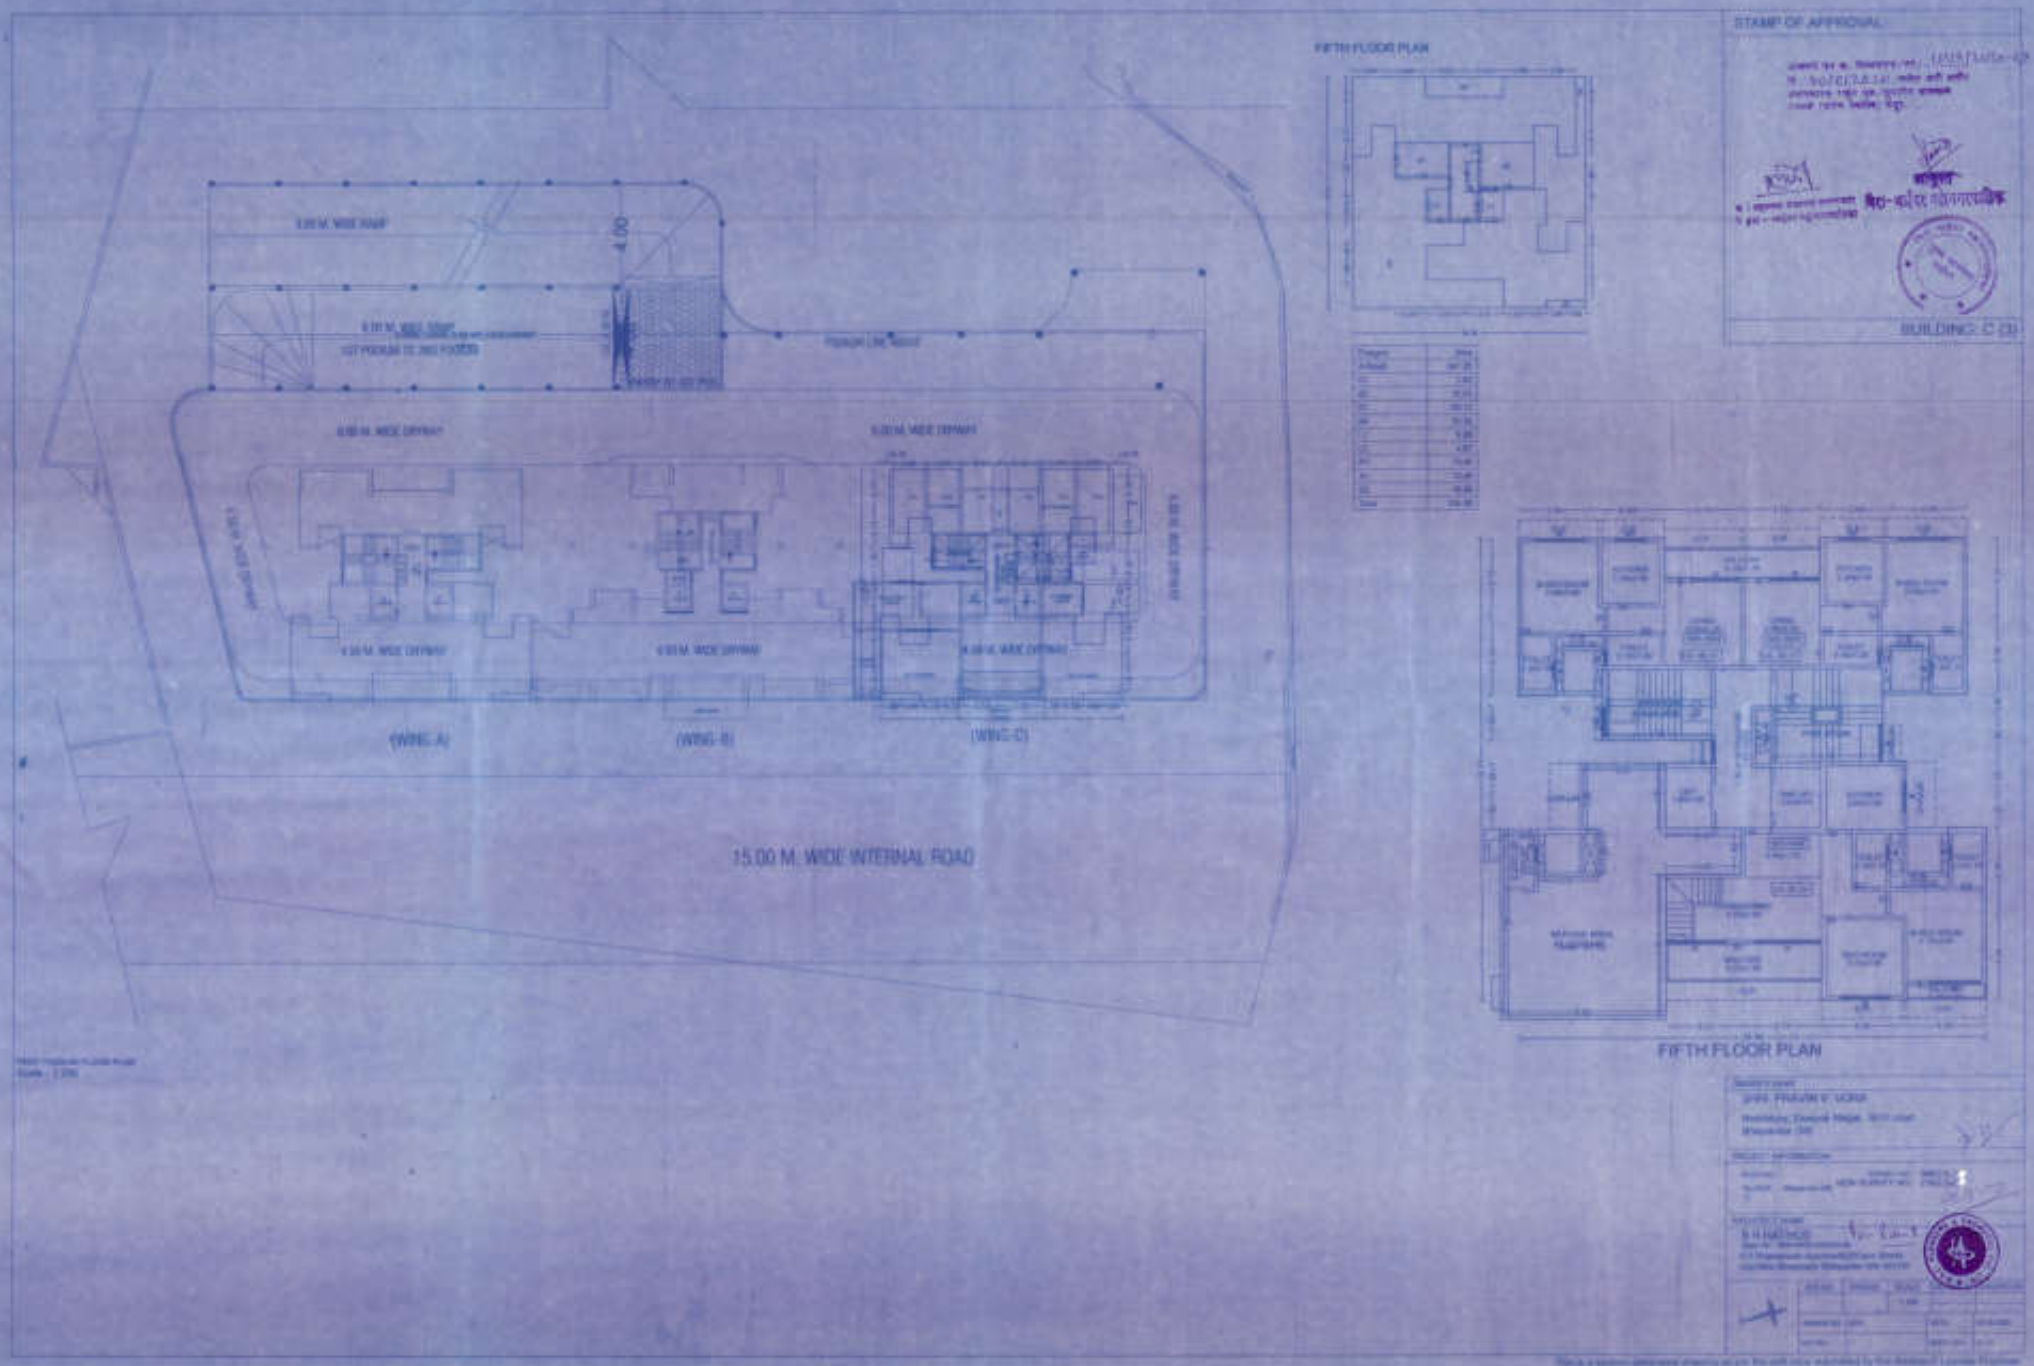
FIFTH FLOOR PLAN
STAMP OF APPROVAL
BUILDING C (3)
(WING A)
(WING B)
(WING C)
15.00 M. WIDE INTERNAL ROAD
FIFTH FLOOR PLAN

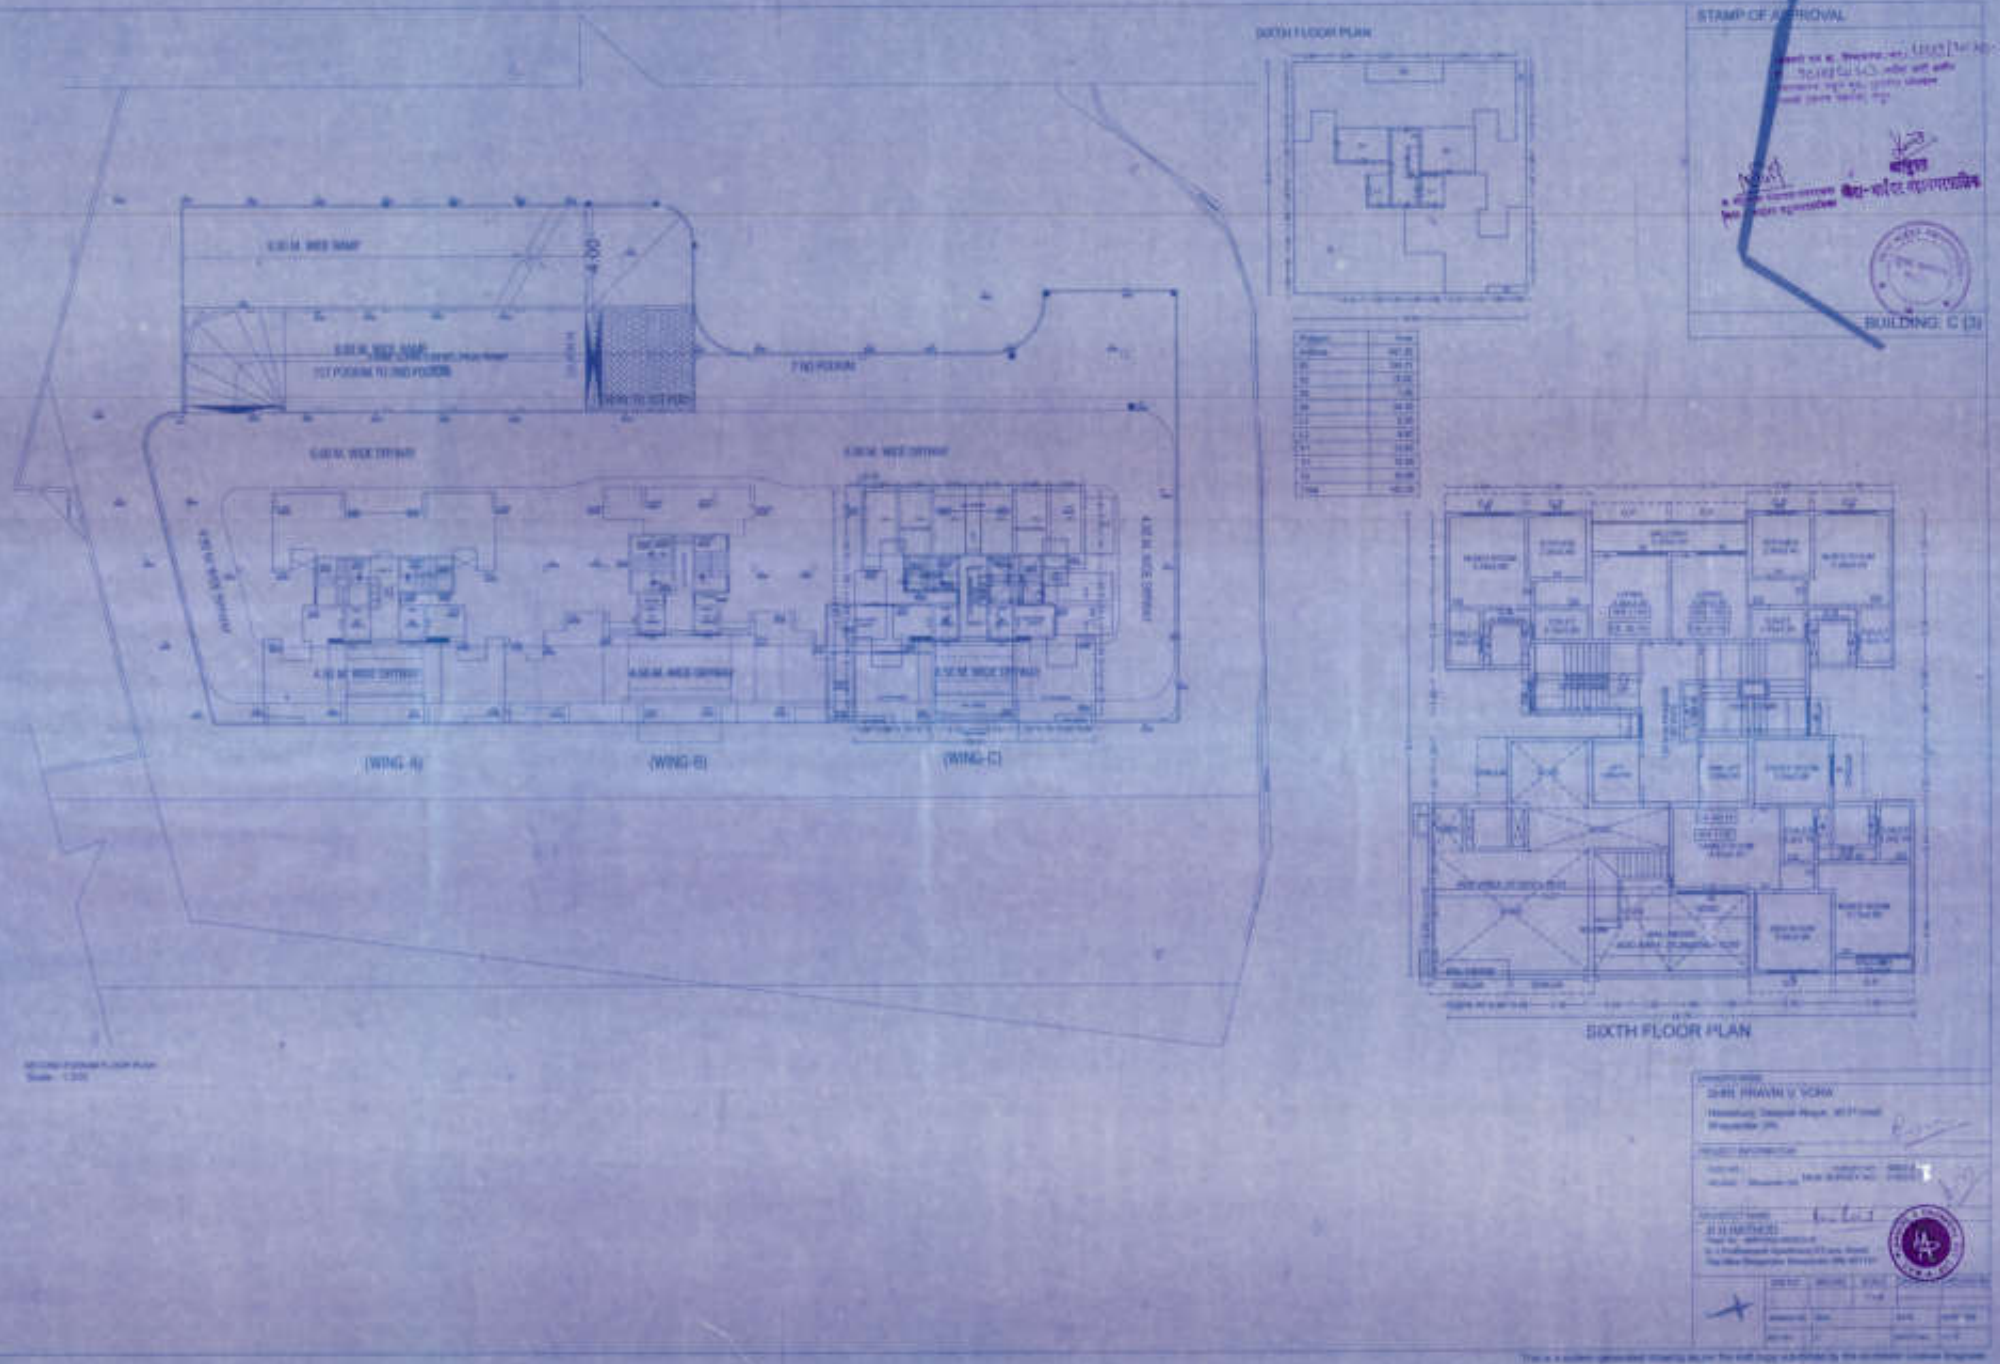
SIXTH FLOOR PLAN
STAMP OF APPROVAL
BUILDING C (3)
(WING-A)
(WING-B)
(WING-C)
SIXTH FLOOR PLAN

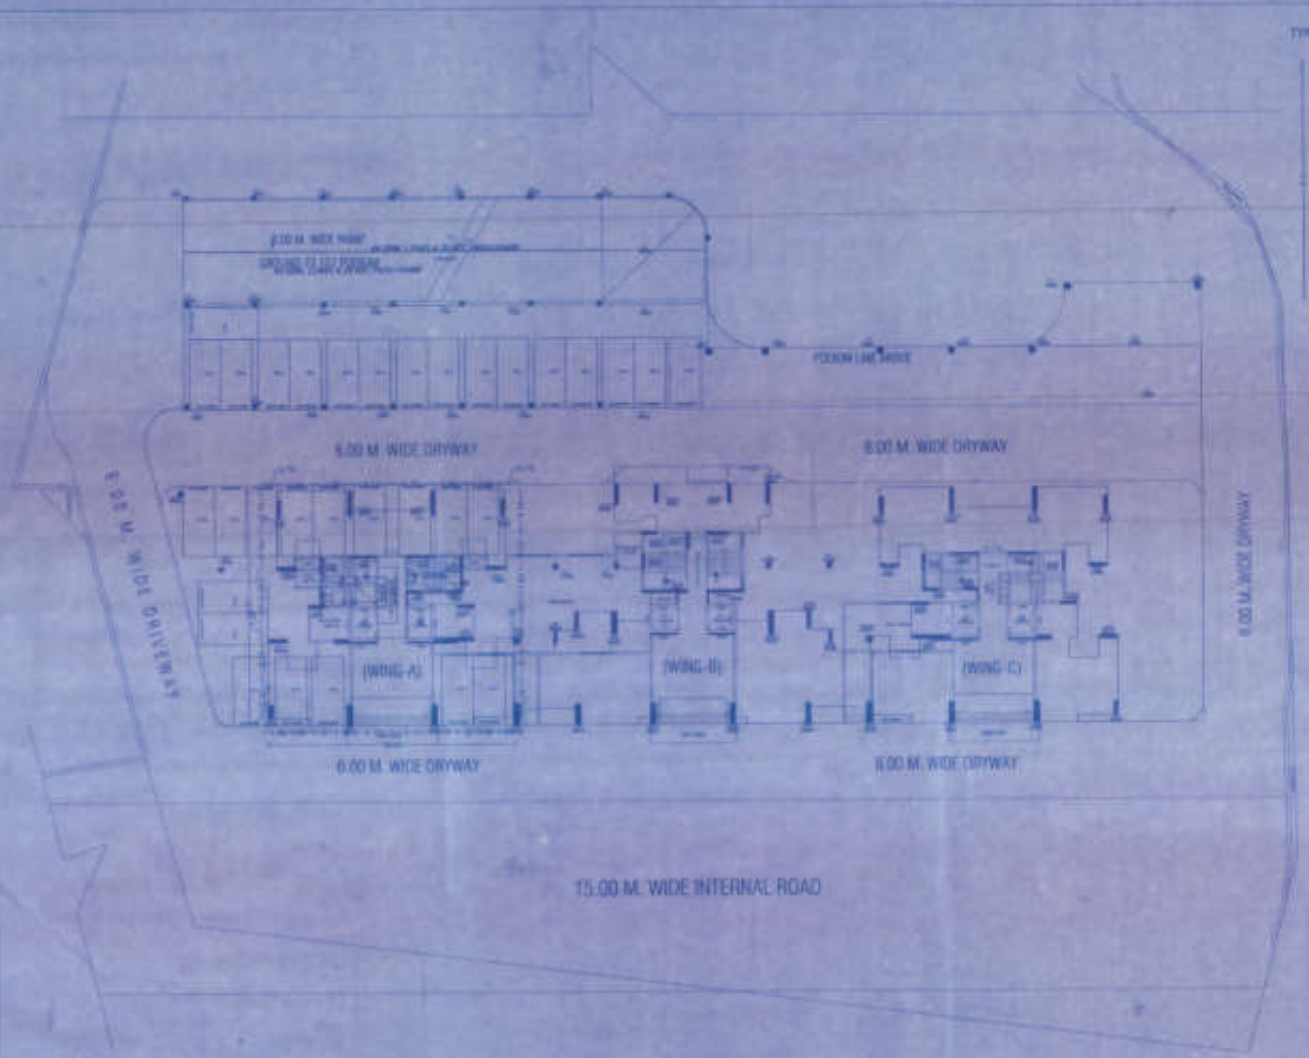

TYPICAL - 1, 5, 7 FLOOR PLAN

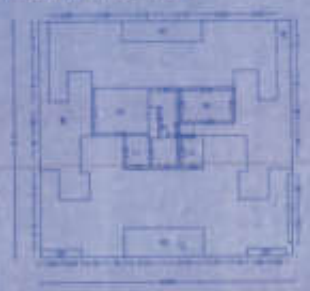

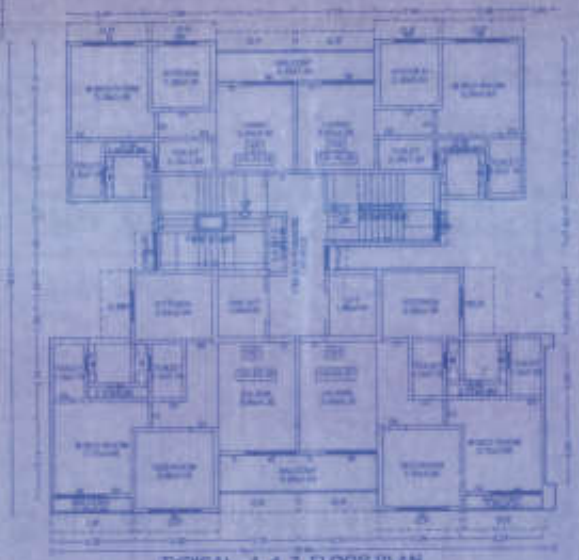

TYPICAL - 1, 4, 7 FLOOR PLAN

STAMP OF APPROVAL

BUILDING A (1)

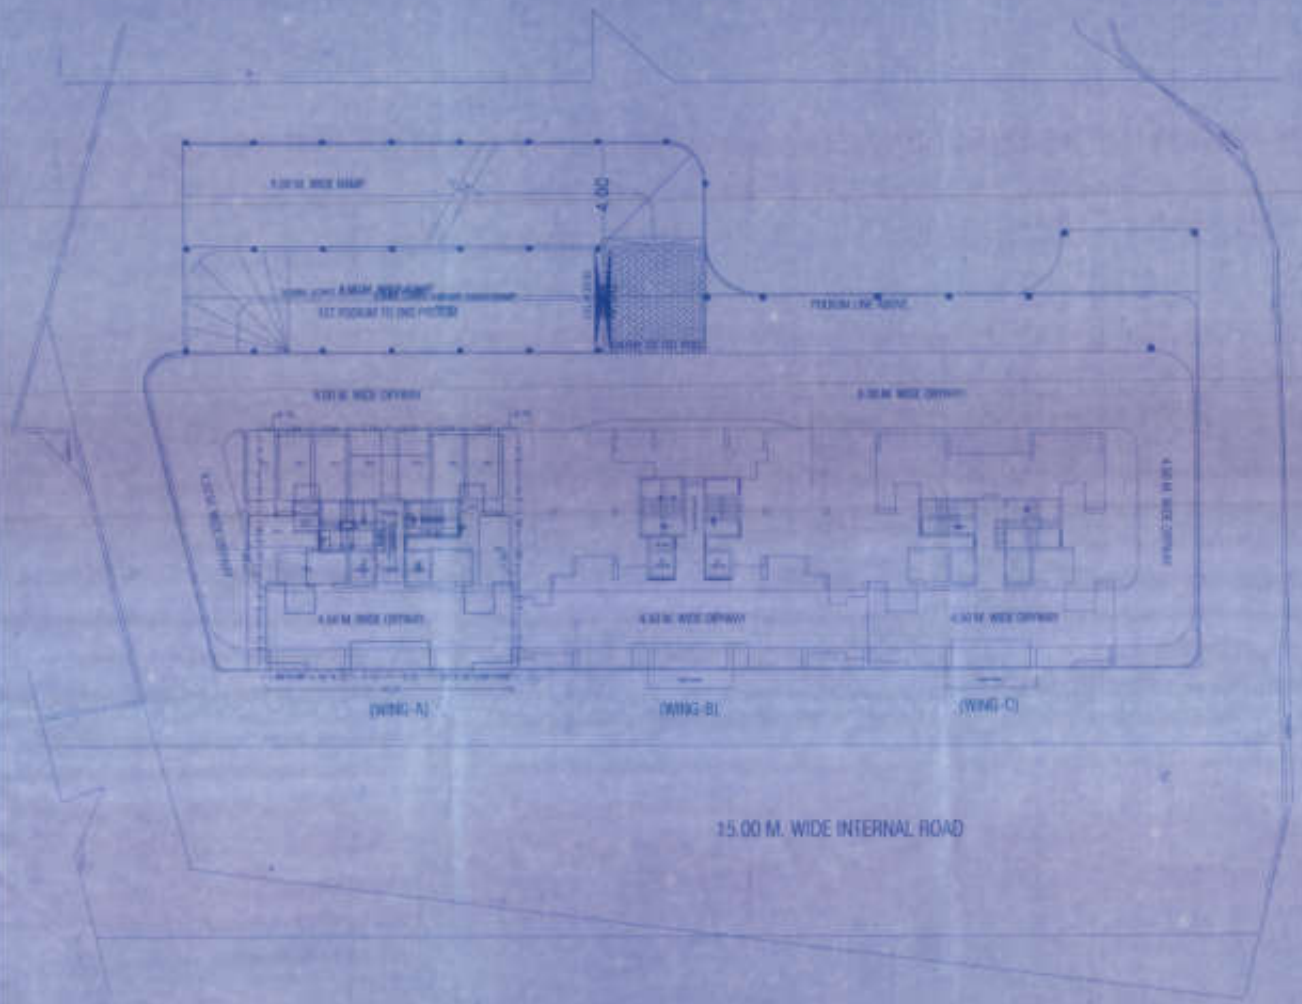

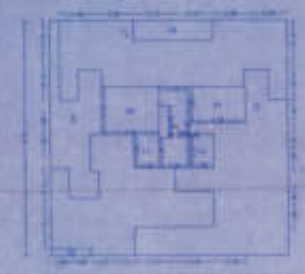

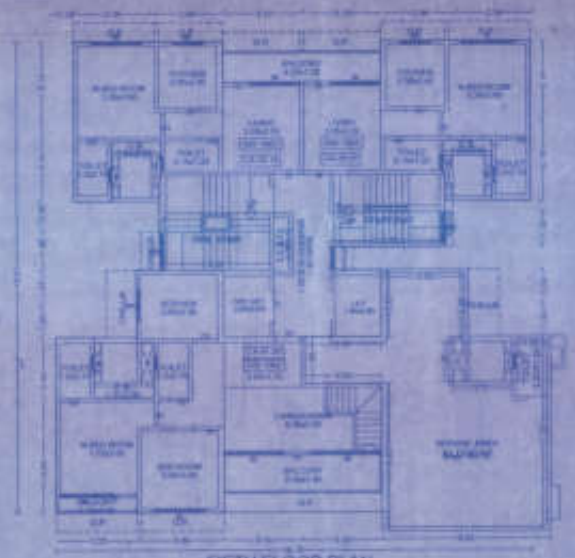

FIFTH FLOOR PLAN

STAMP OF APPROVAL

SHRI. PRAVIN V. VORA

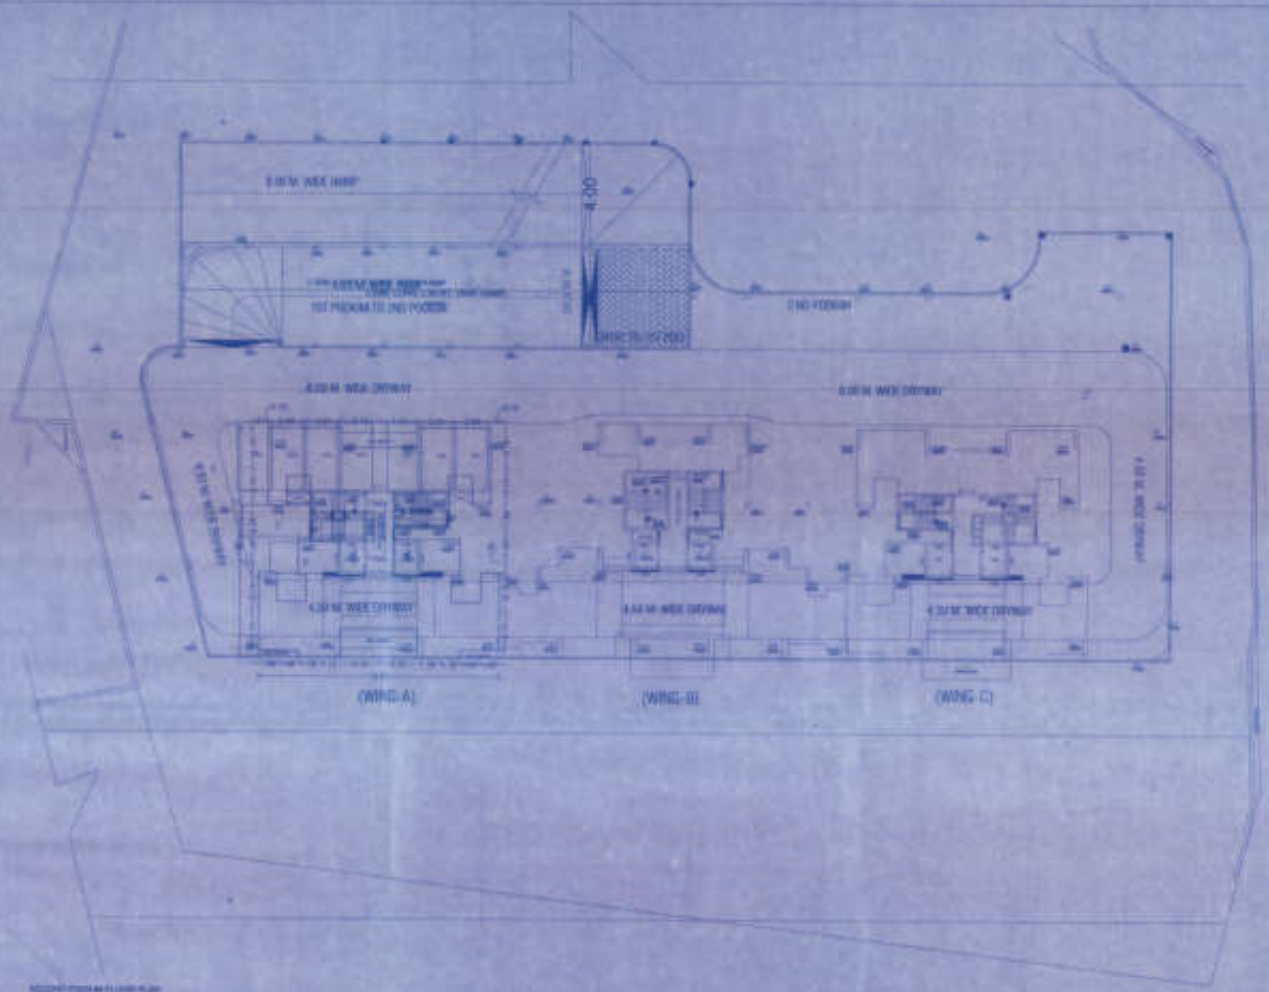

SIXTH FLOOR PLAN

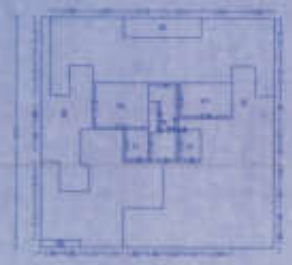

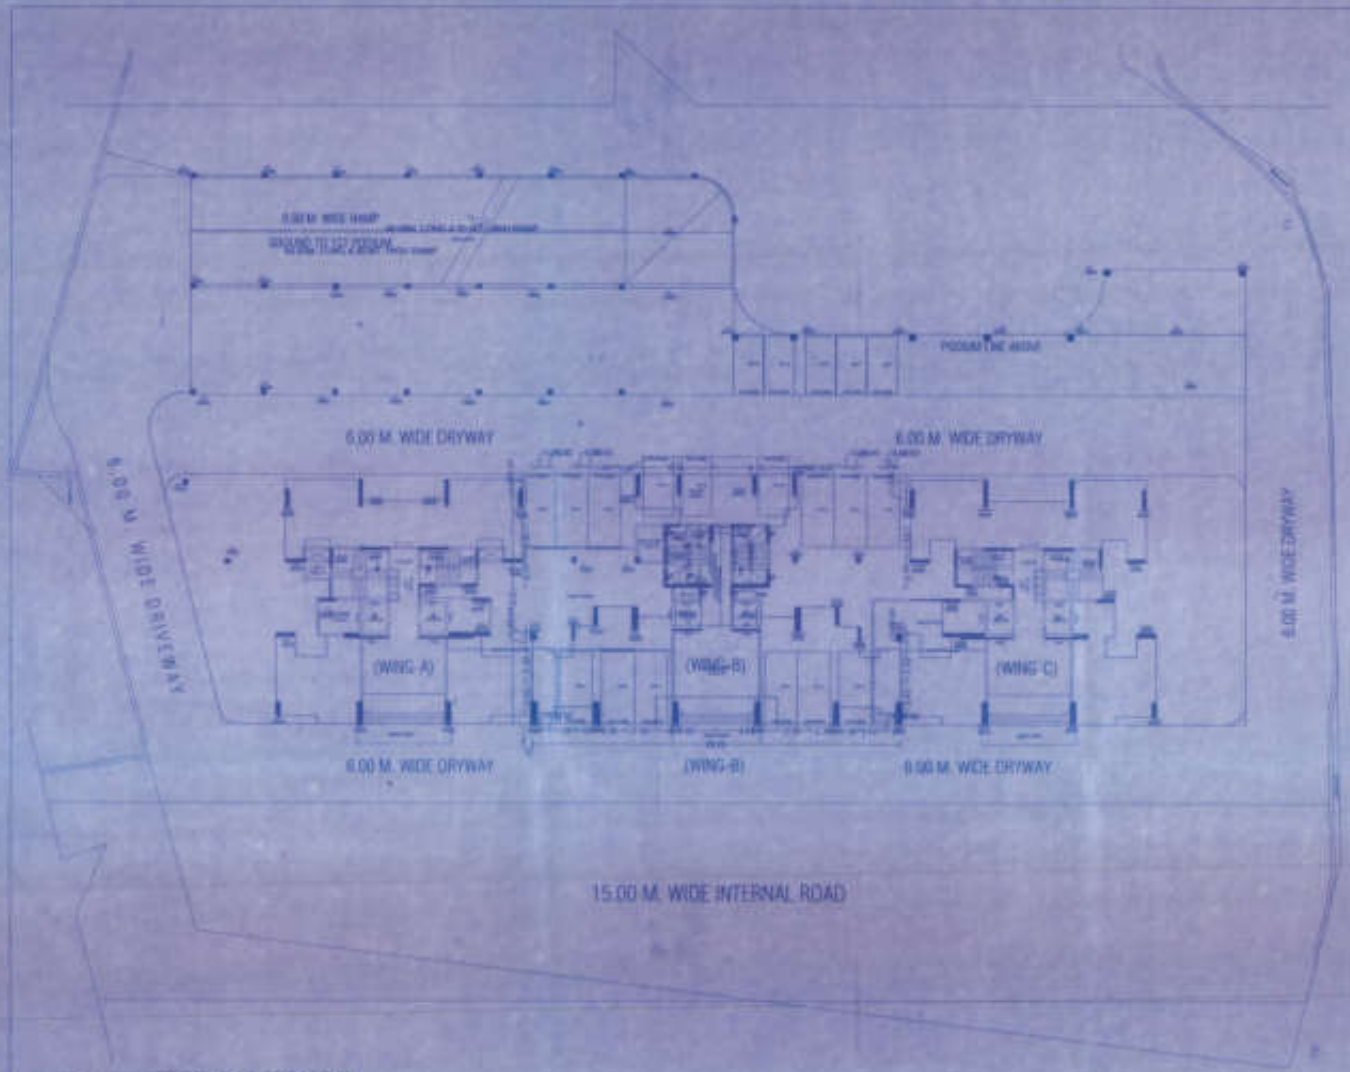

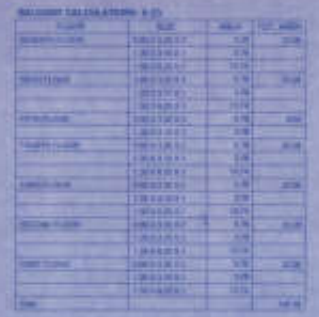

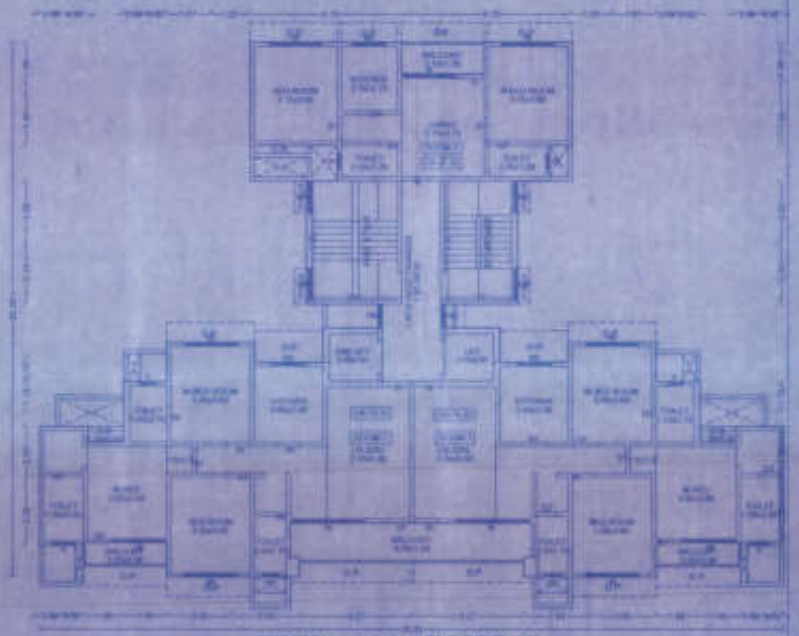

TYPICAL - 1-4, 6-7 FLOOR PLAN

TYPICAL 1-4 & 7 FLOOR PLAN

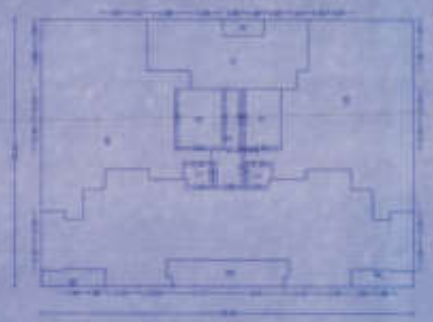

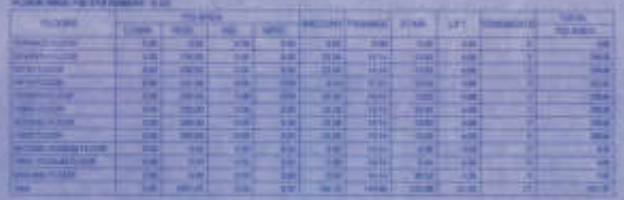

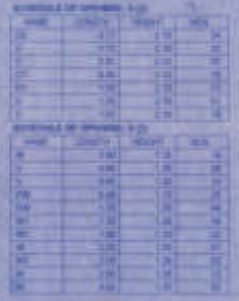

STAMP OF APPROVAL

BUILDING: B (2)

(WING-A)

(WING-B)

(WING-C)

15.00 M. WIDE INTERNAL ROAD

FIFTH FLOOR PLAN

FIFTH FLOOR PLAN

SHRI. PRAJAN V. SONI

SAYAPATHCO

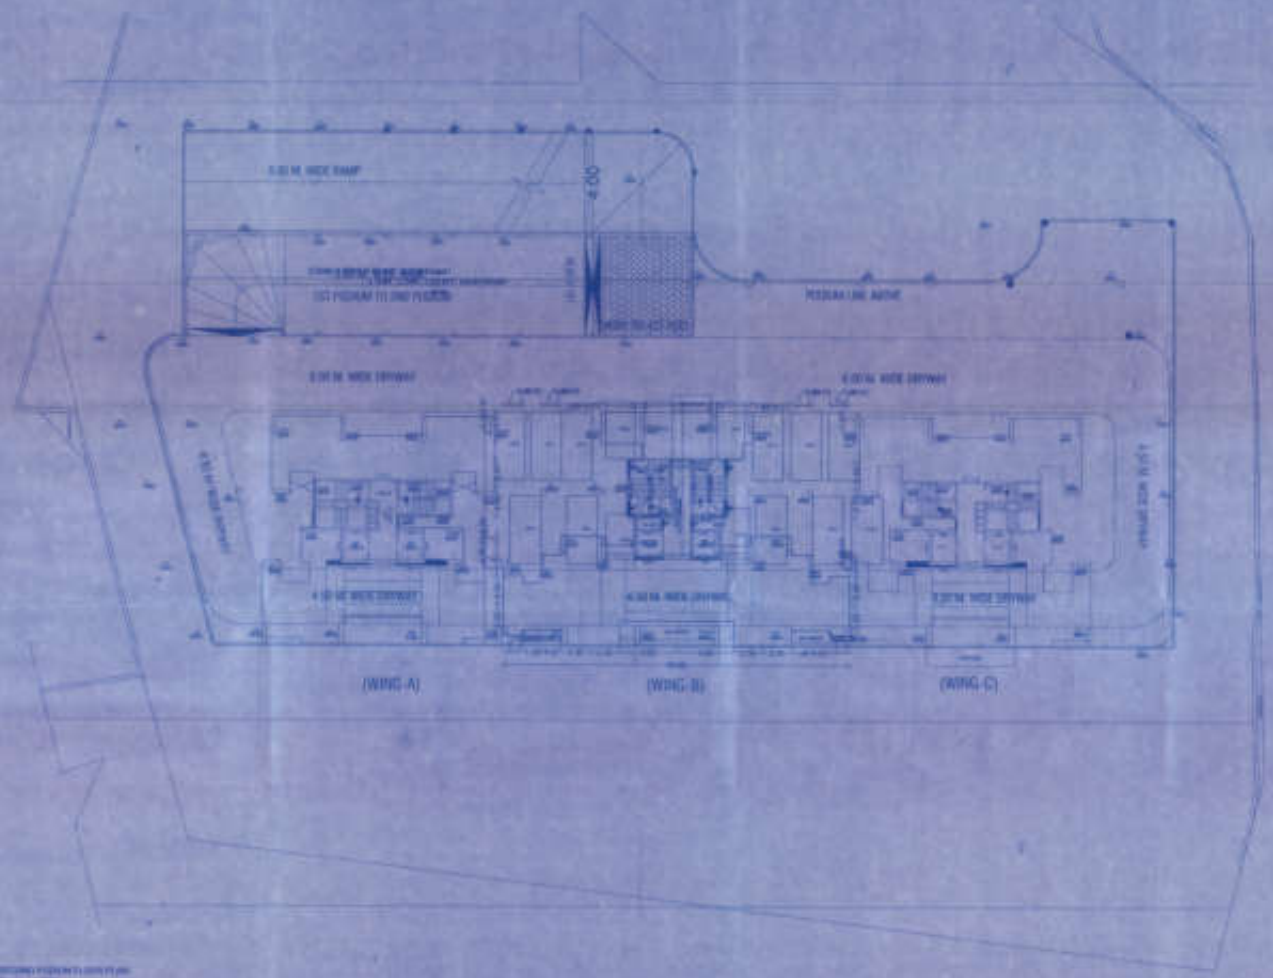

STAMP OF APPROVAL

SHIV PARIVAR V. VORA

SHIV PARIVAR

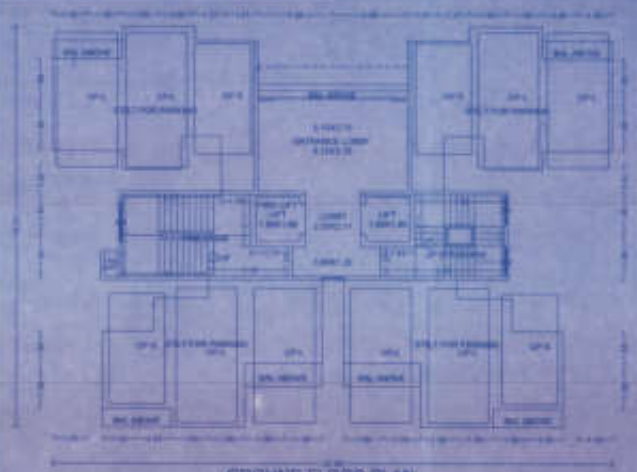

GROUND FLOOR PLAN

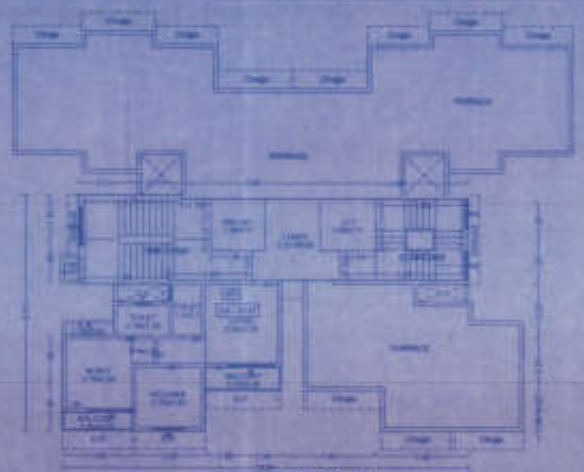

THIRD FLOOR PLAN

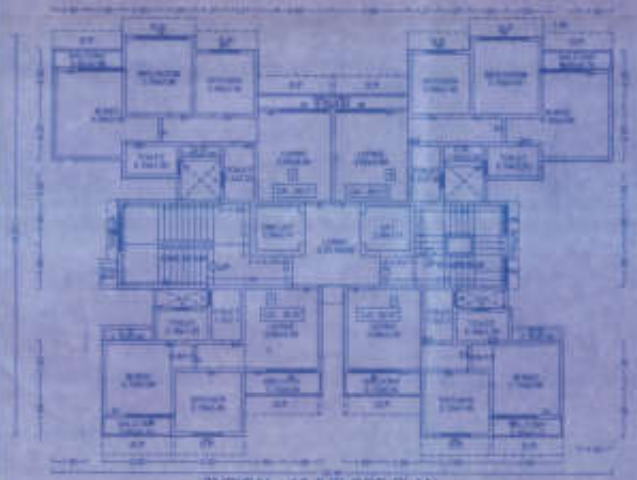

TYPICAL - 1& 2 FLOOR PLAN

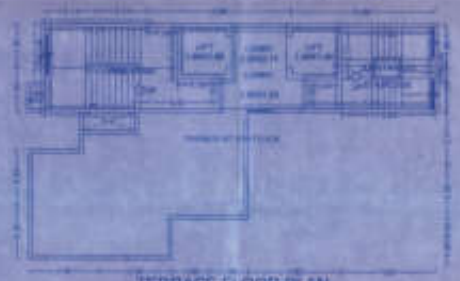

TERRACE FLOOR PLAN

THIRD FLOOR PLAN

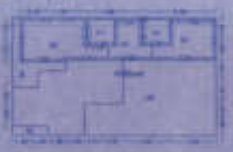

TYPICAL - 1& 2 FLOOR PLAN

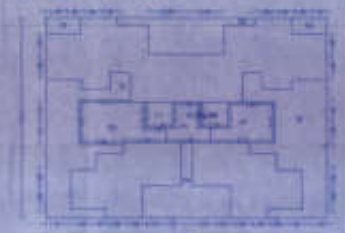

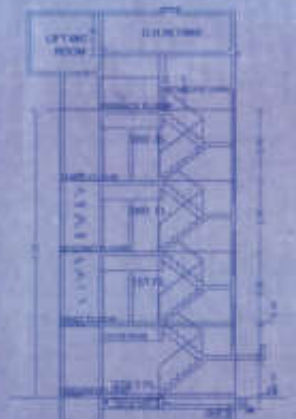

SECTION (WING -F)
SCALE - 1:100

STAMP OF APPROVAL

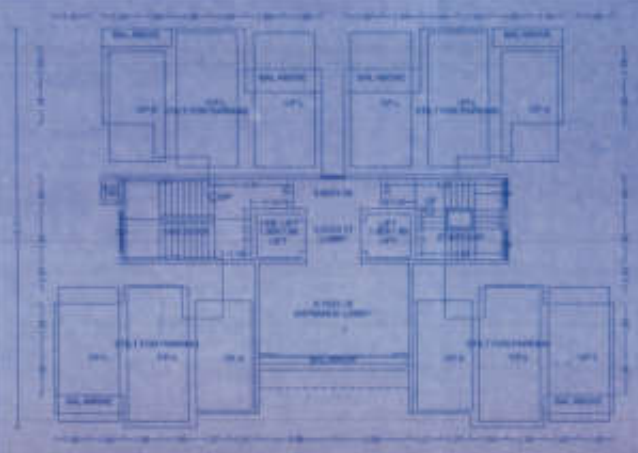

GROUND FLOOR PLAN

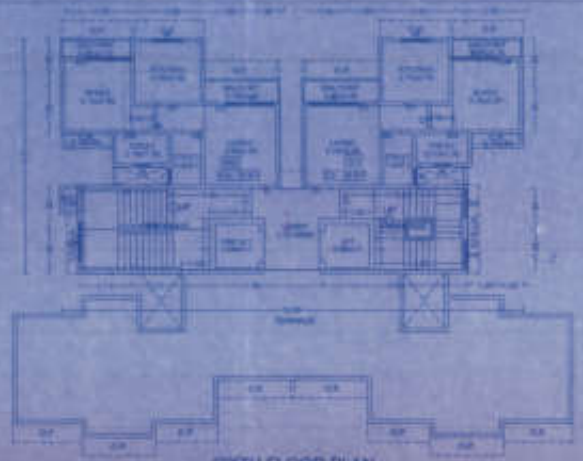

SIXTH FLOOR PLAN

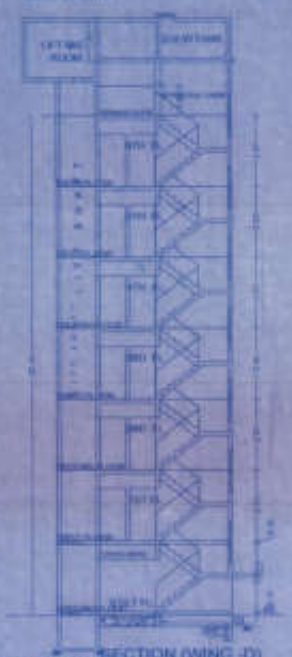

SECTION (WING -D)

SECTION (WING-D) (Sc. 1:100)

STAMP OF APPROVAL

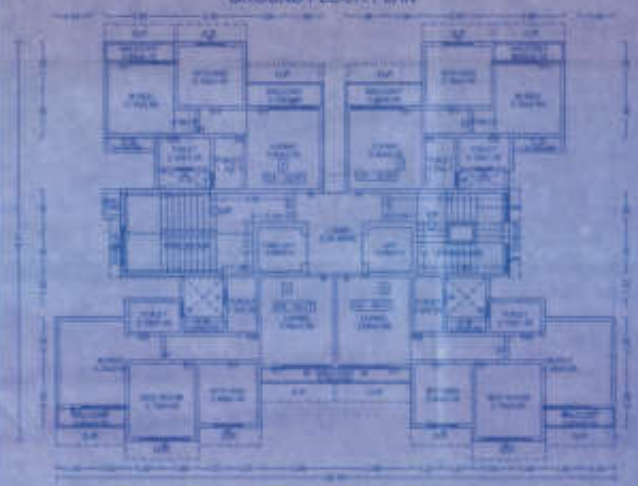

TYPICAL - 1-5 FLOOR PLAN

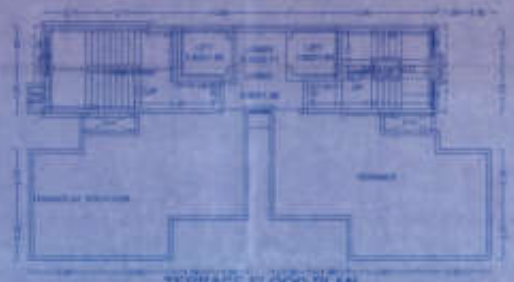

TERRACE FLOOR PLAN