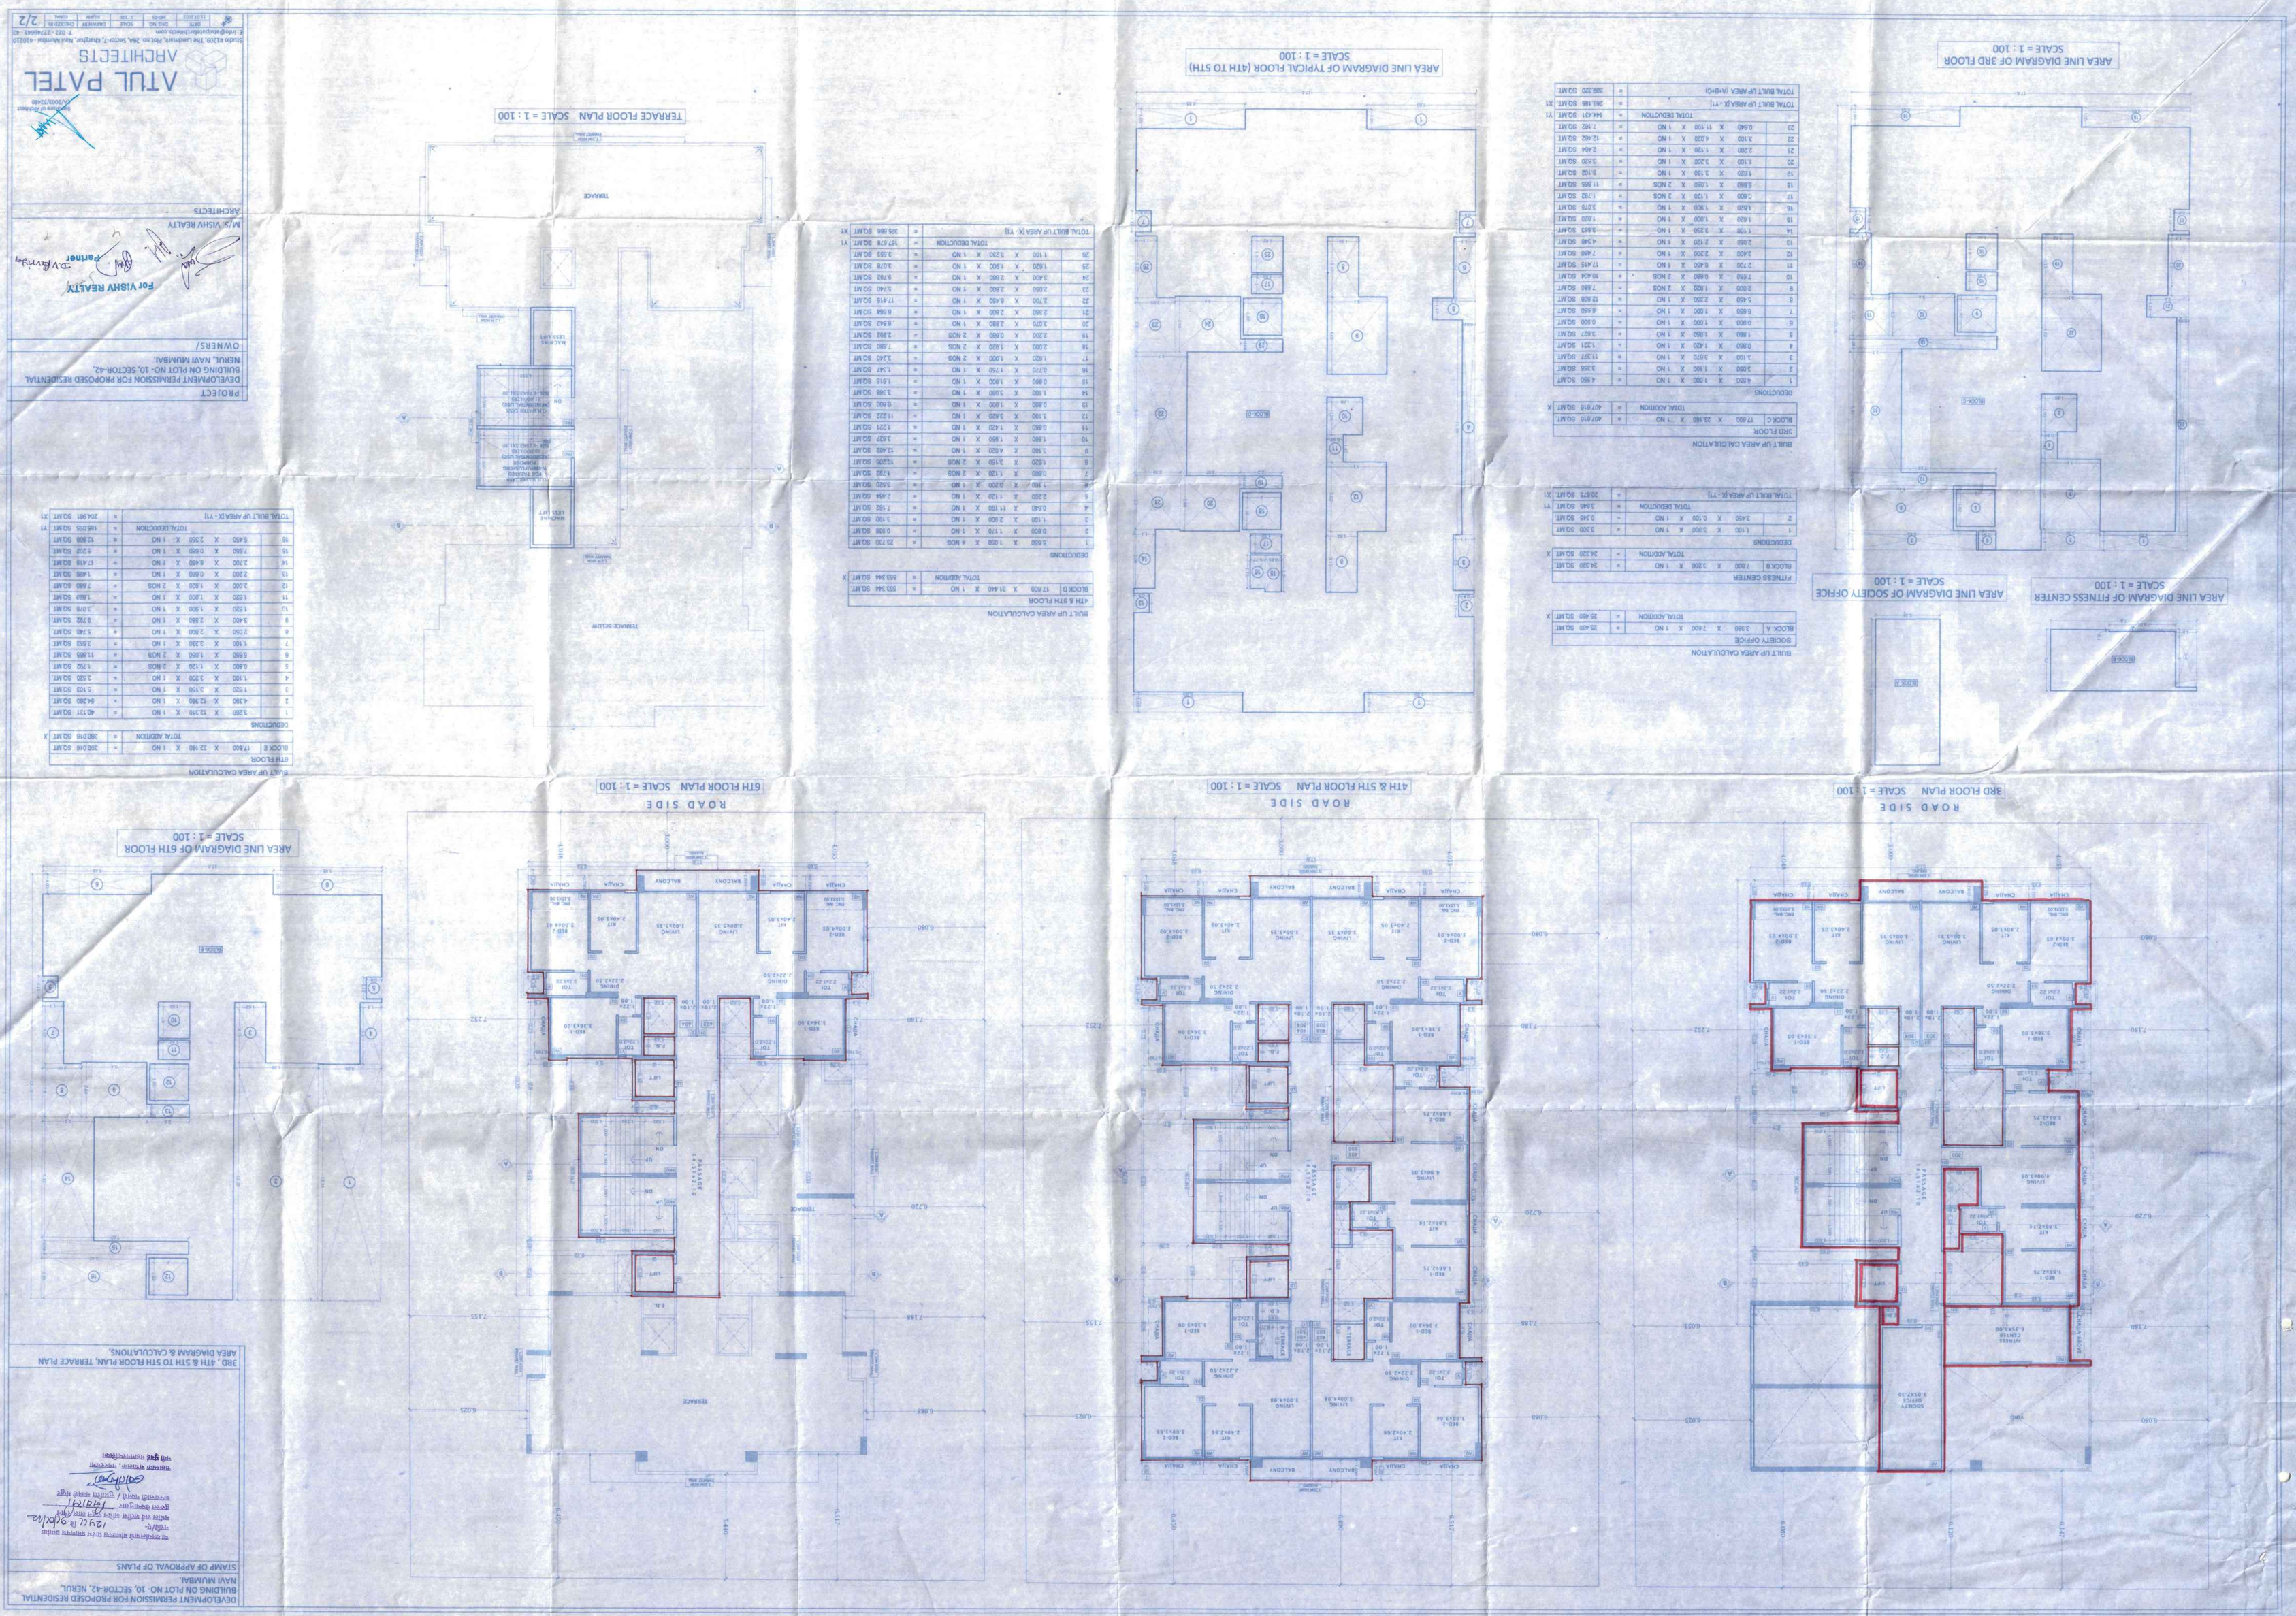
DEVELOPMENT PERMISSION FOR PROPOSED RESIDENTIAL BUILDING ON PLOT NO- 10, SECTOR-42, NERUL, NAVI MUMBAI.
STAMP OF APPROVAL OF PLANS
3RD, 4TH & 5TH TO 5TH FLOOR PLAN, TERRACE PLAN AREA DIAGRAM & CALCULATIONS.
AREA LINE DIAGRAM OF 6TH FLOOR
SCALE = 1 : 100
6TH FLOOR PLAN SCALE = 1 : 100
ROAD SIDE
4TH & 5TH FLOOR PLAN SCALE = 1 : 100
ROAD SIDE
AREA LINE DIAGRAM OF TYPICAL FLOOR (4TH TO 5TH)
SCALE = 1 : 100
AREA LINE DIAGRAM OF 3RD FLOOR
SCALE = 1 : 100
AREA LINE DIAGRAM OF SOCIETY OFFICE
SCALE = 1 : 100
AREA LINE DIAGRAM OF FITNESS CENTER
SCALE = 1 : 100
3RD FLOOR PLAN SCALE = 1 : 100
ROAD SIDE
TERRACE FLOOR PLAN SCALE = 1 : 100
TERRACE
ATUL PATEL
ARCHITECTS
M/s. VISHV REALTY
ARCHITECTS
For VISHV REALTY
Partner
OWNERS/
PROJECT
DEVELOPMENT PERMISSION FOR PROPOSED RESIDENTIAL BUILDING ON PLOT NO- 10, SECTOR-42, NERUL, NAVI MUMBAI.
2/2