PRODUCED BY AN AUTODESK EDUCATIONAL PRODUCT

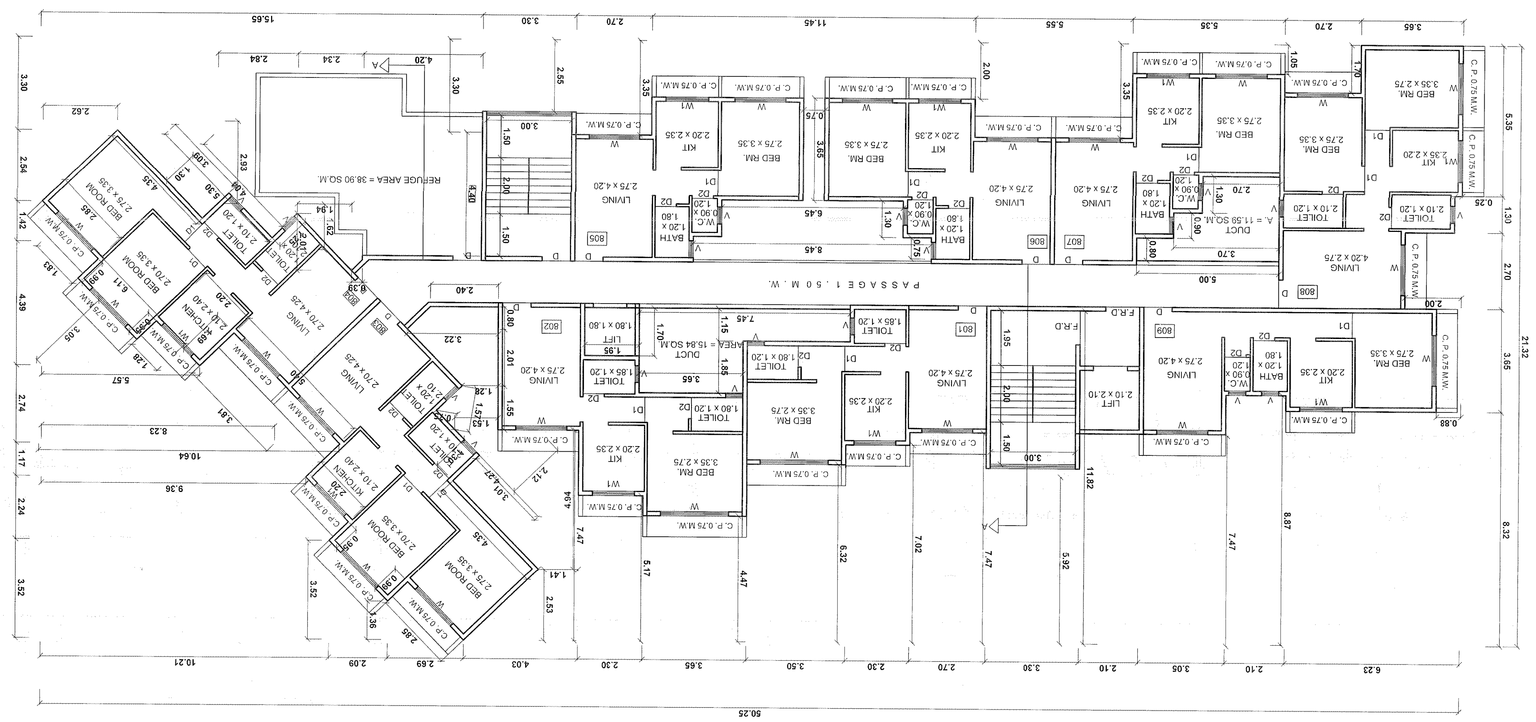

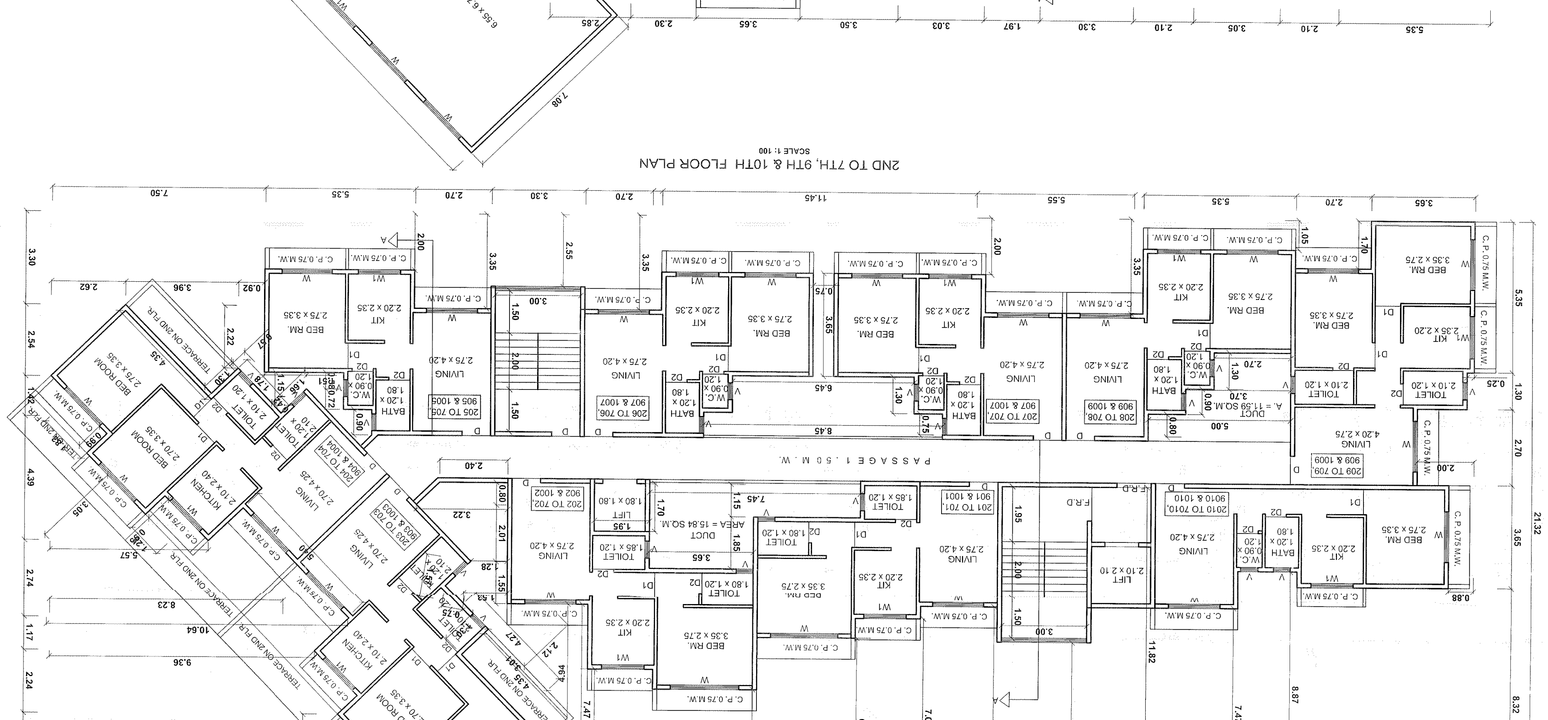

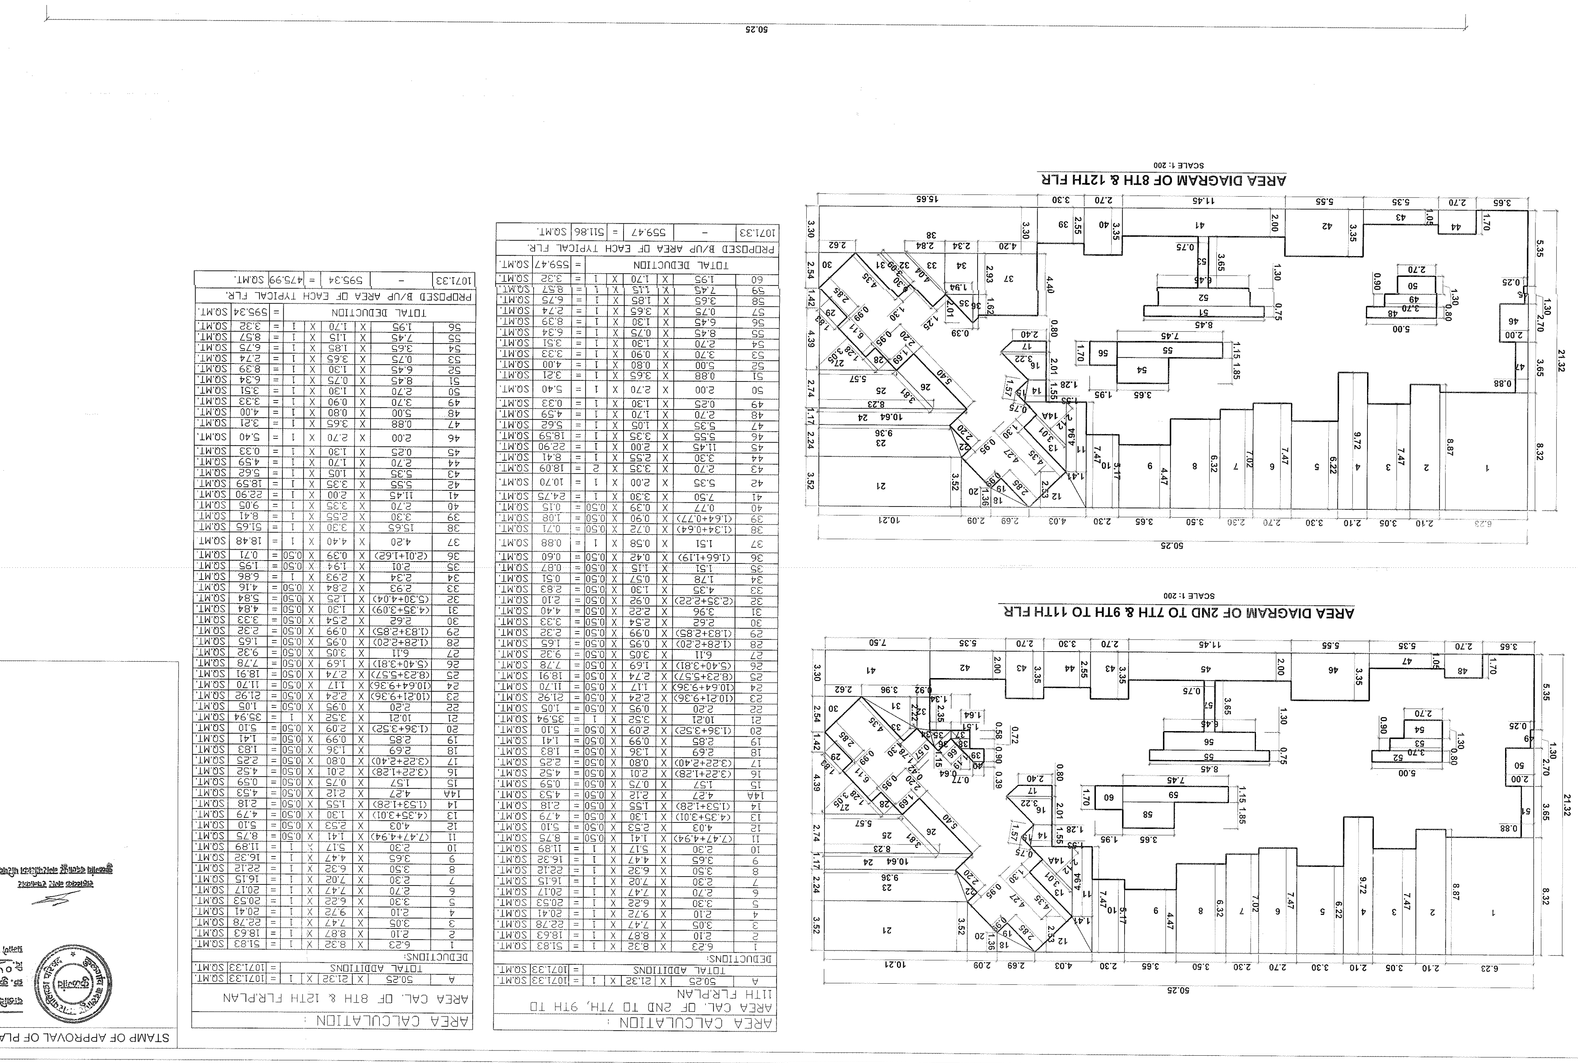

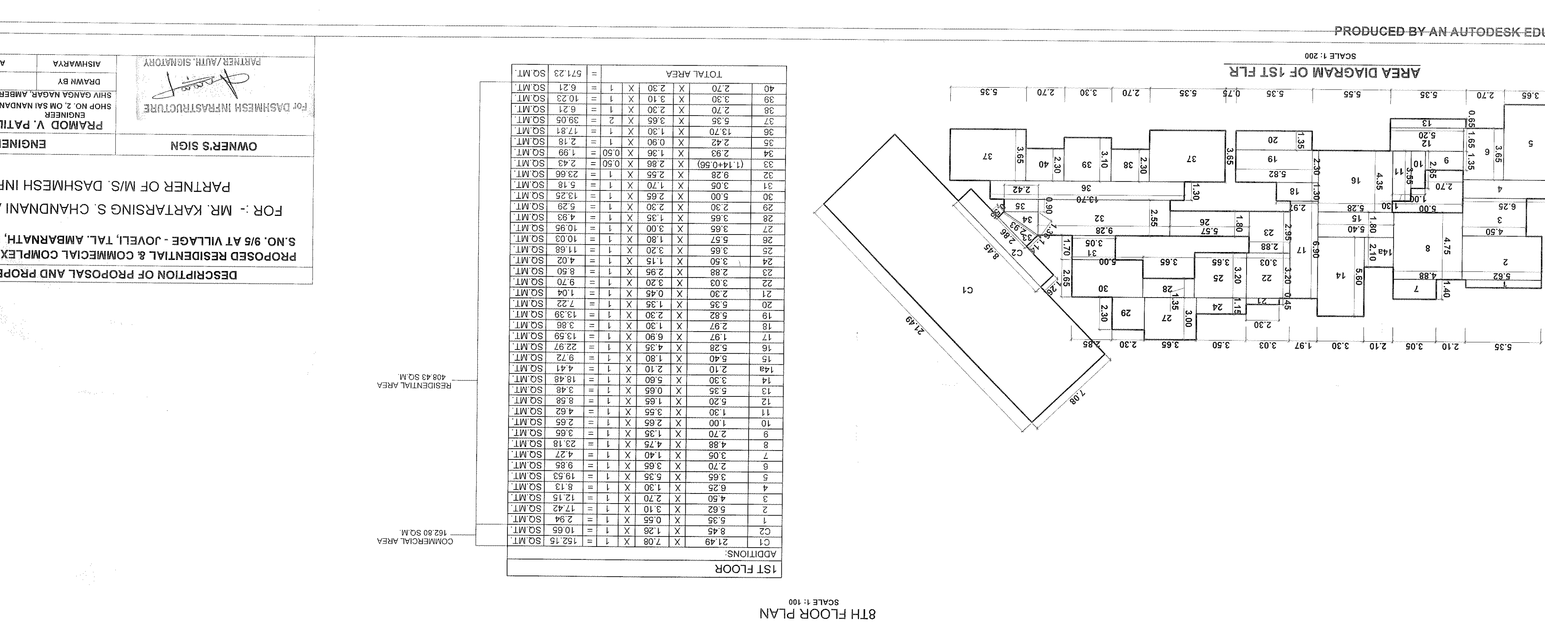

1ST FLOOR ADDITIONS											
CT	21.49	X	7.08	X	1	=	152.15	SQ.MT			
C2	8.45	X	1.35	X	1	=	10.65	SQ.MT			
5	5.35	X	3.65	X	1	=	19.53	SQ.MT			
9	2.70	X	1.35	X	1	=	3.65	SQ.MT			
10	1.00	X	2.65	X	1	=	2.65	SQ.MT			

RESIDENTIAL AREA	
408.43 SQ.M	

COMMERCIAL AREA	
162.80 SQ.M	

AREA CALCULATION :						
AREA CAL. OF 8TH & 12TH FLEPLAN						

AREA CALCULATION :						
AREA CAL. OF 2ND TO 7TH, 9TH TO 11TH FLEPLAN						

DESCRIPTION OF PROPOSAL AND PROPERTY
PROPOSED RESIDENTIAL & COMMERCIAL COMPLEX ON BEARING ON S.NO. 9/5 AT VILLAGE - JOVELL, TAL. AMBARNATH, DIST. THANE. FOR :- MR. KARTARSING S. CHANDNANI AND OTHERS PARTNER OF M/S. DASHMESH INFRASTRUCTURE

OWNER'S SIGN	ENGINEER'S SIGN
	PRAMOD V. PATIL
FOR DASHMESH INFRASTRUCTURE	ENGINEER SHOP NO. 2, OM SAI NIWAS, CO. OP. SOC. SHIV SADDA NAGAR, AMBERNATH (E).
PARTNER/JOINT SIGNATORY	DRAWN BY ASHWARYA
	SCALE AS NOTED
	DATE 24/06/2022

STAMP OF APPROVAL OF PLANS

SHEET NO. 1/3

PRODUCED BY AN AUTODESK EDUCATIONAL PRODUCT