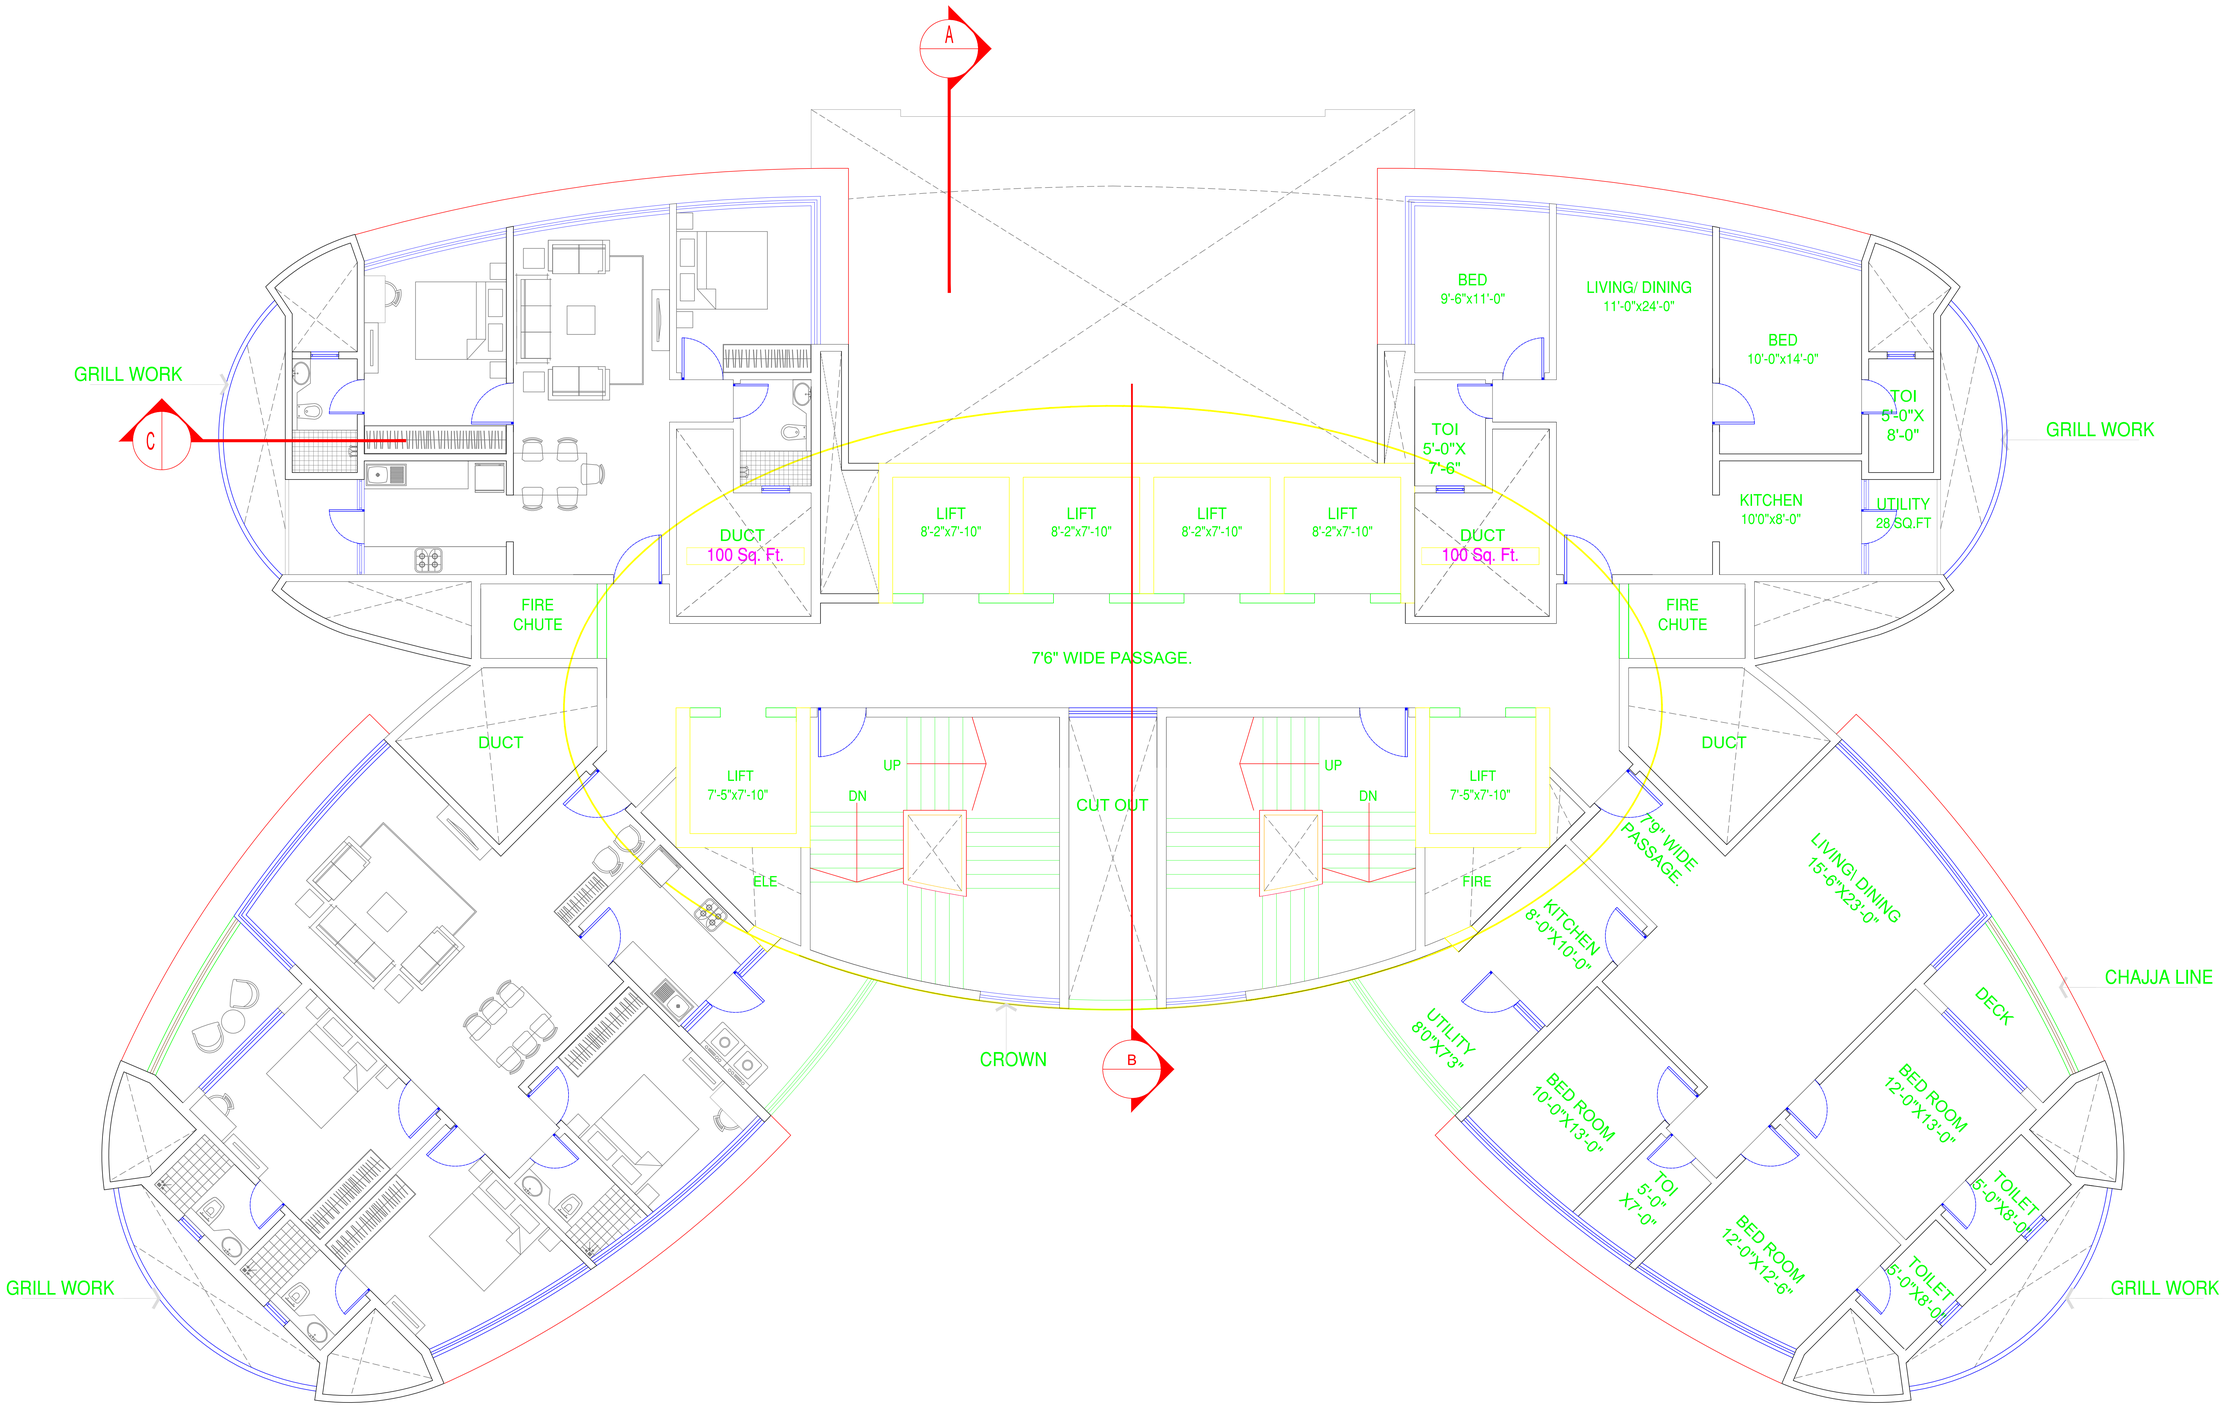

TYPICAL FLOOR PLAN
FROM 29 TH - 33 RD FLOOR