STAMP APPROVAL | SHEET (1/1)

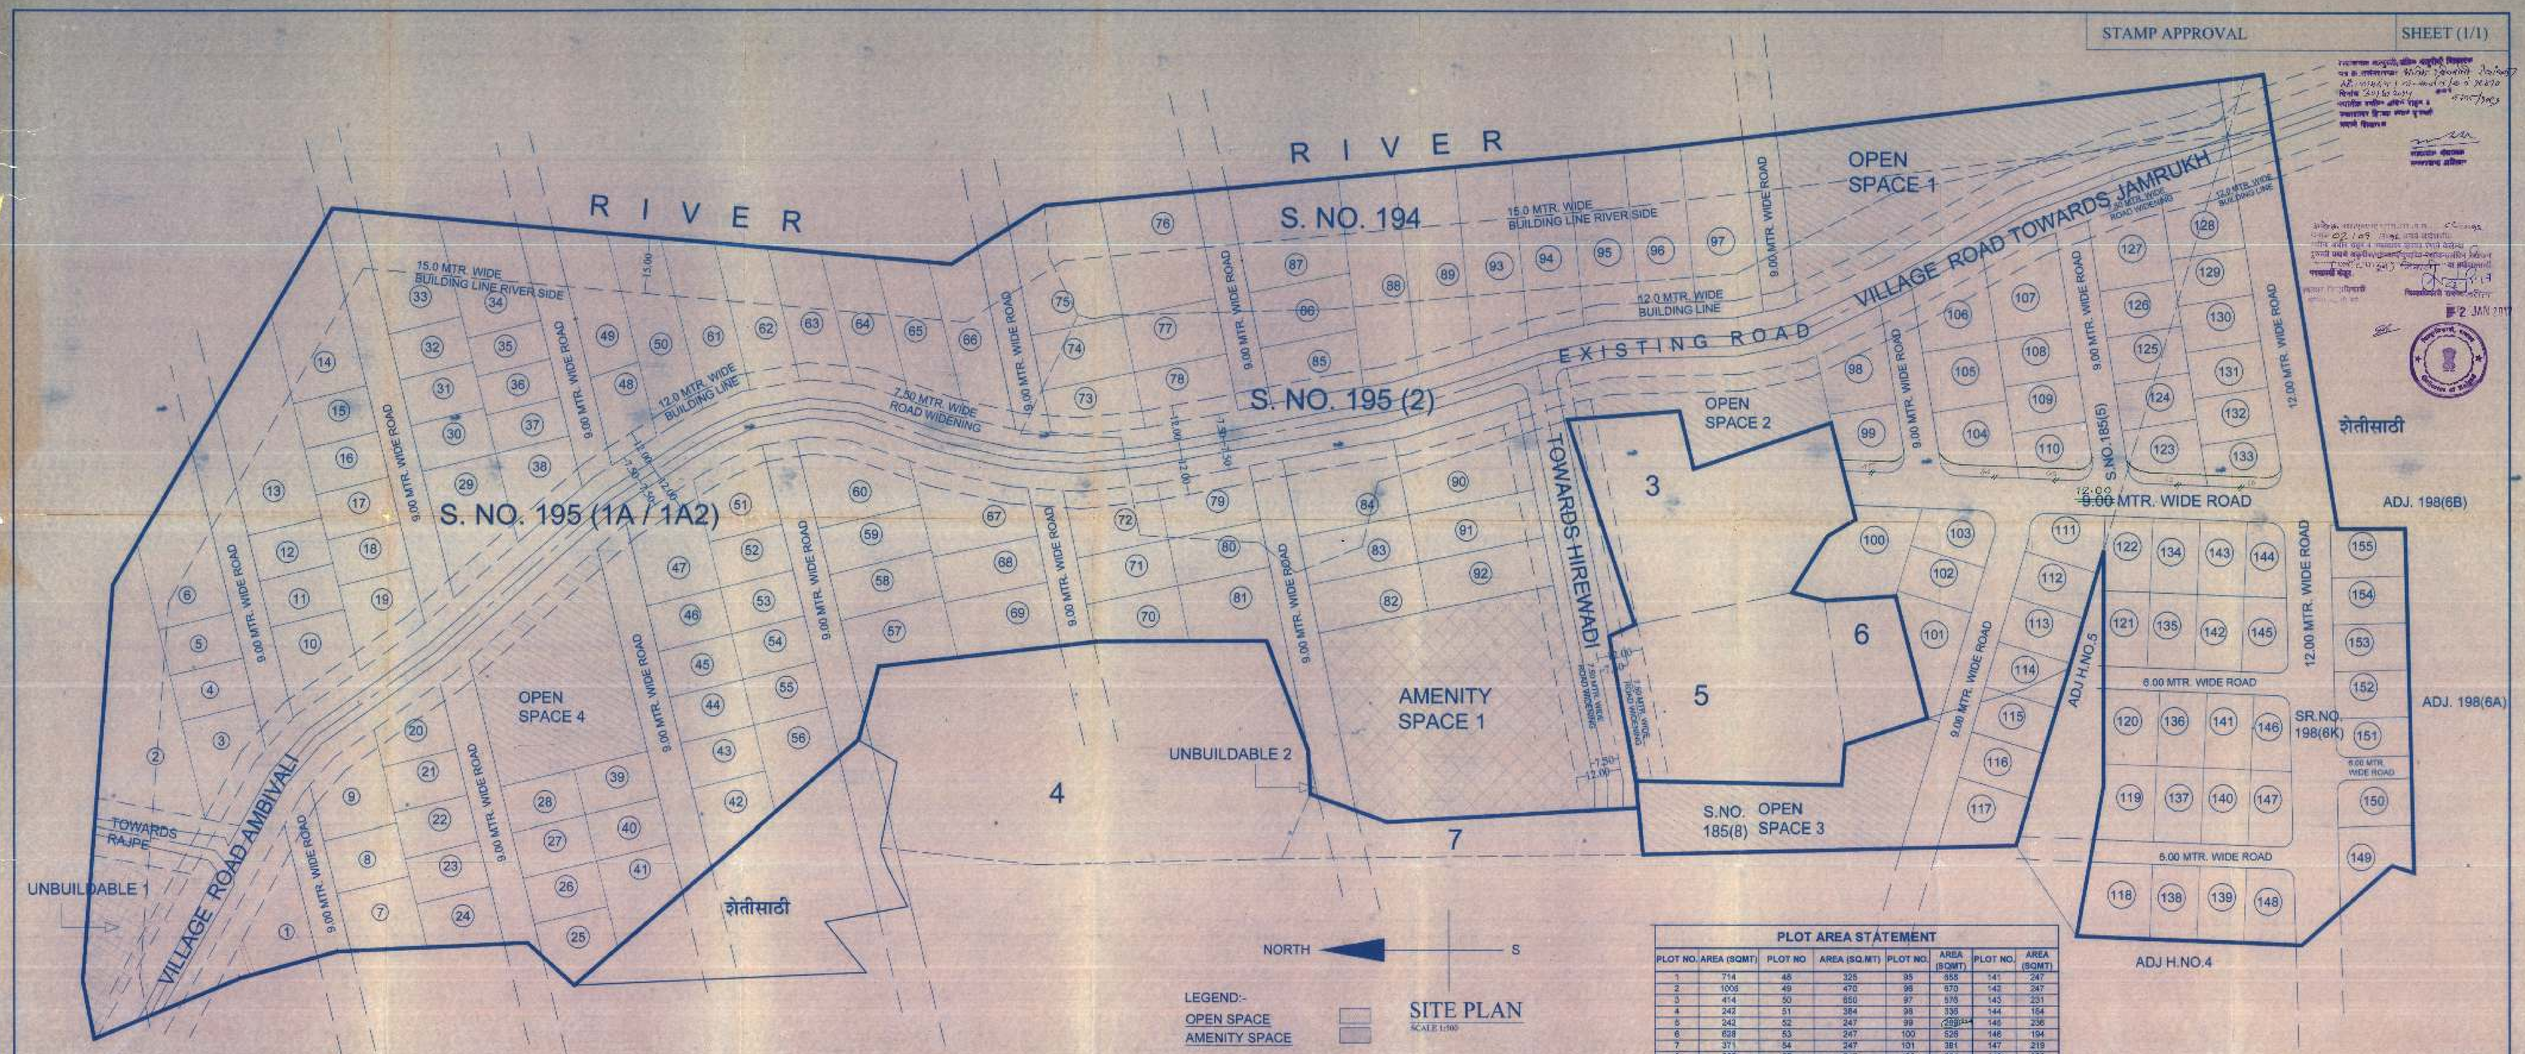

NORTH ← → S

LEGEND:-
OPEN SPACE
AMENITY SPACE

SITE PLAN
SCALE 1:500

1)TOTAL AREA OF LAND =	82980	SQ MT
2)AREA UNDER VILLAGE ROAD	4491	SQ MT
3) AREA UNDER ROAD WIDENING	6380	SQ MT
4) TOTAL AREA OF DEDUCTION	10871	SQ MT
5) NET AREA OF PLOT (2-3)	**72109**	**SQ MT**
PERMISSIBLE OPEN SPACE 10%	7211	SQ MT
PROPOSED OPEN SPACE		
OPEN SPACE 1 =	3038	SQ MT
OPEN SPACE 2 =	1032	SQ MT
OPEN SPACE 3 =	1373	SQ MT
OPEN SPACE 4 =	1846	SQ MT
TOTAL OPEN SPACE AREA	**7289**	**SQ MT**
PERMISSIBLE AMENITY SPACE 5%	3662	SQ MT
PROPOSED AMENITY SPACE 1	**3719**	**SQ MT**
AREA OF PLOT NO. 1 TO PLOT NO. 155	55936	SQ MT
UN BUILDABE AREA 1	674	SQ MT
UN BUILDABE AREA 2	13	SQ MT
TOTAL BUILT UN BUILDABE AREA	687	SQ MT
AREA UNDER INTERNAL ROAD	**4478**	**SQ.MT.**

PLOT AREA STATEMENT

PLOT NO.	AREA (SQMT)	PLOT NO	AREA (SQ.MT)	PLOT NO.	AREA (SQMT)	PLOT NO.	AREA (SQMT)
1	714	48	326	95	655	141	247
2	1005	49	470	96	670	142	247
3	414	50	650	97	576	143	231
4	242	51	384	98	336	144	164
5	242	52	247	99	228	145	236
6	638	53	247	100	528	146	194
7	371	54	247	101	381	147	219
8	282	55	247	102	264	148	282
9	417	56	384	103	231	149	295
10	403	57	643	104	337	150	242
11	242	58	346	105	319	151	198
12	242	59	345	106	311	152	247
13	855	60	542	107	432	153	247
14	655	61	541	108	242	154	247
15	242	62	499	109	242	155	247
16	242	63	478	110	248		
17	242	64	469	111	225		
18	242	65	539	112	242		
19	203	66	559	113	242		
20	275	67	553	114	242		
21	242	68	366	115	242		
22	242	69	449	116	242		
23	242	70	305	117	355		
24	281	71	303	118	355		
25	302	72	411	119	319		
26	242	73	319	120	306		
27	242	74	336	121	242		
28	242	75	758	122	228		
29	580	76	730	123	281		
30	242	77	356	124	247		
31	242	78	363	125	242		
32	242	79	377	126	242		
33	595	80	303	127	304		
34	570	81	503	128	364		
35	214	82	368	129	247		
36	214	83	368	130	247		
37	214	84	603	131	247		
38	380	85	384	132	247		
39	242	86	377	133	232		
40	242	87	732	134	226		
41	364	88	781	135	247		
42	345	89	798	136	247		
43	247	90	753	137	247		
44	247	91	432	138	258		
45	247	92	414	139	258		
46	247	93	715	140	247		
47	515	94	658	TOTAL			66936

LOCATION PLAN
SCALE 1:5000

जमीनीचे क्षेत्र

आकारफोड आकारबंदा प्रमाणे क्षेत्र		विनशेतीकडील क्षेत्र		शेतीकडील क्षेत्र
स.न /हि.न	७/१२ नुसार क्षेत्र	स.न / हि.न	आकार फोड नुसार क्षेत्र	
१९४ / ०	०-७२-८	१९४ / ०	०-७२-८०	०-८३-०
१९५ /१	४-८३-००	१९५ /१ अर	२-२०-००	
१९५ /२ अ	०-७१-००	१९५ /१अर	१-८०-००	
१९५ /२ ब	१-२७-००	१९५ /२ अ	०-७१-००	
१९५ /८	०-३०-००	१९५ /२ ब	१-२७-००	
१९८ /६	२-६१-००	१९५ /८	०-३०-००	
		१९८ /६ अ	१-२९-००	१-३२-००
एकूण क्षेत्र	१०-४४-८०	एकूण क्षेत्र	८-२९-८०	२-१५-००

DESCRIPTION OF PROPOSAL & PROPERTY

PROPOSED RESIDENTIAL LAYOUT AT S.No. 194, 195(2B,1A1,1A2,2A & 8), S.NO. 198(6K) AT VILLAGE JAMRUGA, TAL- KARJAT, DIST- RAIGAD

SIGN OF OWNER / POWER OF ATTORNEY HOLDER | SIGNATURE OF ARCHITECT

SHRI. SAGAR BABU TAVLE

JOB No.	DRG No.	DRAWN BY	CHECKED BY	APPRO. BY
	1	SNEHAL	GIRISH	

STRUCTILIS
ARCHITECTURE+DESIGN
101,TULSIWINJ ARCADE, PLOT NO. 41/1-2, NEAR GANGARAM TALIJEES,PANVEL - 410 206

NORTH
SCALE 1:500