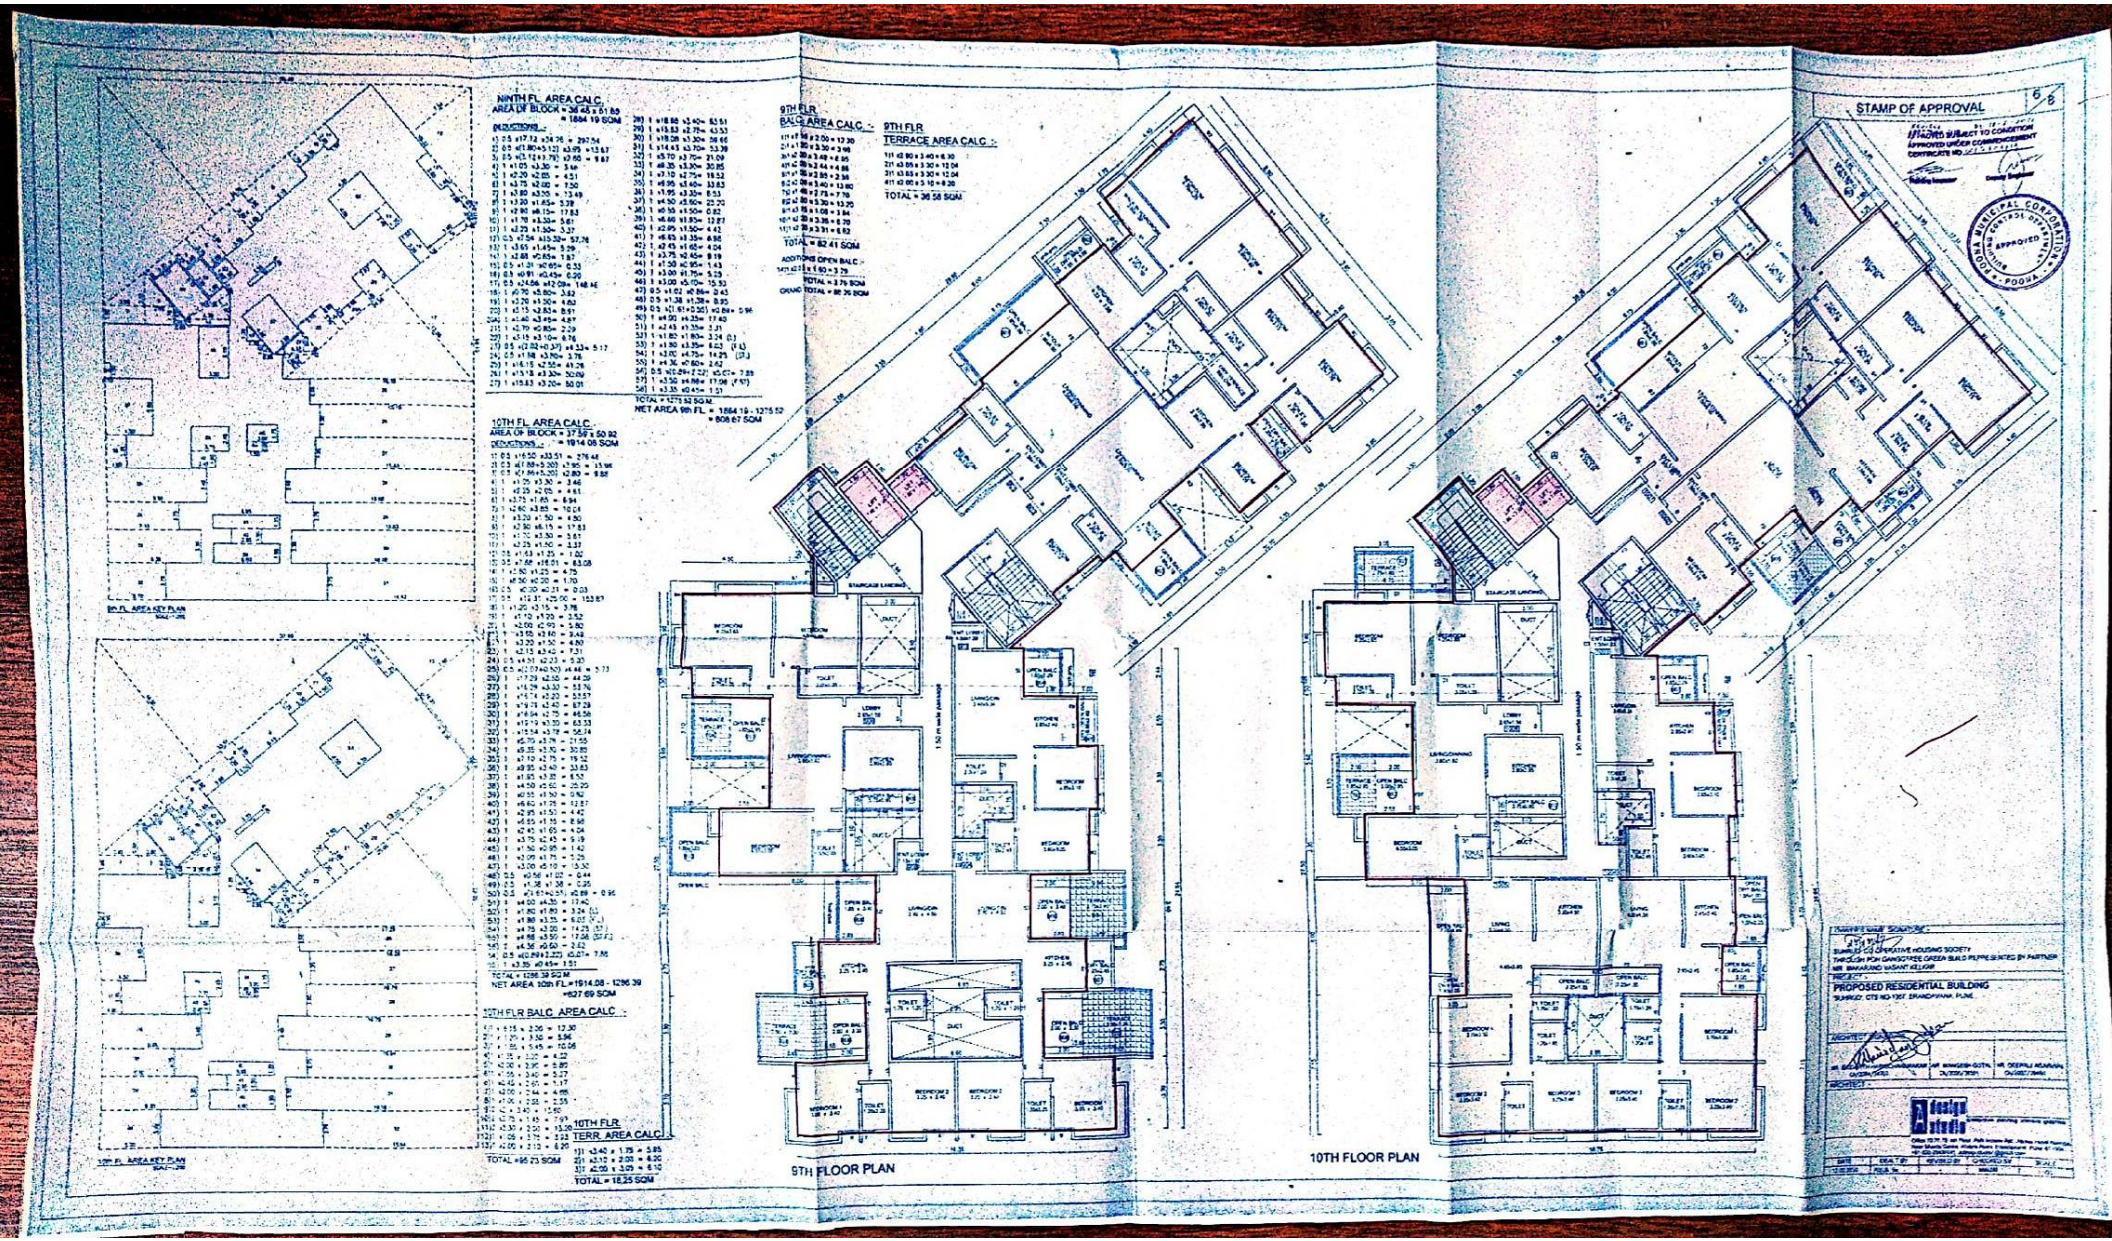
NINTH FL. AREA CALC.
9TH FLR BALC. AREA CALC :-
9TH FLR TERRACE AREA CALC :-
10TH FL. AREA CALC.
10TH FLR BALC. AREA CALC :-
10TH FLR TERR. AREA CALC
9TH FLOOR PLAN
10TH FLOOR PLAN
STAMP OF APPROVAL
PROPOSED RESIDENTIAL BUILDING