LOCATION PLAN

SCALE - 1:400

BLOCK PLAN

SCALE - 1:500

PARKING AREA STATEMENT :-

AREA DIAGRAM OF REGULAR R.G.

AREA DIAGRAM OF PAVED R.G.

PLOT AREA DIAGRAM

SCALE - 1:100

PROFORMA - A

PROFORMA 'B'

DESCRIPTIONS OF PROPOSAL & PROPERTY

NAME OF THE PROJECT

MONTE VERITA WEST TOWER

NAME OF THE SIGNATURE

STAMP OF DATE OF APPROVAL OF PLANS

STAMP AND DATE OF RECEIPTS OF PLANS

NAME, ADDRESS & SIGNATURE OF ARCHITECT

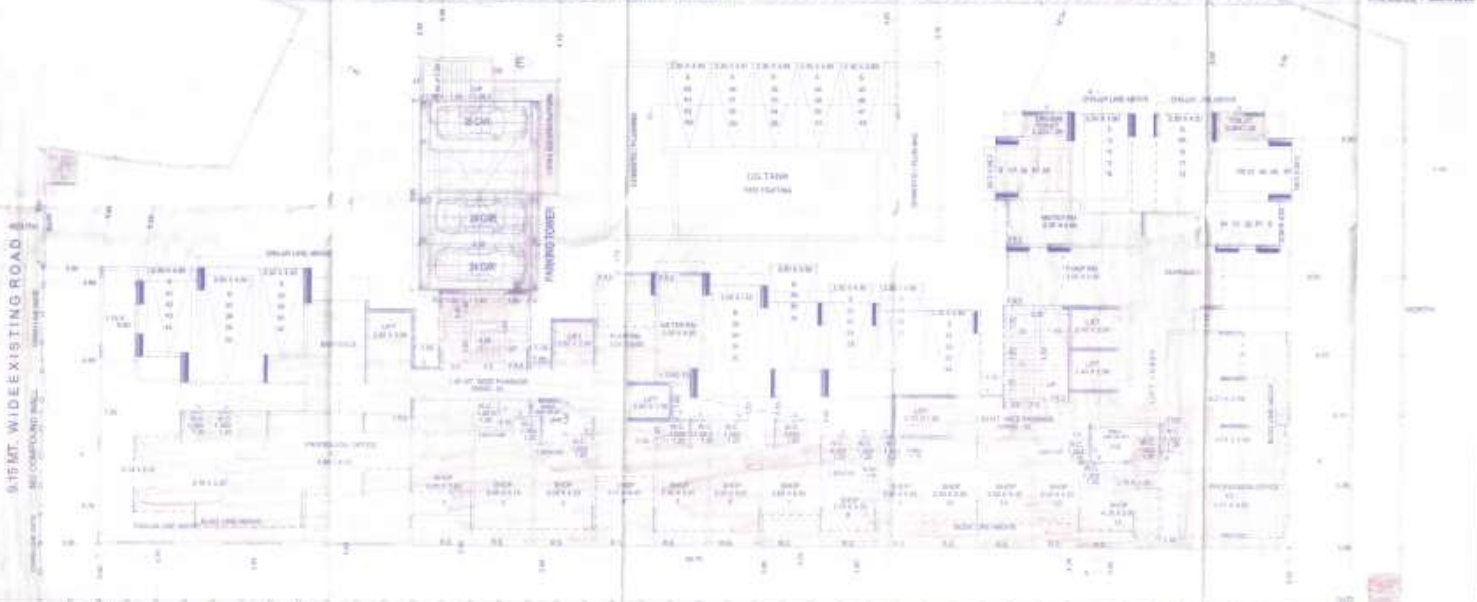

GROUND FLOOR PLAN

SCALE - 1:100