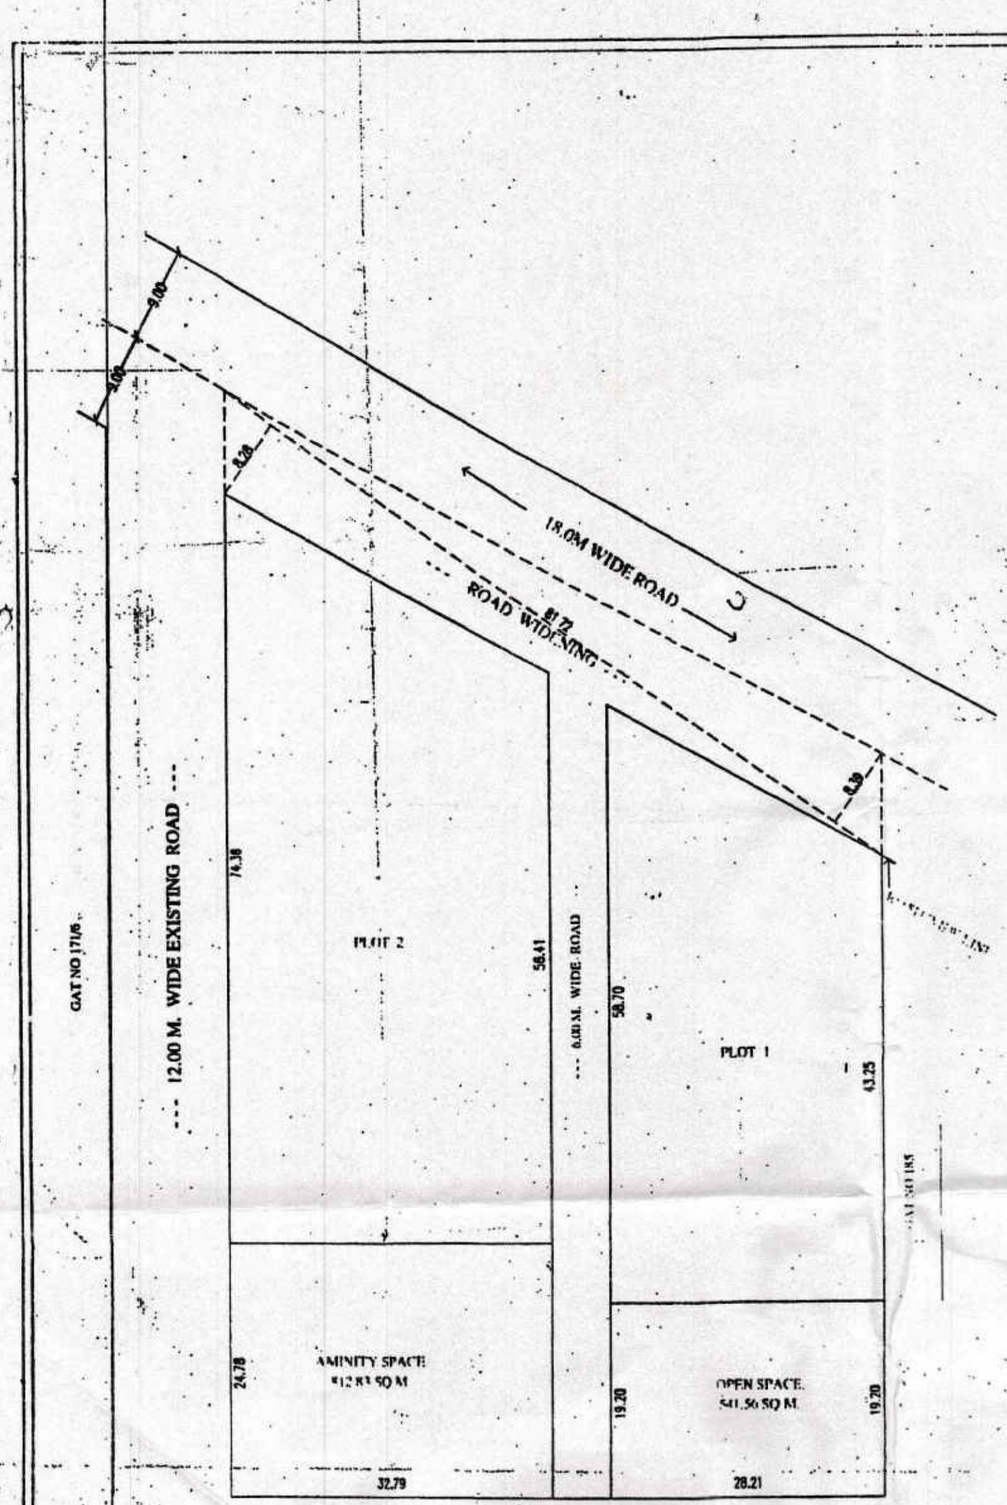

LAYOUT PLAN

SCALE : 1: 500

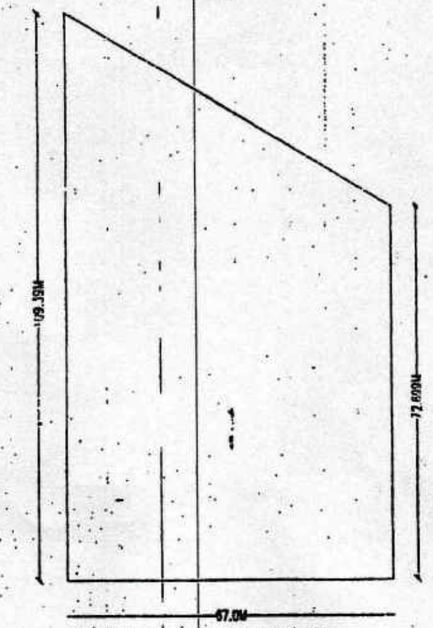

AREA KEY PLAN

SCALE - 1:1000

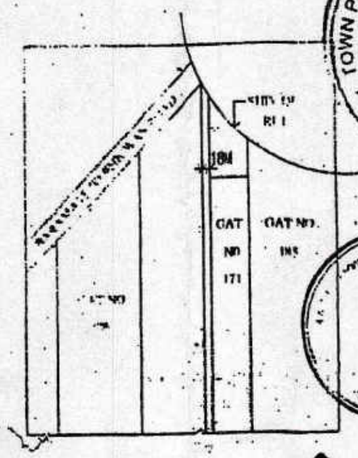

LOCATION PLAN

N.T.S.

AREA OF PLOT

(109.39 + 72.699)/2 X 67.00 = 6100.00 SQ.M.

AREA OF ROAD WIDENING

1) 1/2 81.72 X 08.39 = 342.82 SQ.M.

2) 1/2 81.72 X 08.28 = 338.32 SQ.M.

TOTAL AREA = 681.14 SQ.M.

AREA UNDER 6.0M WIDE ROAD = 477.26 SQ.M.

AREA OF OPEN SPACE

1) 28.21 X 19.20 = 541.86 SQ.M.

AREA OF AMINITY SPACE

1) 32.79 X 24.78 = 812.83 SQ.M.

AREA OF SUB PLOTS

PLOT 1

(58.70+43.25)/2 X 28.21 = 1438.00 SQ.M.

PLOT 2

(74.36+56.41)/2 X 32.79 = 2143.74 SQ.M.

AREA OF SUBPLOTS		
PLOT NO		AREA IN SQ.M.
1	=	1438.00 SQM.
2	=	2143.74 SQ.M.
TOTAL	=	3581.74 SQ.M.

મી.આ.-લી.ની રોકાણ ઓછ
મોકા માટે. શ્રી મહાદેવ મગાવી લીધો છે
Bilalmb

STAMP OF APPPROVALS PLAN

TOWN PLANNING & VALUATION DEPT. TOWN PLANNER BARAMATI Br. BARAMATI, BRANCH

Recommended for approval as
amended in.....
vide Town Planner Baramati's Letter
No. एनबीपी/रेखांकन/मौजे .....
दि/स.नं. 969/99
Dated 3.9.93 / 90

Town Planner,
Town Planning, Baramati
Br., Baramati

STAMP OF APPPROVALS PLAN

THE SUB DIVISIONAL OFFICER

APPROVED VIDE THIS OFFICE
ORDER NO.SBL/WS/NA/SR-747-2012
BARAMATI DATED 16-1-2013

Sub Divisional Officer,
Baramati Sub Div., Baramati

AREA STATEMENT	SQ.M.
AREA OF LAND	6100.00
AREA UNDER ROAD WIDENING	681.14
NET AREA OF PLOT	5418.86
AREA UNDER ROAD INTERNAL ROAD	477.26
AREA UNDER SUB PLOTS	3581.74
REQUIRERD OPEN SPACE	541.86
PROPOSED OPEN SPACE	541.86
REQUIRERD AMINITY AREA	812.83
PROPOSED AMINTY AREA	812.83

LEGEND

a) LAND BOUNDRY SHOWN IN BLACK
b) ROAD WIDENING SHOWN IN
c) OPEN SPACE SHOWN IN GREEN
d) AMINITY SPACE SHOWN IN

PROJECT

REVISED LAYOUT PLAN IN GAT NO -171/7 (PART).AT-JALOCHI.
TAL- BARAMATI.DIST- PUNE
FOR MR. BANDA SHANKAR DHALE & OTHERS

OWNER IGN	ARCHITECT & SIGN

ARCHITECT :
VILAS TARWADI
(ARCHITECTS & INTERIOR DESIGNERS)
SIDDHGIRI 1ST FLOOR, S.NO.390 SHANKAR SHET ROAD
NEAR MEERA SOCIETY, KALTEKADI
PUNE: 411 037. TEL.: [illegible]
EMAIL : [illegible] CA/07/14377

DATE 21/05/2012	JOB NO :
SCALE :	DRN BY AMRUT

COLP17/0/DWG/BHOSALE BARAMATI/PLOCK/DHALE GAT NO. 171/7/SOCH