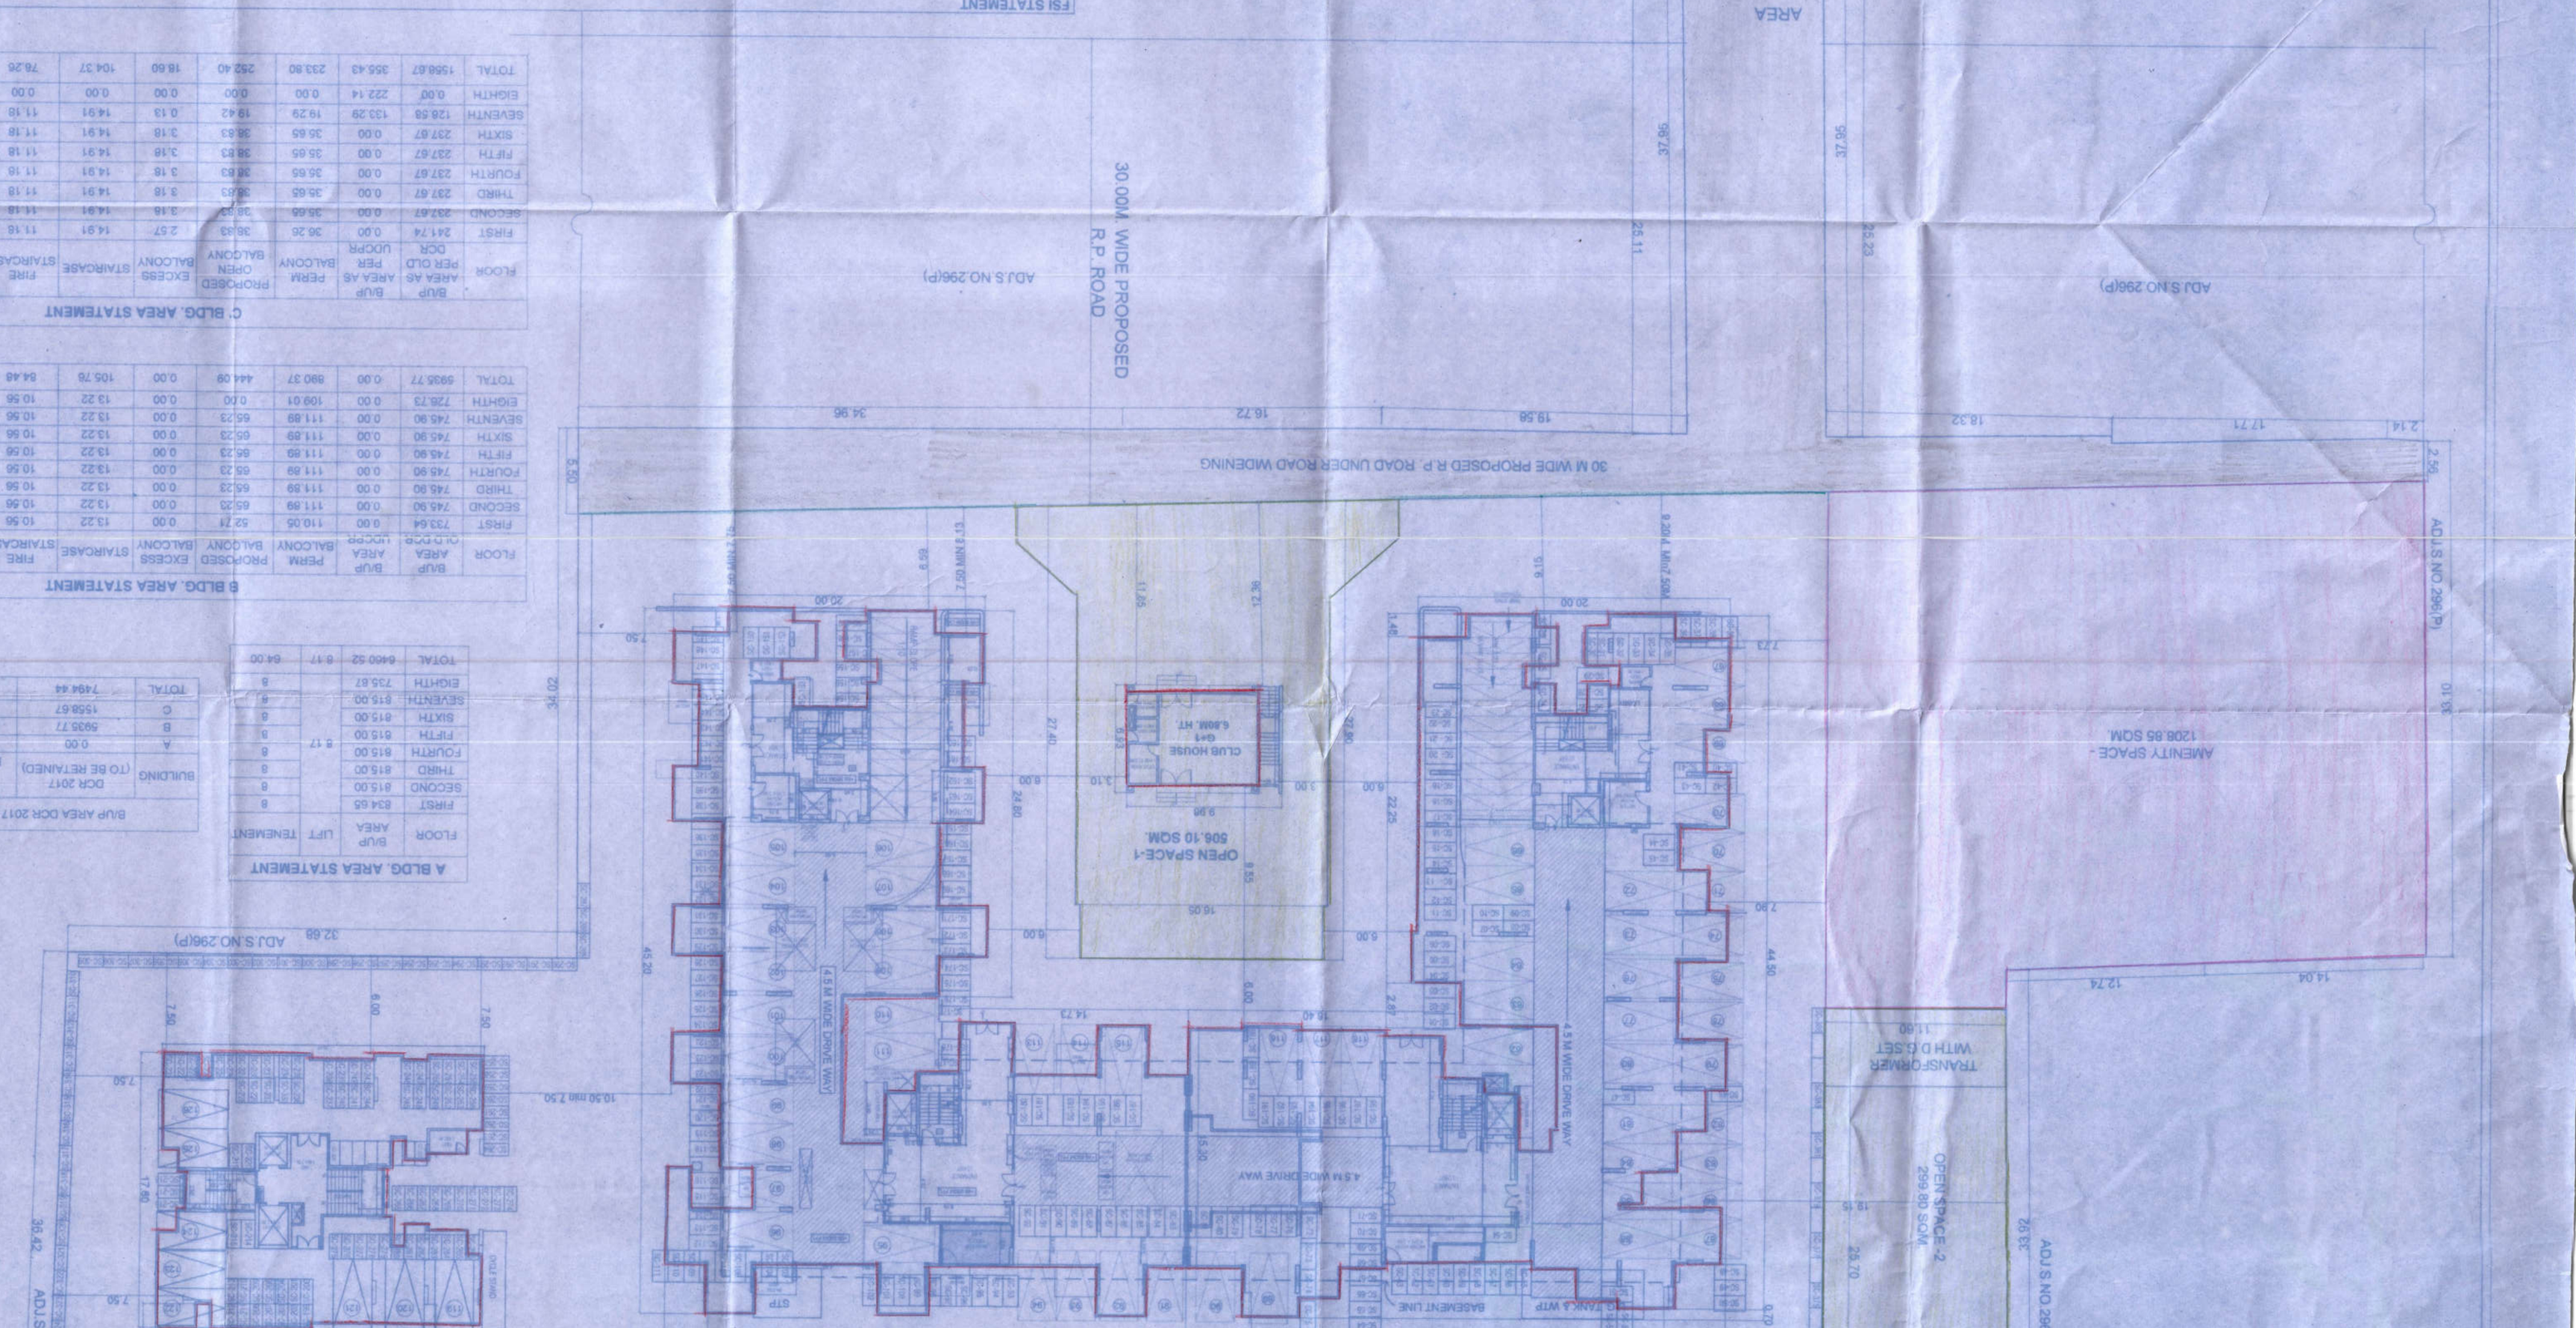

FSI STATEMENT

| BUILDING NAME | FLOOR AREA | | |