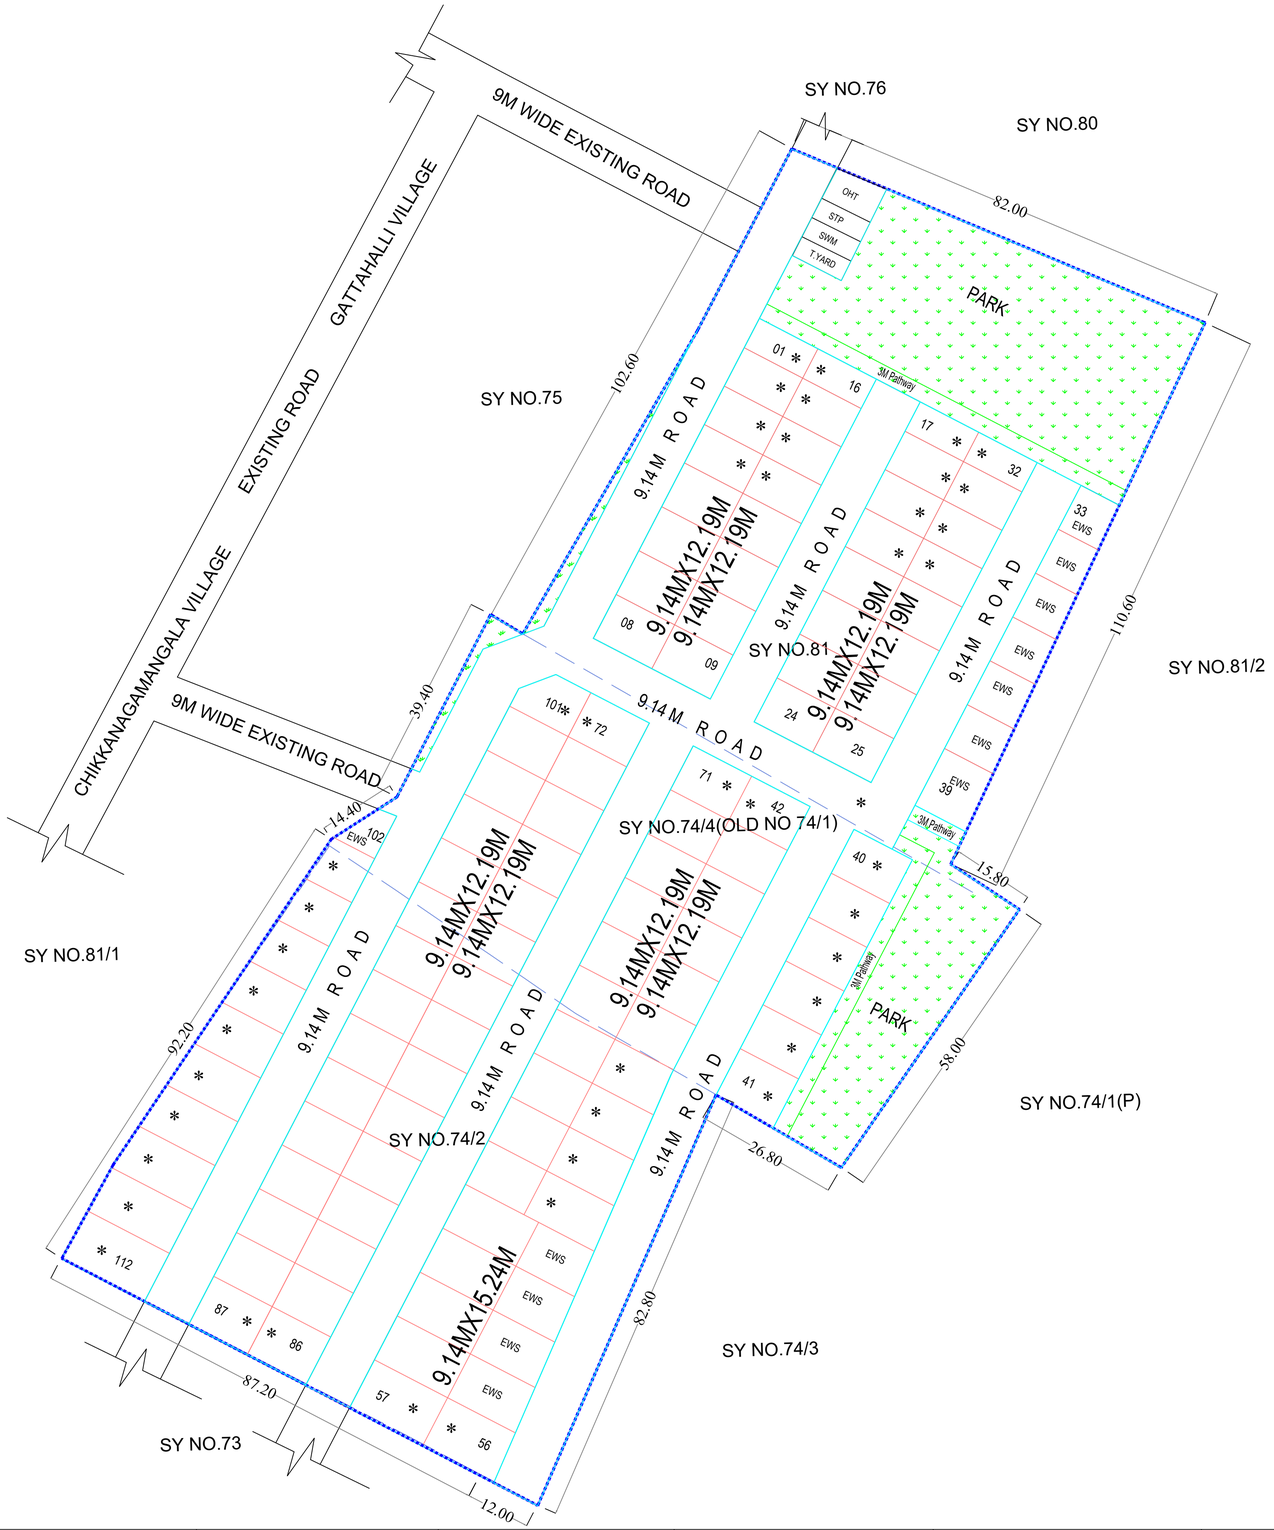

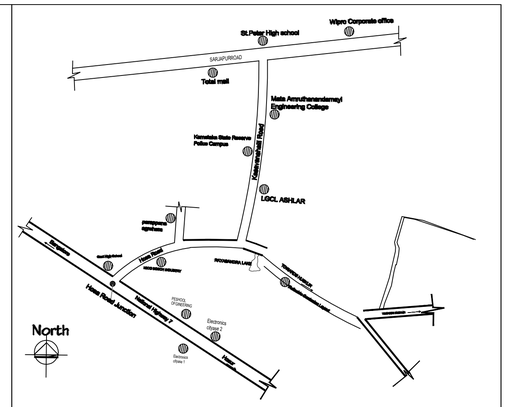

KEY PLAN

NET SITE AREA - 23,269.10 SQM (5A-30 G)

LANDUSE ANALYSES

LANDUSE	AREA IN SMT	PERCENTAGE
RESIDENTIAL	12,773.82	54.90%
PARK OPENSPACE	3,660.26	15.73%
PUBLIC UTILITY (STP,SWD, T.Yard)	186.48	0.80%
ROADS	6,648.54	28.57%
TOTAL	23,269.10	100.00%

SITE ANALYSES

SITE DIMENSION	NOs.
9.14 x 12.19	52
9.14 x 15.24	04
EWS	12
ODD SITES *	44
TOTAL	112

Proposed Residential Layout plan in Sy.No. 74/4(Old sy.no 74/1), 74/2 AND 81/1 of chikkanagamangala village,Sarjapura Hobli, Anekal Taluk,Bangalore.

N

Scale-800

ARCHITECT SIGNATURE

OWNER'S / GPA HOLDERS SIGNATURE :-

TOWN PLANNER	ASST EXECUTIVE ENGINEER	DEPUTY DIRECTOR	JOINT DIRECTOR(E)	ADDITIONAL DIRECTOR	TOWN PLANNER MEMBER	COMMISSIONER