Project Title :PROPOSED PLOTTED AT KHASRA NO- 349 M & 353M, VILLAGE BHOVAPUR ,GHAZIABAD



Project Title	PROPOSED PLOTTED AT KHASRA NO- 349 M & 353M, VILLAGE BHOVAPUR ,GHAZIABAD
Name of the Owner	M/s. EARTHWINDS DEVELOPERS PVT. LTD.

Project Title :PROPOSED PLOTTED AT KHASRA NO- 349 M & 353M, VILLAGE BHOVAPUR ,GHAZIABAD

File No	GDA/LD/21-22/0766	Sheet	2
Submission Date	2022-06-25	Scale	1:100

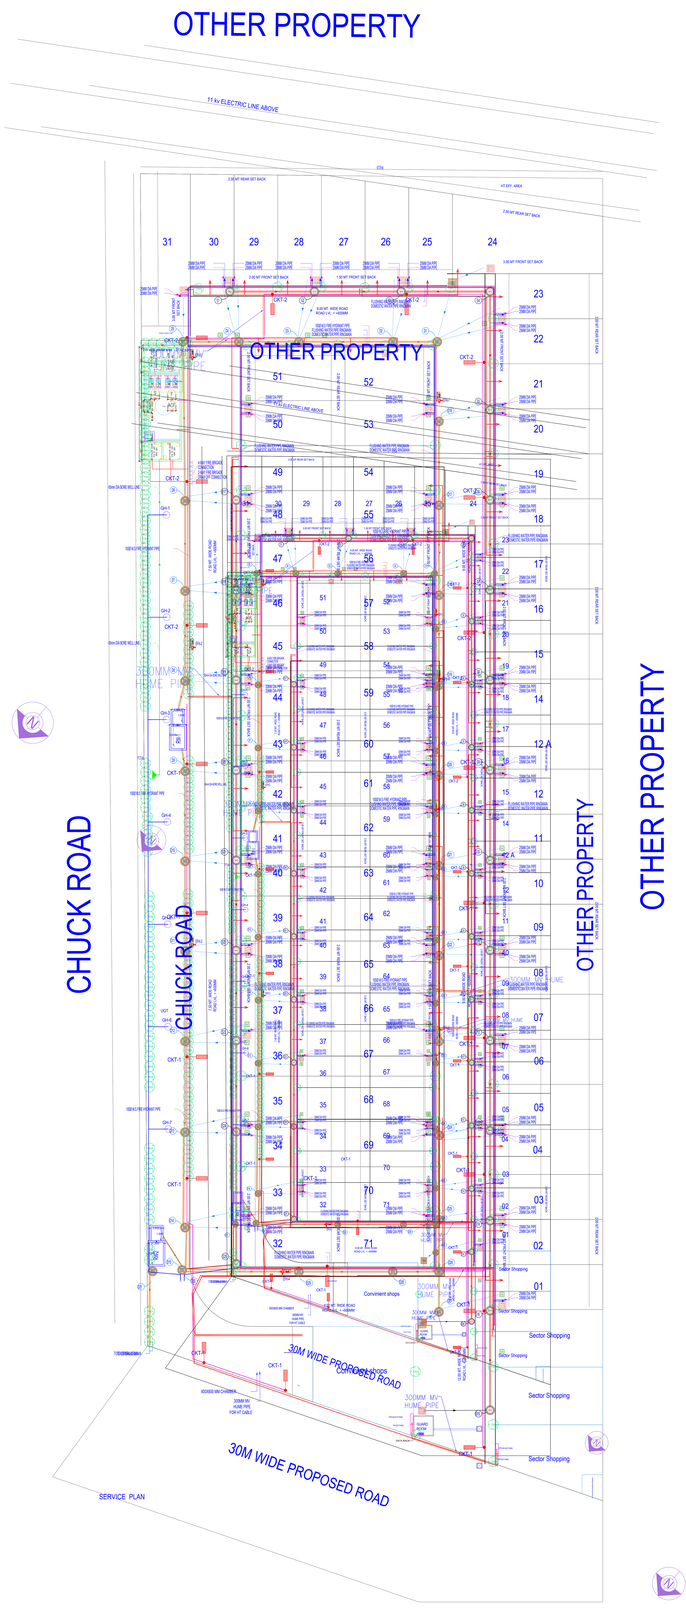

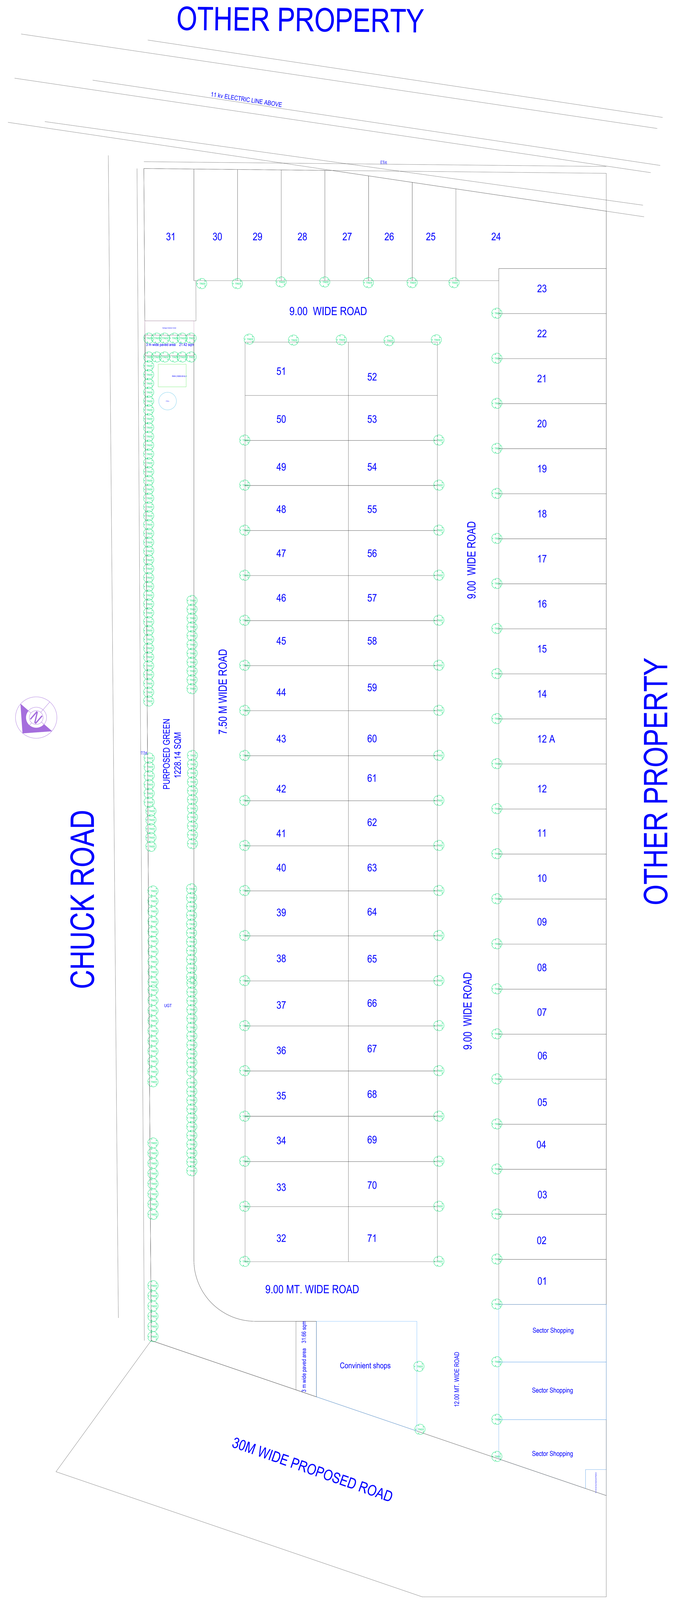

LANDSCAPE PLAN

SERVICE PLAN

OWNER'S NAME AND SIGNATURE
M/s. EARTHWHILE DEVELOPERS PVT. LTD. sanitarium@gmail.com,9871219484
ARCHITECTS NAME AND SIGNATURE / STRUCTURE ENGINEER
GAURAV SINGLA ARCHITECT Gaurav Singla Reg No. CA/2010/50000 Gaurav Singla Reg No. CA/2010/50000
Ghaziabad Development Authority
Building Plan Application Number GDA/LD/21-22/0766
Sanctioned On 15 June 2022
Valid Till 06 Sep 2027
Approved By Chandra Prakash Tripathi (Chief Architect and Town Planner)
Examined By Dhananjay Singh (Junior engineer) Rajeev Ranjan Shah (Town Planner/ Executive engineer) Chandra Prakash Tripathi (Chief Architect and Town Planner) Brijesh kumar (Secretary) Chandra Prakash Tripathi (Chief Architect and Town Planner) Brijesh kumar (Secretary)

Note: - 1) This drawing is prepared as per the current prevailing Building Bye Laws.
2) If Map sanctioned is used for purpose anything other than stated in application will lead to rejection of Map.

Total Plot Area -	12278.73	Total FAR Area -	0.00
Total Coverage Area -	0.00	Total BUA Area -	0.00

DSC_TUE_06mm2_6AC_[1852.00_x_2378.00_MM]

The correctness and accuracy of Prepared Information and drawing is a responsibility of PCPDWorld. Accuracy of Scrutiny Report is subject to accuracy of end-user provided data. 3rd party software/hardware/errors etc. SAPHIX Engineers Ltd. is not liable for any damages which may arise from use or inability to use the Application. Tools printed in Yellow and Blue color are user input, which are not verified and not generated by scrutiny software.