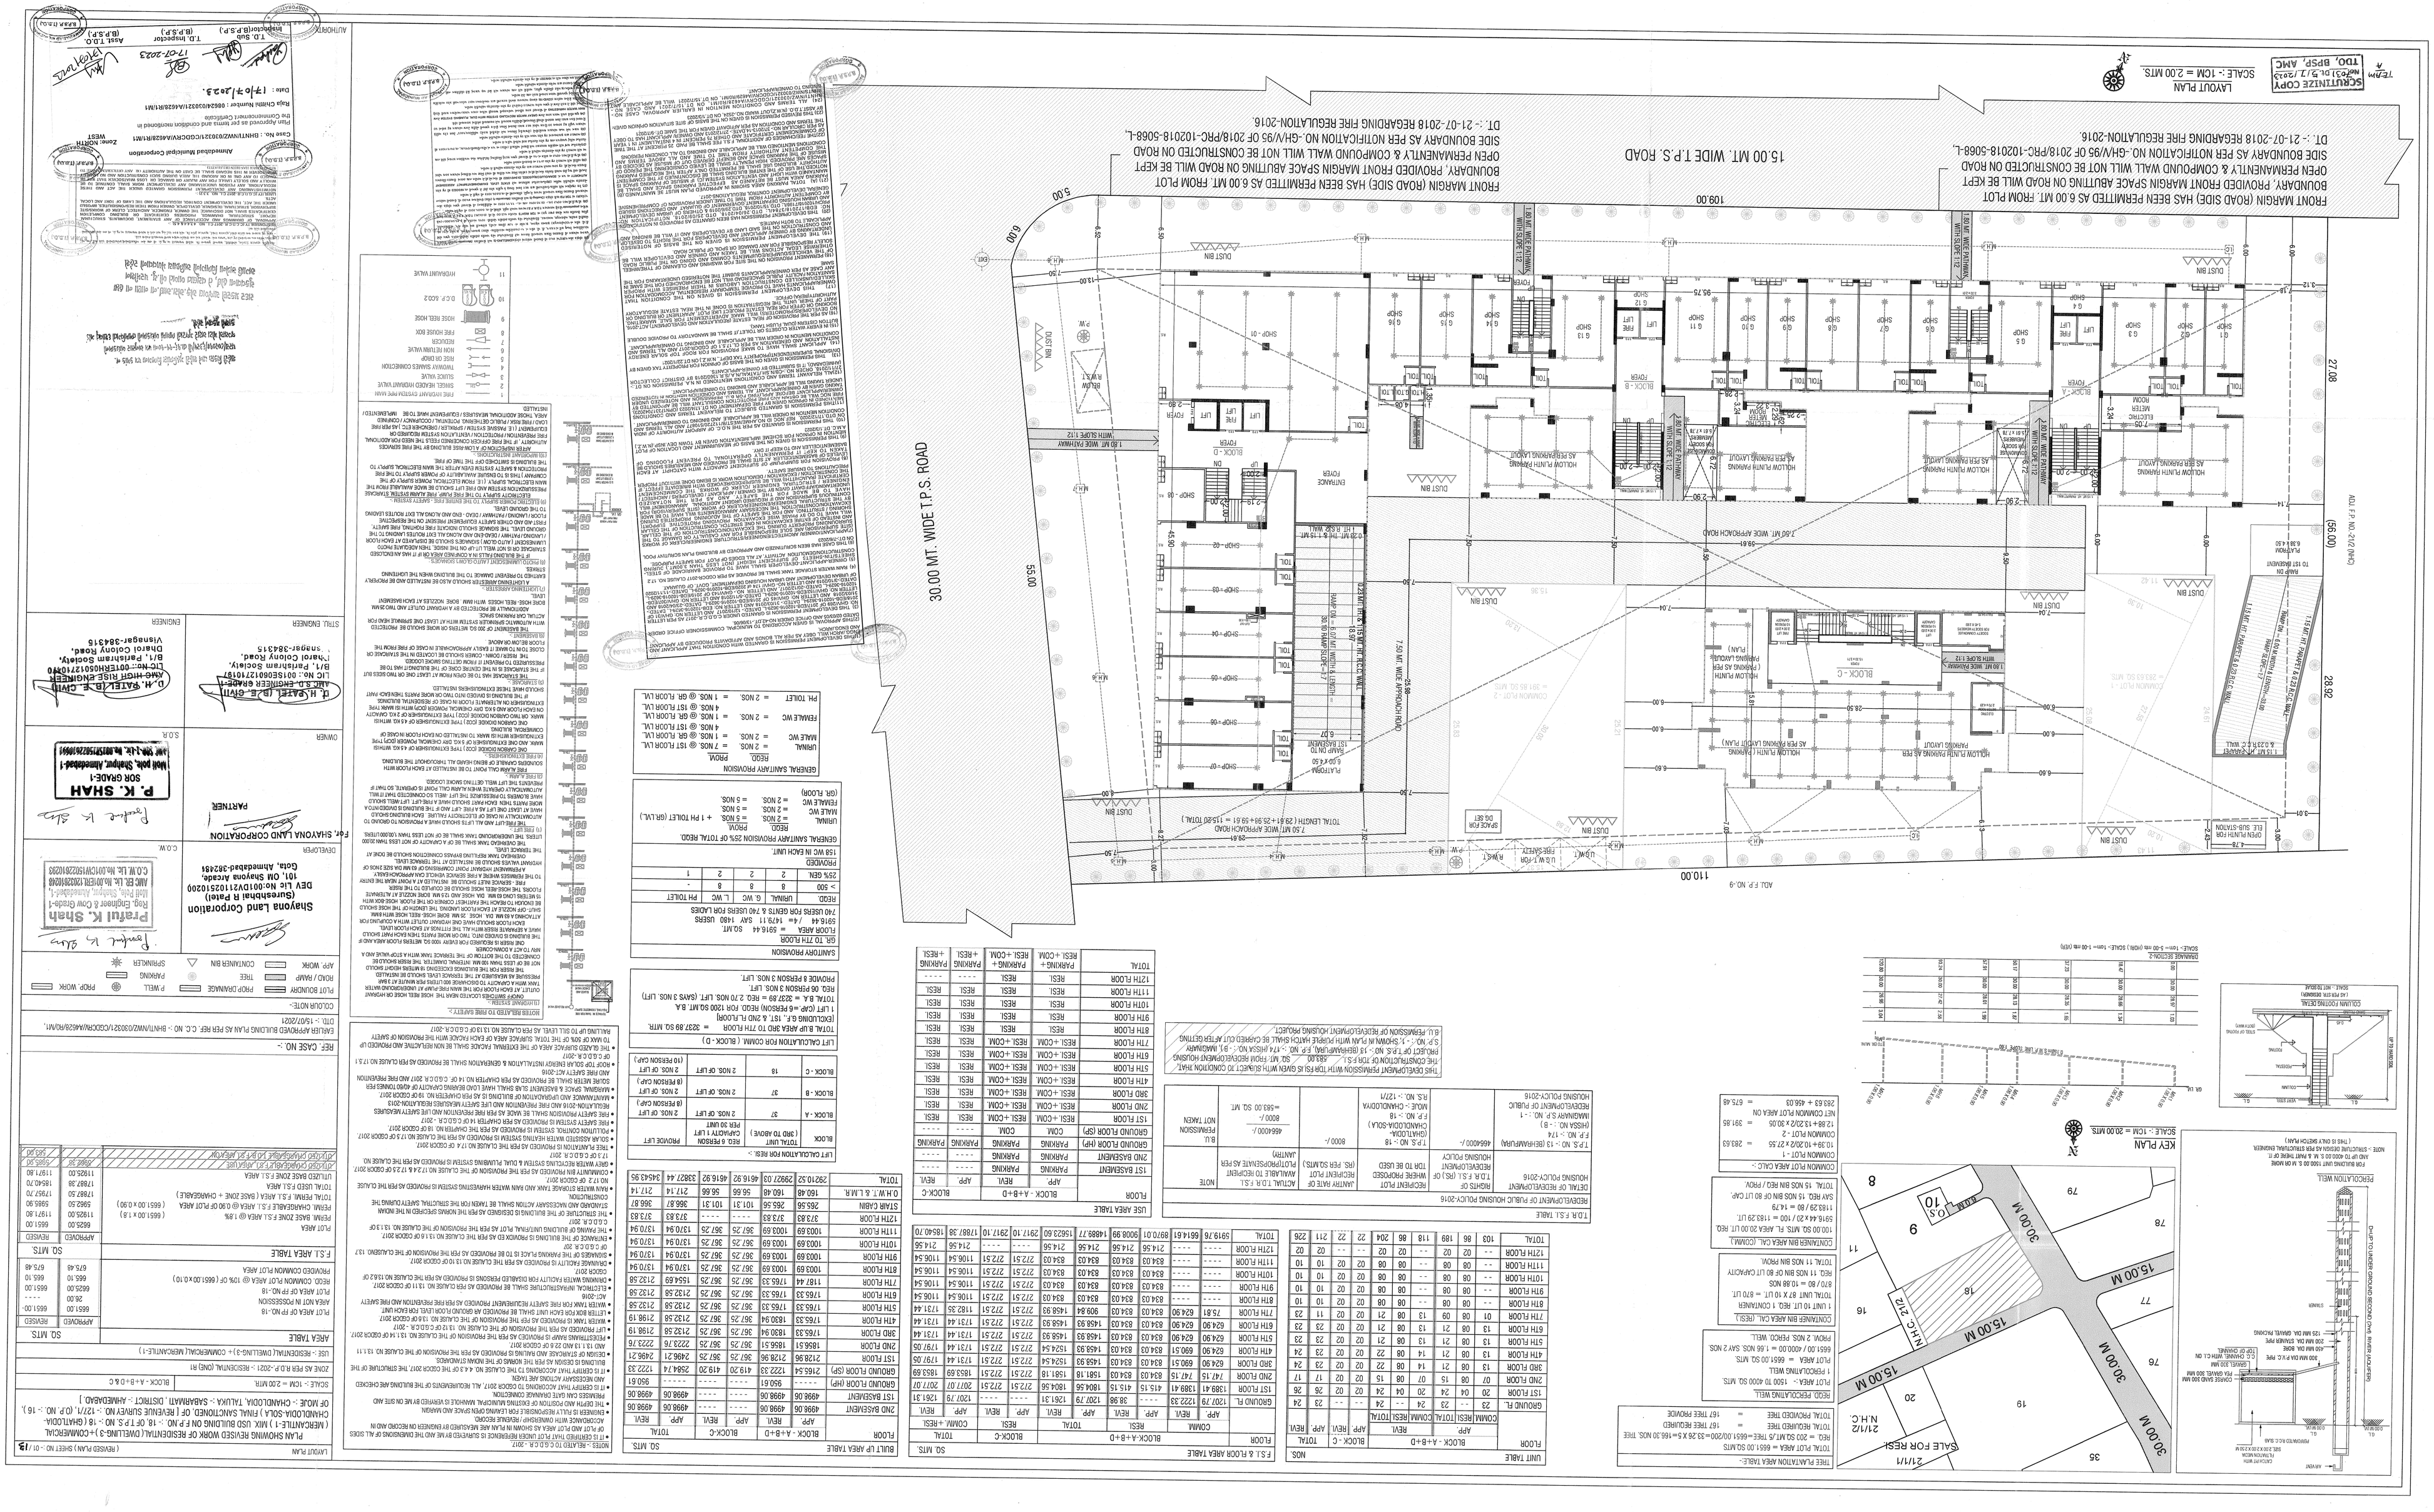
LAYOUT PLAN
SCALE :- 10M = 2.00 MTS.
SCRUTINIZE COPY
30.00 MT. WIDE T.P.S. ROAD
15.00 MT. WIDE T.P.S. ROAD
FRONT MARGIN (ROAD SIDE) HAS BEEN PERMITTED AS 6.00 MT. FROM PLOT BOUNDARY, PROVIDED FRONT MARGIN SPACE ABUTTING ON ROAD WILL BE KEPT OPEN PERMANENTLY & COMPOUND WALL WILL NOT BE CONSTRUCTED ON ROAD SIDE BOUNDARY AS PER NOTIFICATION NO. -GHV/95 OF 2018/PRC-102018-5068-L. DT. :- 21-07-2018 REGARDING FIRE REGULATION-2016.
BLOCK - A
BLOCK - B
BLOCK - C
ELECTRIC METER ROOM
HOLLOW PLINTH PARKING AS PER PARKING LAYOUT
DUST BIN
ENTRANCE FOYER
FLYPOWER
RAMP ON 1ST BASEMENT
AD.L.F. AD. 2.0 (MAX)
(56.00)
110.00
109.00
27.08
28.82
5.00
6.00
30.00 MT. WIDE APPROACH ROAD
7.50 MT. WIDE APPROACH ROAD
TOTAL LENGTH (29.61+29.98+59.61 = 118.60 TOTAL)
SPACE FOR DG SET
FIRE-SAFETY WORKS
PLOT BOUNDARY
PARKING LAYOUT
SCALE :- 1mm = 5.00 mts (Hzl) SCALE :- 1mm = 2.00 mts (Vrt)
DRAINAGE SECTION-2
COLUMN FOOTING DETAIL
SCALE :- 1CM = 2.00 MTS.
KEY PLAN
PEDESTALLATION WELL
DRAINAGE SECTION-1
SCALE :- 1CM = 2.00 MTS.
TREE PLANTATION AREA TABLE:-
LAYOUT PLAN
(REVISED PLAN) SHEET NO :- 01/18
ZONE AS PER DP-2021 - RESIDENTIAL ZONE
SCALE :- 1CM = 2.00 MTS.
BLOCK - A + B + C
AREA TABLE
FLOOR | BLOCK - A+B+D COMMA | TOTAL | BLOCK-C | TOTAL | BLOCK - C | TOTAL | NOS.
GROUND FL | 23 | 26 | 24 | 24 | 24