Project Title :
PLAN SHOWING THE PROPOSED GROUP HOUSING PROJECT IN THE PREMISES BEARING DOOR NOS. 1-10-44 /ATO E IN SURVEY NO:24 SITUATED AT BEGUMPET VILLAGE, BALANAGAR MANDAL ,R.R DISTRICT., BELONGING TO SRI. B.JANARDHAN RAO AND OTHERS

Project Title:	
Plan SHOWING THE PROPOSED PLOT NO. : 1-10-44/1 Sy.No.24 SURVEY NO. : 24 VILLAGE : Hyderabad BEGUMPET M BELONGING TO : Mr.Rlla Nlrlu & Others	Residential B.Janardhan Rao
REP BY : Supervisor.C	MURALDHAR YADAV.D
LICENCE NO : CA/001/336	APPROVAL NO : VC/0000/000/2019
DATE : 31.08.2019	SHEET NO : 01-A

UNIT/Plot Details	
AREA STATEMENT PROJECT DETAILS	
Date : 31-08-2019	Plot Use : Residential
Project Type : Building Permission	Plot Sub Use : Group Housing
Nature of Development : New	Plotted/Apt/Villa/Plotted Bldgs/Apt/Structure : NA
Sub-Location : New Areas / Approved Layout Areas	Land Use Zone : Residential
Village Name : BEGUMPET M	Land Sub Use Zone : NA
Mandal : BALANAGAR	Abutting Road Width : 24.00
	Plot No. : 1-10-44/1 Sy.No.24
	Survey No. : 24
	North side details : Existing building -
	South side details : Vacant Land -
	East side details : ROAD WIDTH - 24
	West side details : Vacant Land -

AREA DETAILS		SQ.MT.
AREA OF PLOT (Minimum)	(A)	3663.74
Deduction for Net Plot Area		
Road Widening Area / Road Widening Area		732.75
Note Widening Area		160.12
Total		892.87
NET AREA OF PLOT	(A-Deductions)	2770.87
Road Affected Area		732.75
Total		732.75
BALANCE AREA OF PLOT	(A-Deductions)	3130.24
Accessory/Lse Area		9.00
Vacant Plot Area		3130.32
COVERAGE		
Proposed Coverage Area (27.53 %)		1430.00
Net BUA		
Residential Net BUA		21372.17
Commercial Net BUA		701.47
BUILT UP AREA		
		22073.64
MORTGAGE AREA		2209.00
EXTRA INSTALLMENT MORTGAGE AREA		0.00
Proposed Number of Parkings		127

Name of Plot :

The permission accorded does not confer any ownership rights, of a new stage if it is found that the documents are false and mislead the Government. Any violation of the terms & conditions of permission or of provisions as per prevailing rules and bye- laws, building regulations and any other Municipal Laws, shall be treated as Unauthorised Plan shall be followed strictly while making the construction

Developed Plan copy as attached to the GHMC shall be displayed at the site in a prominent place for public view.

Commencement Certificate shall be submitted by the applicant before commencing the construction of the building.

Occupancy certificate shall be obtained after completion of the building & obtain occupancy certificate to GHMC.

Provision of Rainwater harvesting structure and its maintenance in building. Public Entrance such as Water Supply, Electricity Connections will be provided only after obtaining Occupancy certificate.

Prior Approval should be obtained separately for any modification or alteration in plan.

Free Plantation shall be done along the periphery and also 1 Tree per 100 sq.yds of open space.

Form 6 shall be filled and shall be maintained as grievance of owners/ Complaint Redressal Mechanism at site.

Rain Water Harvesting Structure (percolation pit) shall be constructed

Space for Transformer shall be provided in the site keeping the safety distance as per norms.

Drainage Water shall be made within the premises.

Adequate precautions shall be taken to prevent accidents and avoid nuisance to neighbours and public and to ensure safety of workers and public at all times. Adequate safety measures shall be taken as per prevailing rules and bye-laws. Proper barricading shall be made to avoid accidents.

Permission is accorded for the use of the premises for the purpose specified in the site plan. Permission is not accorded for any other use of the premises.

Permission is not accorded 10% additional provision for shall be may be required for the purpose of Electrical Transformer.

All Public and Semi Public buildings (above 300Sq.Mts) shall be provided with Solar Water Heating System to meet 50% of the hot water requirements of MEP of HMR.

Occupancy Certificate shall not be allowed for regularization only after an Occupancy Certificate is obtained.

Building shall be constructed to shall regular line and prescribed built up line as per sanctioned plan.

Provision of Fire Safety measures as per the prevailing Fire Safety bye-laws only to be and filled up as per sanctioned plan.

The Services like Sanitation, Plumbing, Fire fighting requirements, etc. shall be provided as per the prevailing bye-laws of concerned authorities of Municipal Corporation.

Structural Safety of the building is the responsibility of the owner/ Architect / Structural Engineer is required and to be intimated to the Municipal Corporation.

Construction shall be commenced after the submission of the Insurance Policy for the Structural Safety of the building for a period of 10 years as per the undertaking basedon in terms of G.O. Ms. No. 347 Dtd. 28 - 08 - 2012 Municipal Administration & Urban Development (Ma) Dept. for the owners who is in accordance with sanctioned Plan under the provisions of the Telangana State Building Permission Approval and Self Certifying which the violations are liable to be rectified or revoked. Legal action will be taken against the owner/ Architect/ Structural Engineer/ Legal Heir and the property assessment is to be carried out in accordance with the provisions of the GHMC Act 2012 and Rules thereon. Owner, Builder, Architect, Structural Engineer and the Engineer who supervised the construction are responsible for any violations during the building construction and should strictly adhere to all the conditions of the Building Permit. Failure to comply with the above assessment of any part of built up area of the building, by way of Compounding or Demolition of the excess built up area shall be carried out at their risk and cost. Occupancy certificate shall be obtained before occupancy of the building and not submitting the following is Building Complete Certificate and Occupancy Certificate shall be treated as Violation of the G.O.Ms.168 and action will be taken as per the provisions of Telangana Building (Permission, Approval and Self Certification) Act 2020. Building is structurally safe and the construction is in accordance with the approved plan. Building is ready in all respects to be occupied and is having inspection report from the Fire Department. Structural Engineer and Architect certificate for the structural safety of the building is having no objection of these plans.

Provision of Fire Safety Measures and Fire Safety Requirements shall be the respon- sibility of the Owner, Builder/ Developer, Architect and Structural Engineer. Provision of Fire Safety measures are to be made as per the prevailing National Building Code of India, 2005 Act.

Ramp :
a) Ramp to provide easy access.
b) Ramp shall be provided with a minimum width of 3 Meter, and length/ radius as per the site.
c) Ramp shall have a resistant surface and shall be free of sudden rise or fall of surface.
d) Ramp shall be provided with an adequate slope.
e) Ramp shall be provided with railing on the Corridor / Common passage and with water stop.

Lift :
a) Two numbers water type fire extinguisher.
b) Lift shall be of the size and capacity as prescribed by the Contractor.Fire extinguisher as per the rule & NOC of Fire department.c) Fire lift and Emergency lift shall be provided as per 13.1 - 2004 of Standards and Fire lift shall be provided as per 13.1 - 2004 of Standards.

Fire :
a) Manually operated alarm system in the entire buildings.
b) Fire hydrant system with adequate water storage
c) Fire Hydrant in 30.00 Sq. meters.

Electrical :
a) Adequate Separate capacity transformer is to be provided if the basement area exceeds 200 Sq.mts.
b) Fire Alarm system with emergency evacuation exist
c) Lightning Arrester shall be provided.
d) Transformers shall be provided with 4 hours rating fire resistant enclosure.

Lift :

Provision of Fire Safety measures are to be made as per the prevailing Fire Safety bye-laws only to be and filled up as per sanctioned plan.

The Applicant/ owner has right to cancel the permission if any fault the permission is obtained by deceitful misrepresentation.Off by mistake of law.

The Applicant/ owner shall be responsible for the RERA website after the launch in July 2019

Nomenclature of Building Blocks as mentioned in the plan

Block A - Residential Block
Block B - Residential Block
Block C - Residential Block
SCHEDULE OF JOINERY:

BUILDING NAME	NAME	LENGTH	HEIGHT	NOS
A (DR.JANARDHAN RAO AND OTHERS)	D5	0.75	2.10	417
A (DR.JANARDHAN RAO AND OTHERS)	D4	0.90	2.10	408
A (DR.JANARDHAN RAO AND OTHERS)	OPEN	0.90	2.10	84
A (DR.JANARDHAN RAO AND OTHERS)	OPEN	1.00	2.10	24
A (DR.JANARDHAN RAO AND OTHERS)	D3	1.00	2.10	136
A (DR.JANARDHAN RAO AND OTHERS)	MD	1.15	2.10	120
A (DR.JANARDHAN RAO AND OTHERS)	ARCH	1.10	2.10	54
A (DR.JANARDHAN RAO AND OTHERS)	D2	1.20	2.10	53
A (DR.JANARDHAN RAO AND OTHERS)	OPEN	1.25	2.10	02
A (DR.JANARDHAN RAO AND OTHERS)	ARCH	1.35	2.10	13
A (DR.JANARDHAN RAO AND OTHERS)	SDK	2.10	2.10	02

SCHEDULE OF JOINERY:

BUILDING NAME	NAME	LENGTH	HEIGHT	NOS
A (DR.JANARDHAN RAO AND OTHERS)	W8	0.45	1.50	11
A (DR.JANARDHAN RAO AND OTHERS)	W7	0.45	1.50	14
A (DR.JANARDHAN RAO AND OTHERS)	W6	0.45	1.50	01
A (DR.JANARDHAN RAO AND OTHERS)	W7	0.45	1.50	01
A (DR.JANARDHAN RAO AND OTHERS)	W6	0.45	1.10	01
A (DR.JANARDHAN RAO AND OTHERS)	V5	0.60	0.90	274
A (DR.JANARDHAN RAO AND OTHERS)	V5	0.60	1.00	34
A (DR.JANARDHAN RAO AND OTHERS)	W6	0.60	1.20	148
A (DR.JANARDHAN RAO AND OTHERS)	W6	0.60	1.50	02
A (DR.JANARDHAN RAO AND OTHERS)	W5	0.75	1.20	13
A (DR.JANARDHAN RAO AND OTHERS)	W5	0.75	1.50	26
A (DR.JANARDHAN RAO AND OTHERS)	V4	0.90	0.60	15
A (DR.JANARDHAN RAO AND OTHERS)	W4	0.90	1.20	26
A (DR.JANARDHAN RAO AND OTHERS)	W4	0.90	1.25	26
A (DR.JANARDHAN RAO AND OTHERS)	W3	1.20	1.20	28
A (DR.JANARDHAN RAO AND OTHERS)	W3	1.20	1.50	13
A (DR.JANARDHAN RAO AND OTHERS)	W2	1.20	1.50	11
A (DR.JANARDHAN RAO AND OTHERS)	W3	1.20	1.60	01
A (DR.JANARDHAN RAO AND OTHERS)	KW1	1.21	1.20	13
A (DR.JANARDHAN RAO AND OTHERS)	FW4	1.50	1.20	14
A (DR.JANARDHAN RAO AND OTHERS)	FW4	1.50	1.50	40
A (DR.JANARDHAN RAO AND OTHERS)	W2	1.50	1.20	86
A (DR.JANARDHAN RAO AND OTHERS)	W2	1.50	1.50	87
A (DR.JANARDHAN RAO AND OTHERS)	SW7	1.50	1.50	34
A (DR.JANARDHAN RAO AND OTHERS)	W1	1.80	1.50	01
A (DR.JANARDHAN RAO AND OTHERS)	W1	1.80	1.20	84
A (DR.JANARDHAN RAO AND OTHERS)	SW1	1.80	1.20	24
A (DR.JANARDHAN RAO AND OTHERS)	SW1	1.80	1.50	36
A (DR.JANARDHAN RAO AND OTHERS)	W1	1.80	1.60	36
A (DR.JANARDHAN RAO AND OTHERS)	W	2.10	1.20	13
A (DR.JANARDHAN RAO AND OTHERS)	W	2.10	1.50	23
A (DR.JANARDHAN RAO AND OTHERS)	SW6	2.10	1.50	01
A (DR.JANARDHAN RAO AND OTHERS)	SW	2.10	1.50	02
A (DR.JANARDHAN RAO AND OTHERS)	SW6	2.10	1.60	11
A (DR.JANARDHAN RAO AND OTHERS)	W	2.10	1.60	01
A (DR.JANARDHAN RAO AND OTHERS)	SW5	2.10	1.70	03
A (DR.JANARDHAN RAO AND OTHERS)	SW5	2.10	2.00	13

Balcony Calculations Table

FLOOR	SIZE	AREA	TOTAL AREA
TYPICAL - 3,4,5,6,7,8,9,10,11,12&13 FLOOR PLAN	2.25 X 5.04 X 1 X 1	209.88	2262.01
	2.00 X 8.24 X 2 X 1	263.68	
	1.90 X 1.92 X 1 X 1	36.57	
	2.00 X 3.20 X 4 X 1	256.00	
	2.00 X 2.00 X 4 X 1	160.00	
	2.00 X 3.00 X 4 X 1	143.55	
	2.00 X 4.00 X 1 X 1	159.35	
	1.50 X 11.77 X 1 X 1	194.28	
	2.00 X 11.07 X 1 X 1	354.24	
	1.50 X 7.70 X 1 X 1	127.62	
FOURTEENTH FLOOR PLAN	1.50 X 10.00 X 1 X 1	20.00	112.16
	2.00 X 5.38 X 2 X 1	29.50	
	2.00 X 3.20 X 4 X 1	12.20	
	2.00 X 8.70 X 1 X 1	17.40	
	1.90 X 9.04 X 1 X 1	17.88	
	2.00 X 5.04 X 1 X 1	10.08	
FIRST FLOOR PLAN	1.57 X 3.00 X 2 X 1	9.42	19.92
	1.45 X 3.00 X 2 X 1	8.70	
	2.25 X 5.04 X 1 X 1	11.34	208.41
	2.00 X 8.24 X 2 X 1	32.96	
	1.50 X 3.92 X 1 X 1	5.87	
	1.50 X 11.77 X 1 X 1	17.66	
	2.00 X 5.53 X 1 X 1	11.06	
	2.00 X 4.00 X 1 X 1	8.00	
	2.00 X 6.30 X 4 X 1	51.60	
	2.00 X 3.00 X 4 X 1	24.40	
	1.92 X 7.70 X 1 X 1	11.82	
	2.00 X 11.07 X 1 X 1	22.14	
GROUND FLOOR PLAN	1.45 X 3.00 X 1 X 1	4.44	16.35
	1.57 X 3.00 X 3 X 1	11.91	
Total	-	-	2648.05

Required Parking

Building Name	Type	SubUse	Area (Sq.mt.)	Units		Required Parking Area (Sq.mt.)
				Required	Proposed	
A (DR.JANARDHAN RAO AND OTHERS)	Residential	Group Housing	>3	1	21372.17	6411.65
	Total :			-	-	6411.65

Parking Check

Vehicle Type	Required		Proposed		Proposed Area(Sq.mt.)
	No.	Area(Sq.mt.)	No.	Area(Sq.mt.)	
Total Car	-	6411.65	140	7370.00	7370.00
Visitor's Car Parking		641.17	76.01	850.00	
Total		7052.82		2420.00	7370.00

COLOR INDEX
PROPOSED WORK
AUCTION WORK
PROPOSED CONSTRUCTION
EXISTING WORK
COMPOUNDING AREA
EXISTING (To be retained)
EXISTING (To be demolished)

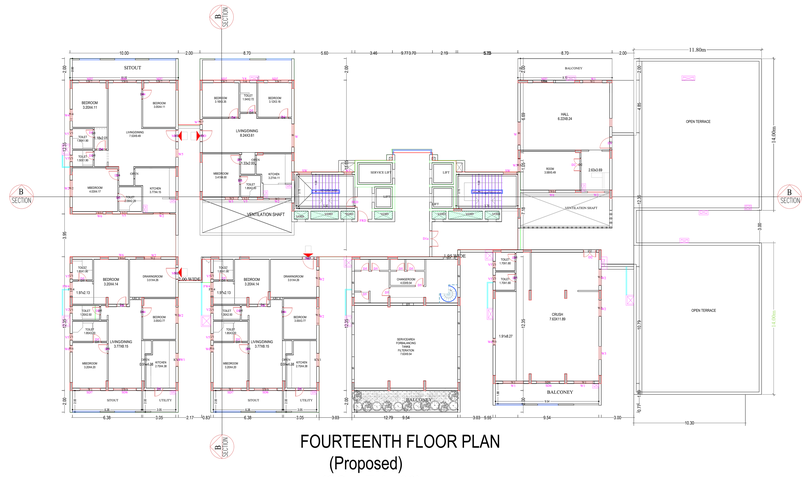

FOURTEENTH FLOOR PLAN
(Proposed)
(SCALE 1:100)

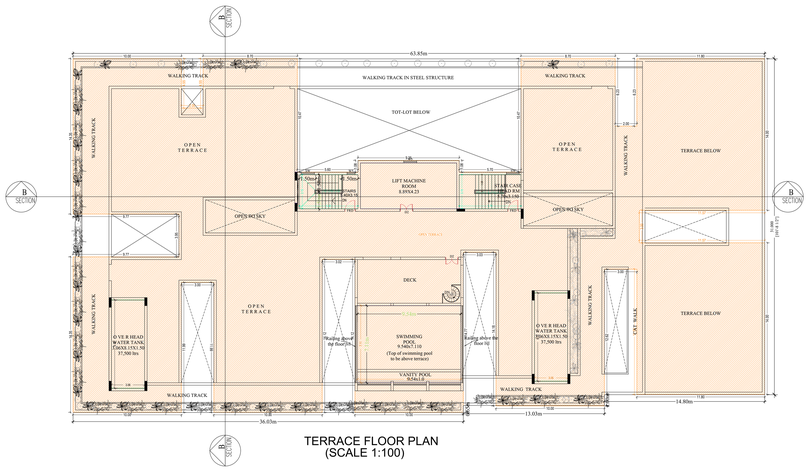

TERRACE FLOOR PLAN
(SCALE 1:100)

FIRST FLOOR PLAN
(Proposed)
(SCALE 1:100)

SECOND FLOOR PLAN
(Proposed)
(SCALE 1:100)

TYPICAL - 3,4,5,6,7,8,9,10,11,12&13 FLOOR PLAN
(Proposed)
(SCALE 1:100)

Building A (DR.JANARDHAN RAO AND OTHERS)

Floor Name	Total Built Up Area (Sq.mt.)	Deductions (Area in Sq.mt.)				Proposed Net Built up Area (Sq.mt.)			Add Area in Net Built up Area (Sq.mt.)		Total Net Built up Area (Sq.mt.)	Dwelling Units (No.)
		UGself	Void	Accessory Use	Parking	Resi.	Commercial	Stair	Lift	Lift		
Basement Second Floor	0.00	97.02	0.00	29.88	3003.79	0.00	0.00	35.81	17.76	158.19	158.19	00
Basement First Floor	0.00	97.02	0.00	79.68	2320

Project Title :
PLAN SHOWING THE PROPOSED GROUP HOUSING PROJECT IN THE PREMISES BEARING DOOR NOS. 1-10-44 /ATO E IN SURVEY NO:24 SITUATED AT BEGUMPET VILLAGE, BALANAGAR MANDAL ,R.R DISTRICT., BELONGING TO SRI. B.JANARDHAN RAO AND OTHERS
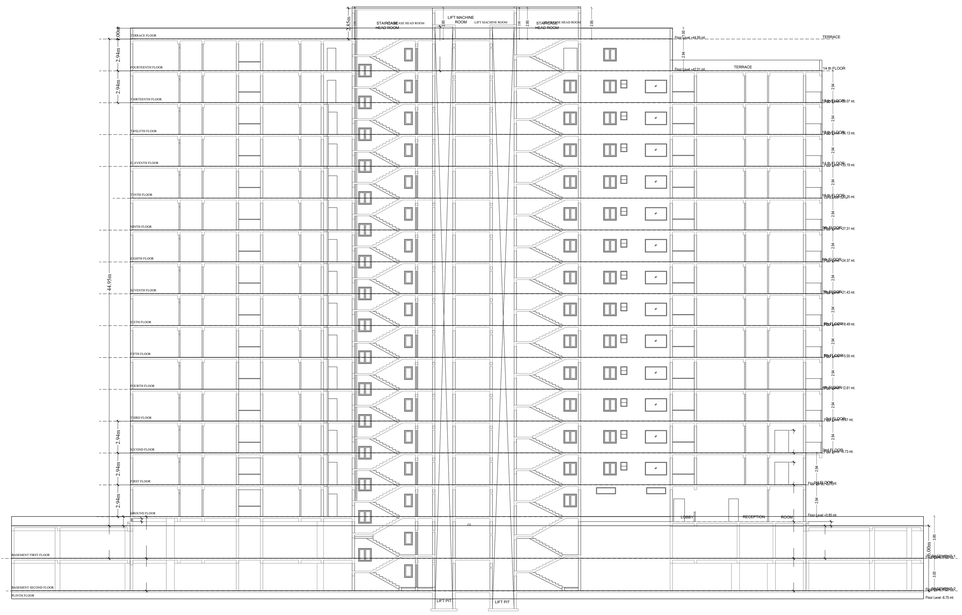
