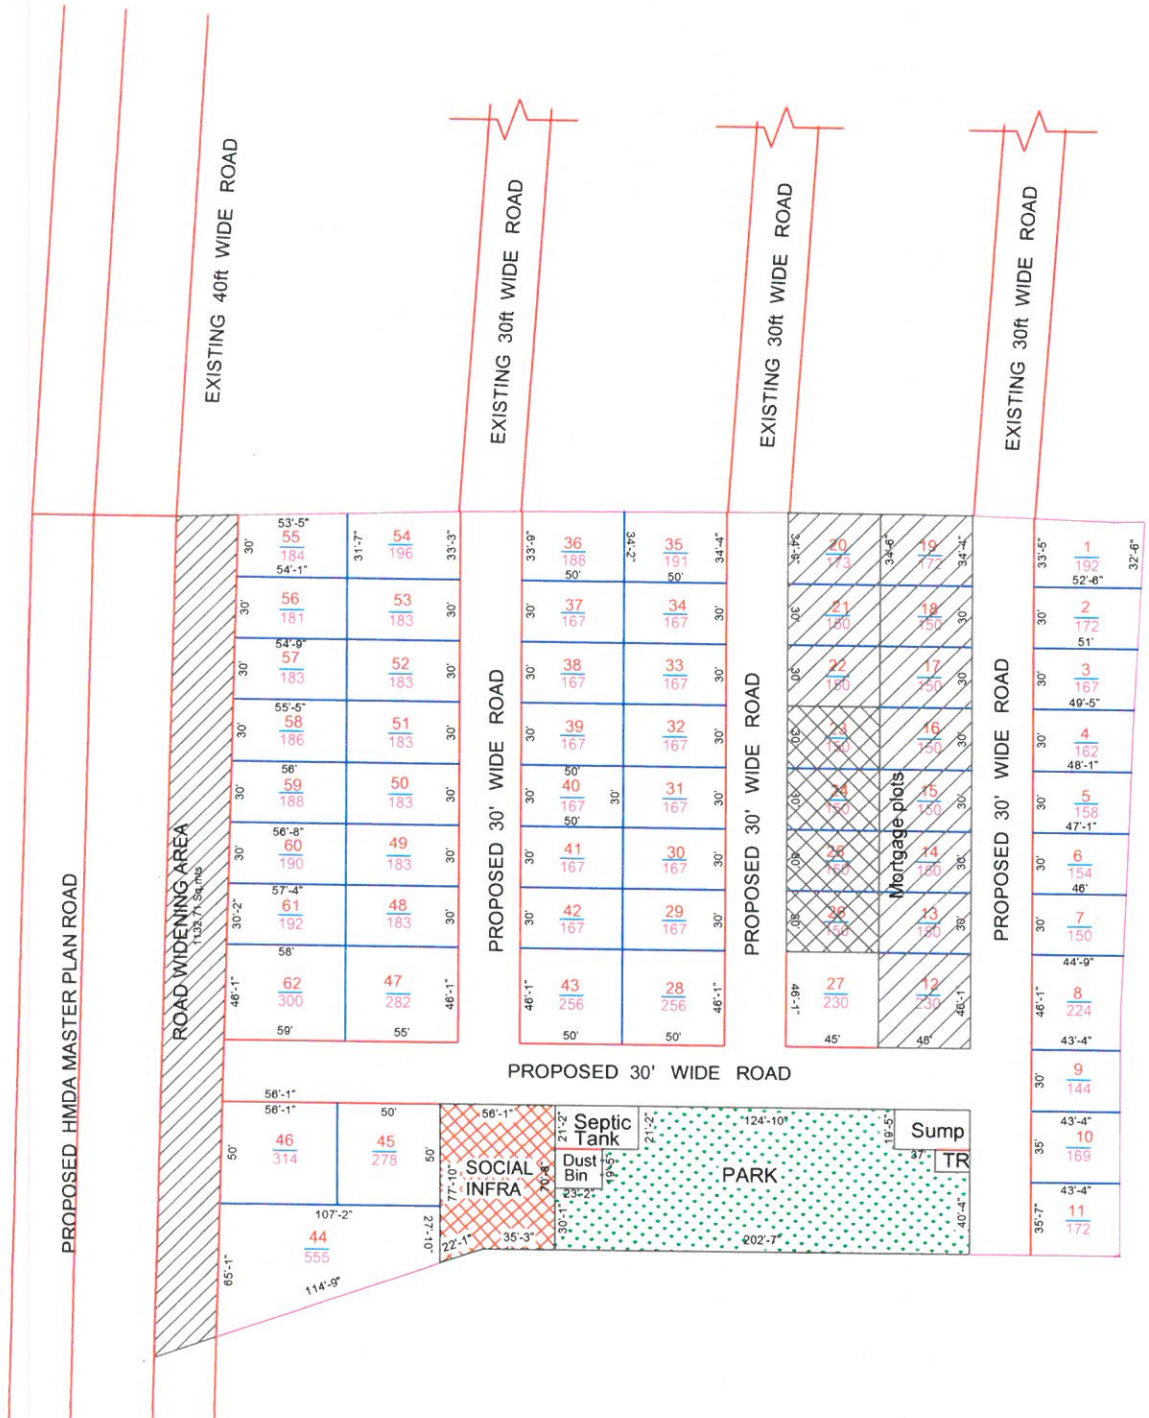

PLAN SHOWING THE DRAFT LAYOUT IN SY No's. 166P
SITUATED AT RAMESHWARAM BANDA (V),
PATANCHERU (M) SANGA REDDY DISTRICT,
TELANGANA STATE

BELONGING TO:
Sri S SREEDHAR REDDY AND OTHER

STATEMENT OF AREAS

PROPOSED LAY OUT BOUNDARY
EXISTING ROADS
PROPOSED ROADS

N

SCALE:1:600
SCALE:1":50'

SEPTIC TANK (S.P)
HARVESTING PITS 4X4X4
AVENUE PLANTATIONS(TREES)
SUMP
OVERHEAD WATER TANK (O.H.T)
TRANSFORMER (TR)
HARVESTING PITS:
MANHOLE :

TOTAL LAYOUT AREA : Ac.03 - 39.01 Gts./ 19240.55 Sq.yds / 16087.55 Sq.mts
100ft ROAD WIDENING AREA : 1354.72 Sq.yds / 1132.71 Sq.mts
NET LAYOUT AREA : 17885.83 Sq.yds / 14954.83 Sq.mts
NO.OF PLOTS : 62 No's

LAND USE ANALYSIS

DESCRIPTION	Sq. yds	Sq.mts	%
PLOTED AREA	11695.20	9778.67	65.39
ROAD AREA	4151.01	3470.77	23.21
PARK AREA	1344.68	1124.32	07.52
SOCIAL INFRASTRUCTURE	448.76	375.22	02.51
UTILITY AREA	246.18	205.83	01.37
TOTAL AREA	17885.83	14954.83	100.00 %

MORTGAGE PLOTS - 12 to 22 - 1775.84 Sq.yds - 1482.82 Sq.mts
MORTGAGE PLOTS FOR NALA - 23 to 26 - 600 Sq.yds - 501.67 Sq.mts

ARCHITECT SIGNATURE

APPLICANT SIGNATURE

For SAPPIDI SRIDHAR REDDY
Proprietor
12/07/2021