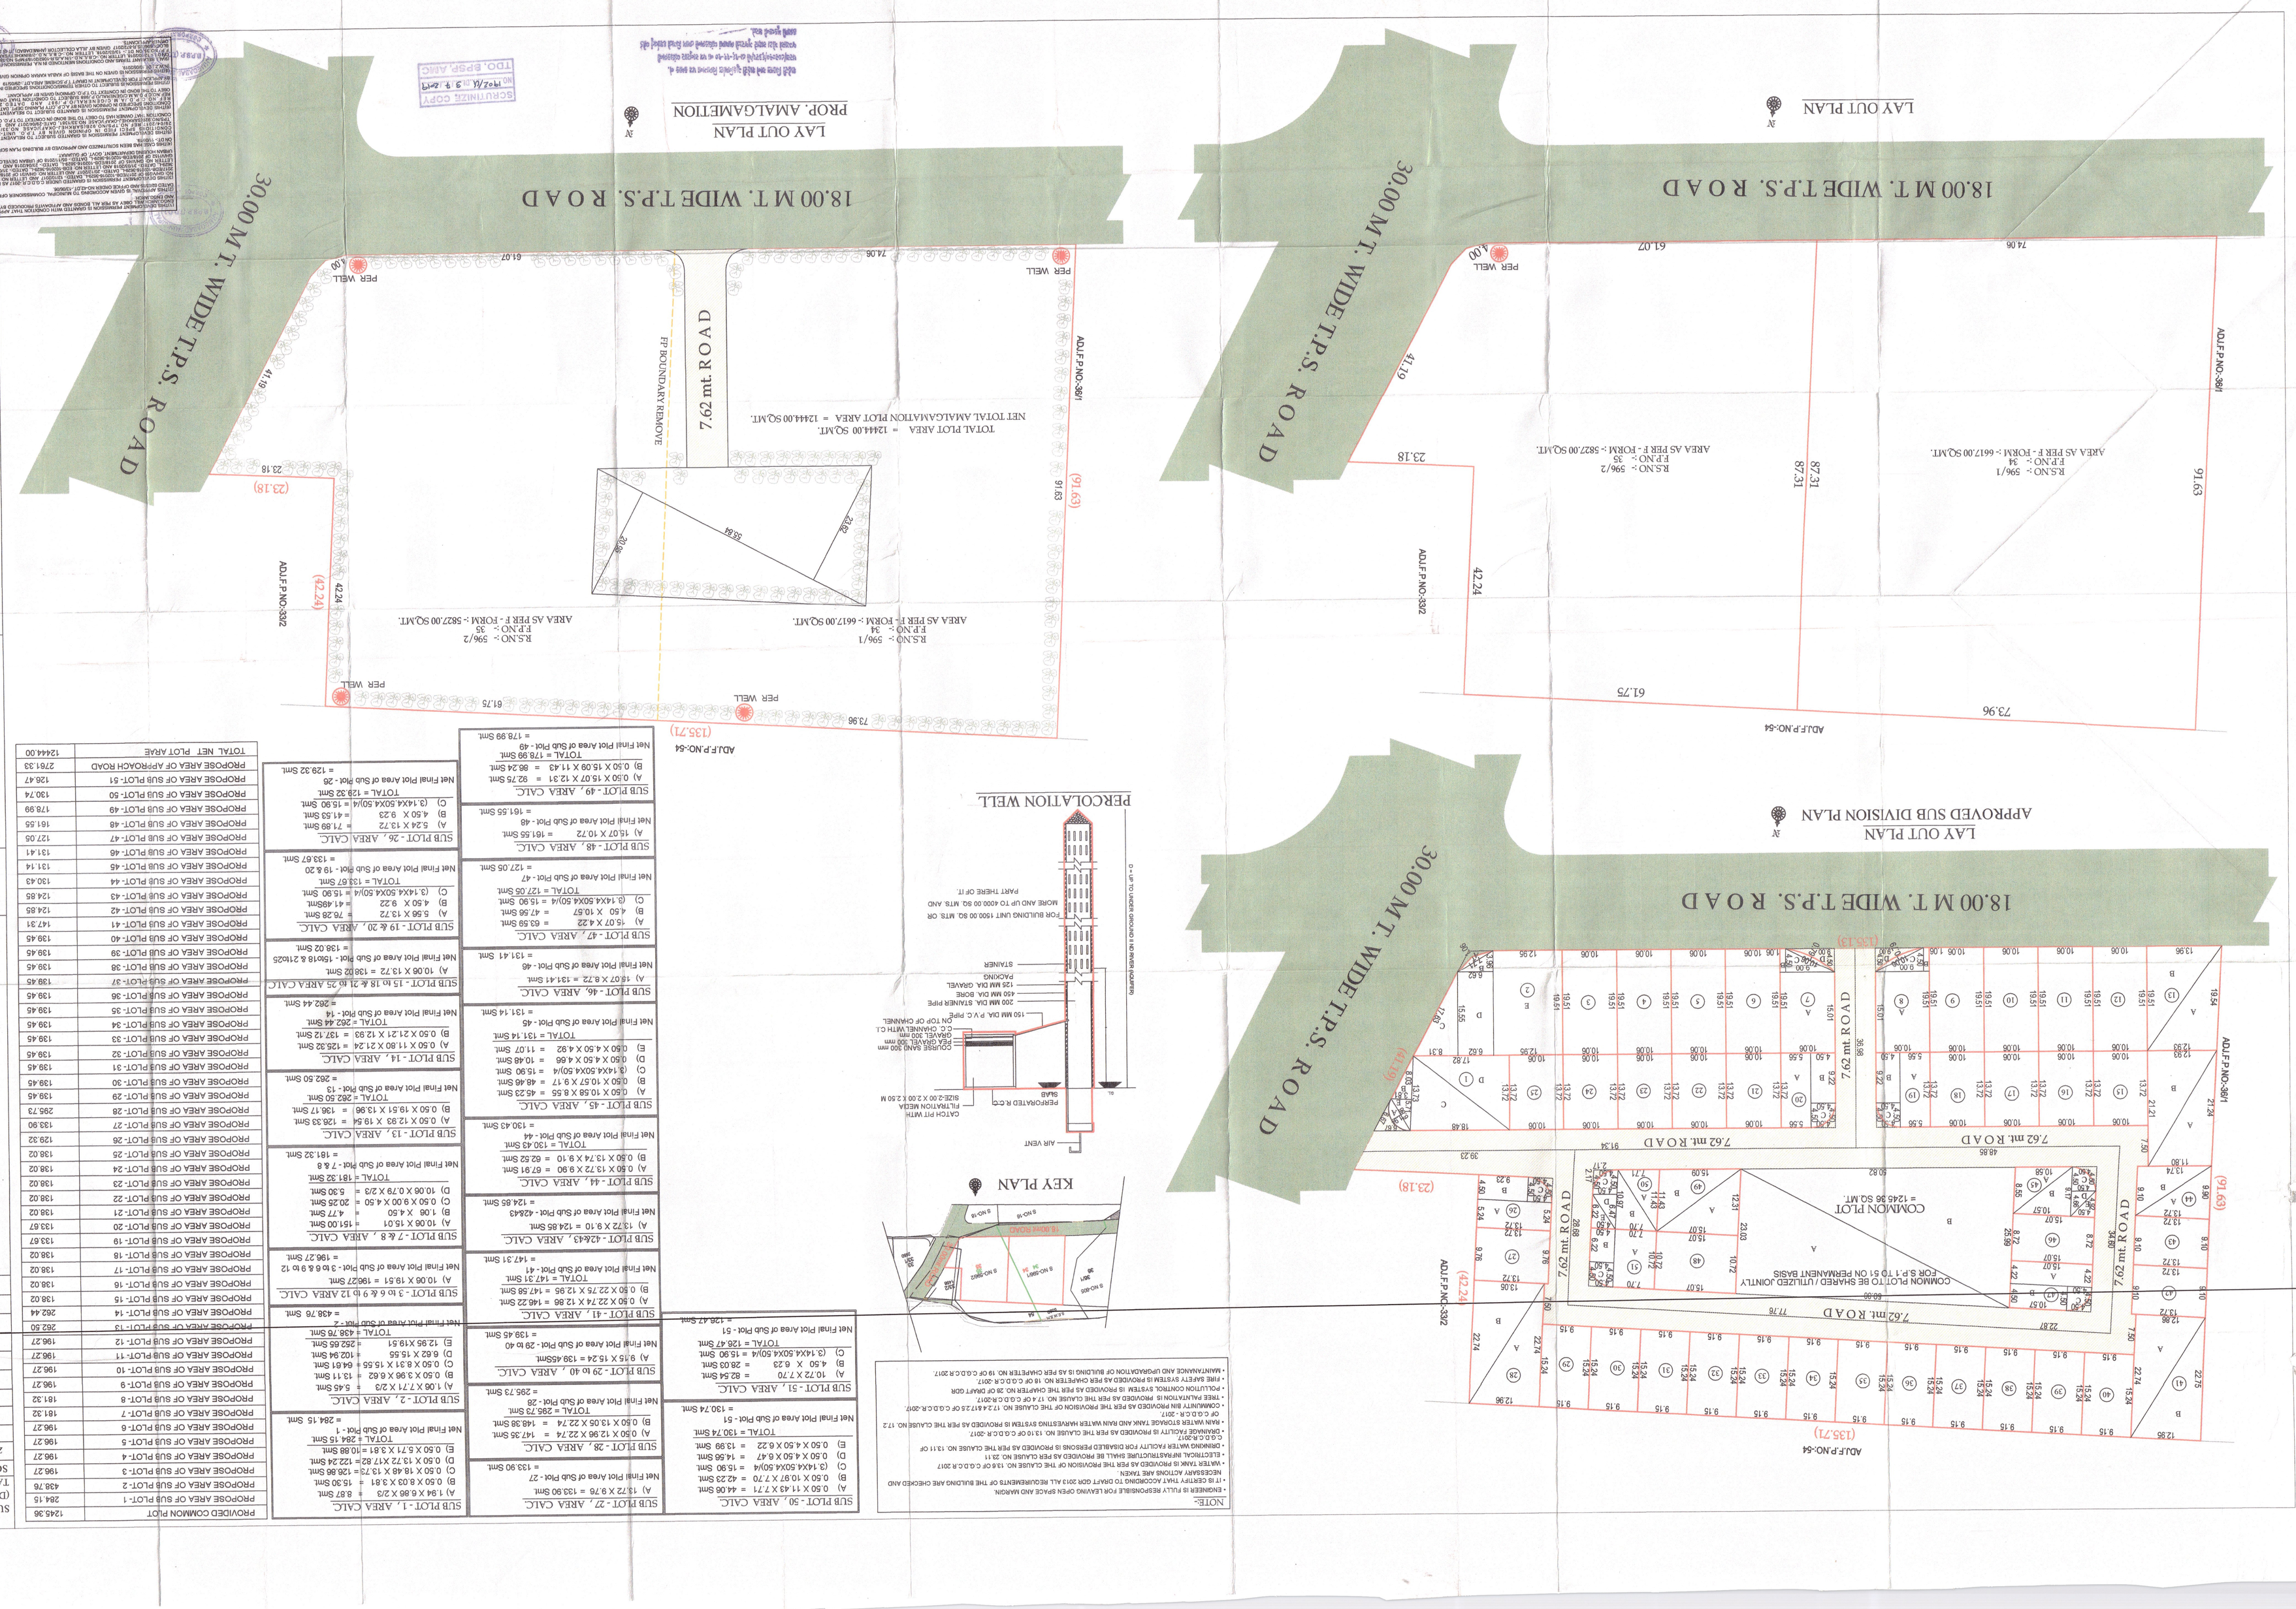
18.00 M T. WIDE T.P.S. ROAD
30.00 M T. WIDE T.P.S. ROAD
LAY OUT PLAN
PROP. AMALGAMETION
7.62 mt. ROAD
FP BOUNDARY REMOVE
ADJ.F.P.NO:-3801
ADJ.F.P.NO:-3802
ADJ.F.P.NO:-54
PER WELL
R.S.NO:- 596/1
F.P.NO:- 34
AREA AS PER F - FORM :- 667.00 SQ.MT.
R.S.NO:- 596/2
F.P.NO:- 35
AREA AS PER F - FORM :- 5827.00 SQ.MT.
TOTAL PLOT AREA = 12444.00 SQ.MT.
NET TOTAL AMALGAMATION PLOT AREA = 12444.00 SQ.MT.
COMMON PLOT TO BE SHARED / UTILIZED JOINTLY FOR S.P.1 TO 61 ON PERMANENT BASIS
COMMON PLOT
= 1245.36 SQ.MT.
KEY PLAN
LAY OUT PLAN
APPROVED SUB DIVISION PLAN
PERCOLLATION WELL
NOTE-
SUB PLOT - 50 , AREA CALC
SUB PLOT - 51 , AREA CALC
SUB PLOT - 2 , AREA CALC
SUB PLOT - 1 , AREA CALC
SUB PLOT - 19 & 20 , AREA CALC
SUB PLOT - 47 , AREA CALC
SUB PLOT - 48 , AREA CALC
SUB PLOT - 49 , AREA CALC
SUB PLOT - 26 , AREA CALC
SUB PLOT - 46 , AREA CALC
SUB PLOT - 45 , AREA CALC
SUB PLOT - 44 , AREA CALC
SUB PLOT - 43 , AREA CALC
SUB PLOT - 42 , AREA CALC
SUB PLOT - 41 , AREA CALC
SUB PLOT - 40 , AREA CALC
SUB PLOT - 39 , AREA CALC
SUB PLOT - 38 , AREA CALC
SUB PLOT - 37 , AREA CALC
SUB PLOT - 36 , AREA CALC
SUB PLOT - 35 , AREA CALC
SUB PLOT - 34 , AREA CALC
SUB PLOT - 33 , AREA CALC
SUB PLOT - 32 , AREA CALC
SUB PLOT - 31 , AREA CALC
SUB PLOT - 30 , AREA CALC
SUB PLOT - 29 , AREA CALC
SUB PLOT - 28 , AREA CALC
SUB PLOT - 27 , AREA CALC
SUB PLOT - 15 to 18 & 21 to 25 AREA CALC
SUB PLOT - 14 , AREA CALC
SUB PLOT - 13 , AREA CALC
SUB PLOT - 7 & 8 , AREA CALC
SUB PLOT - 16 & 6 & 9 to 12 AREA CALC
SUB PLOT - 3 & 4 , AREA CALC
SUB PLOT - 14 , AREA CALC
SUB PLOT - 29 to 40 , AREA CALC
SUB PLOT - 2 , AREA CALC
SUB PLOT - 1 , AREA CALC
SUB PLOT - 26 , AREA CALC
SUB PLOT - 25 , AREA CALC
SUB PLOT - 24 , AREA CALC
SUB PLOT - 23 , AREA CALC
SUB PLOT - 22 , AREA CALC
SUB PLOT - 21 , AREA CALC
SUB PLOT - 20 , AREA CALC
SUB PLOT - 19 , AREA CALC
SUB PLOT - 18 , AREA CALC
SUB PLOT - 17 , AREA CALC
SUB PLOT - 16 , AREA CALC
SUB PLOT - 15 , AREA CALC
SUB PLOT - 14 , AREA CALC
SUB PLOT - 13 , AREA CALC
SUB PLOT - 12 , AREA CALC
SUB PLOT - 11 , AREA CALC
SUB PLOT - 10 , AREA CALC
SUB PLOT - 9 , AREA CALC
SUB PLOT - 8 , AREA CALC
SUB PLOT - 7 , AREA CALC
SUB PLOT - 6 , AREA CALC
SUB PLOT - 5 , AREA CALC
SUB PLOT - 4 , AREA CALC
SUB PLOT - 3 , AREA CALC
SUB PLOT - 2 , AREA CALC
SUB PLOT - 1 , AREA CALC
PLAN SHOWING PROP. AMALGAMATION & SUB DIVISION ON
SURVEY NO. - 596/1+596/2, O.P.NO.- 34+35, F.P. NO :- 34
(Draft) T.P.S. NO - 92/B (SAGKHEJ -OKAF)
TA- VEJALPUR, DIST - AHMEDABAD
SCALE :- 1CM = 4.00 MT.
ZONE :- RESI -1
USE :- RESI
OWNER
ENGINEER
COMMON PLOT AREA CALCULATION
TREE PLANTATION AREA CALC.
PERCOLATING WELL CAL. TABLE
APPROACH ROAD AREA CALC.
COLOUR NOTES
SHEET