PROJECT TITLE :PROPOSED LAYOUT PATTERN FOR RESIDENTIAL PLOTS IN SURVEY NOS. Sy.No. 64P, 65P & 67PSITUATED AT SADASHIVPET (VILLAGE & MANDAL) SANGAREDDY DIST., T.S.BELONGING TO: P. Sudhakar Rao S/o Late P. Venkaiah and others.

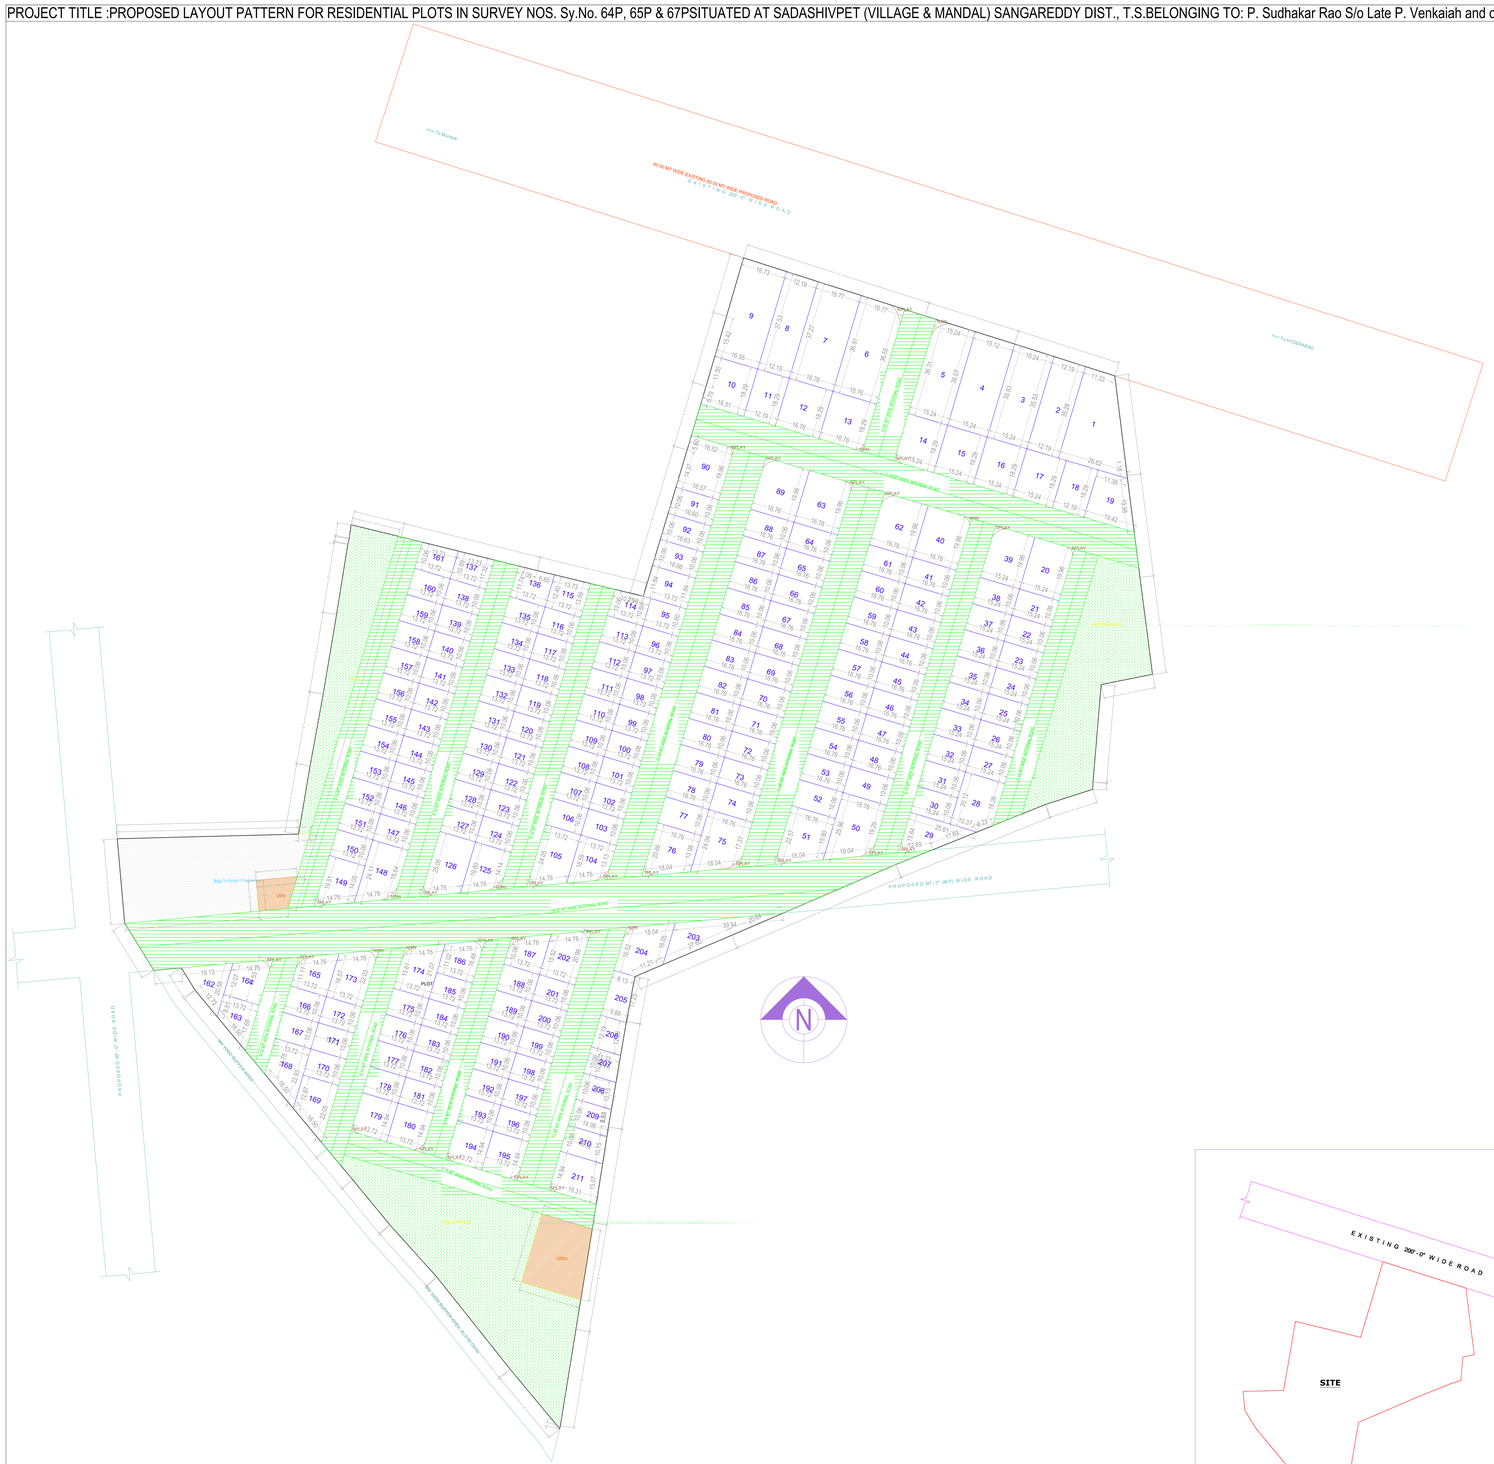

Site plan
(Scale - 1:400)

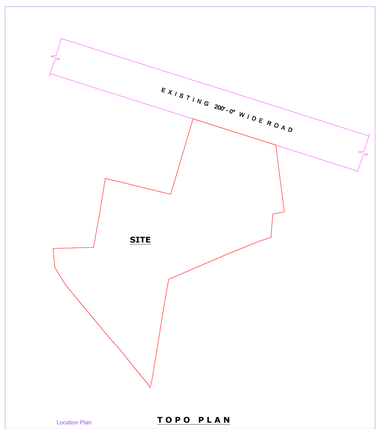

Not To scale

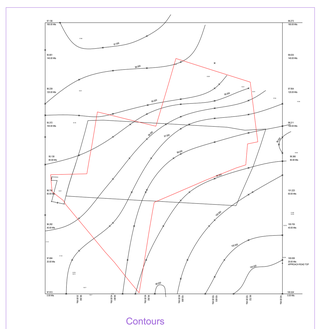

Not To scale

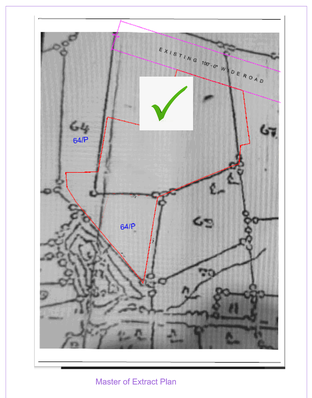

Not To scale

PLAN SHOWING THE PROPOSED PLOT NO'S SURVEY NO SITUATED AT BELONGING TO: M.Ms.Mrs	Residential
REF BY :	UA CONSTRUCTIONS
LICENCE NO	APPROVAL NO:
DATE : 09-01-2023	SHEET NO. : 1 / 1
Layout Plan Details	PROJECT NO. : TS/05/188/2023

PROJECT DETAIL	
BUILDER NAME	RAVI CHARYULU
PROJECT TYPE	Internal with Open Plots
NATURE OF DEVELOPMENT	New Layout
SUB LOCATION	NEW AREAS, APPROVED LAYOUT AREAS
CITY NAME	TO JAGIRDA
DISTANCE FROM NEAREST RELEGIOUS STRUCTURE	5km
DISTANCE FROM AIRPORT	50
LAND SURVEY ZONE	N
ABUTTING ROAD WIDTH	
NORTH SIDE DETAIL	
SOUTH SIDE DETAIL	
EAST SIDE DETAIL	
WEST SIDE DETAIL	
TOTAL PLOTS	02-07
AREA OF PLOT (Minimum)	150 Yds
NET AREA OF PLOT	150 Yds
TOTAL PLOT AREA	150 Yds
COVERAGE	
PROPOSED COVERAGE AREA (%)	0.00
FSI	
BUILT UP AREA	
TOTAL PROPOSED BUILT UP AREA EXCLUDING PARKING	0.00
TOTAL PROPOSED BUILT UP AREA INCLUDING PARKING	0.00
PARKING	
PARKING AREA	0.00
EXTRA MATERIALBREY MORTGAGE AREA	0.00
PROPOSED NUMBER OF PARKINGS	



Color Notes

COLOR INDEX	
PROPOSED	
NOT PROVIDED	
PROPOSED CONSTRUCTION	
ROAD WIDENING	
ROAD WIDENING AREA	
EXISTING (To be retained)	
EXISTING (To be demolished)	

Individual Subplot Details

Plot No.	Plot Area		Frontage	Dimension		Depth	Road Width	Facing	Type	Remarks
	Proposed	Proposed	Proposed	Length	Width					
1	268.45	11.33	38.49	24.49	10.96	11.32	30.00	30.00	NA	NA
2	268.45	11.33	38.49	24.49	10.96	11.32	30.00	30.00	NA	NA
3	321.75	13.35	43.83	29.83	10.96	13.35	30.00	30.00	NA	NA
4	347.94	14.24	46.67	32.24	10.96	14.24	30.00	30.00	NA	NA
5	347.94	14.24	46.67	32.24	10.96	14.24	30.00	30.00	NA	NA
6	334.45	13.93	45.61	31.93	10.96	13.93	30.00	30.00	NA	NA
7	321.75	13.37	43.83	29.83	10.96	13.37	30.00	30.00	NA	NA
8	321.75	13.37	43.83	29.83	10.96	13.37	30.00	30.00	NA	NA
9	268.45	11.33	38.49	24.49	10.96	11.32	30.00	30.00	NA	NA
10	222.18	10.32	32.55	18.55	10.96	10.32	30.00	30.00	NA	NA
11	222.18	10.32	32.55	18.55	10.96	10.32	30.00	30.00	NA	NA
12	234.18	10.78	34.36	20.36	10.96	10.78	30.00	30.00	NA	NA
13	234.02	10.78	34.35	20.35	10.96	10.78	30.00	30.00	NA	NA
14	234.02	10.78	34.35	20.35	10.96	10.78	30.00	30.00	NA	NA
15	234.18	10.78	34.36	20.36	10.96	10.78	30.00	30.00	NA	NA
16	276.1	11.24	40.51	25.51	10.96	11.24	30.00	30.00	NA	NA
17	276.1	11.24	40.51	25.51	10.96	11.24	30.00	30.00	NA	NA
18	234.18	10.78	34.36	20.36	10.96	10.78	30.00	30.00	NA	NA
19	207.27	10.17	30.41	17.41	10.96	10.17	30.00	30.00	NA	NA
20	207.27	10.17	30.41	17.41	10.96	10.17	30.00	30.00	NA	NA
21	207.27	10.17	30.41	17.41	10.96	10.17	30.00	30.00	NA	NA
22	153.28	10.08	15.24	10.08	10.15	10.08	30.00	30.00	NA	NA

OWNER'S NAME AND SIGNATURE
BUILDER'S NAME AND SIGNATURE
ARCHITECT'S NAME AND SIGNATURE
STRUCTURAL ENGINEER'S NAME AND SIGNATURE
SEAL OF APPROVAL

Note: All dimensions are in meters.

ISO_full_bleed_4A0_(1682.00_x_2378.00_MM)