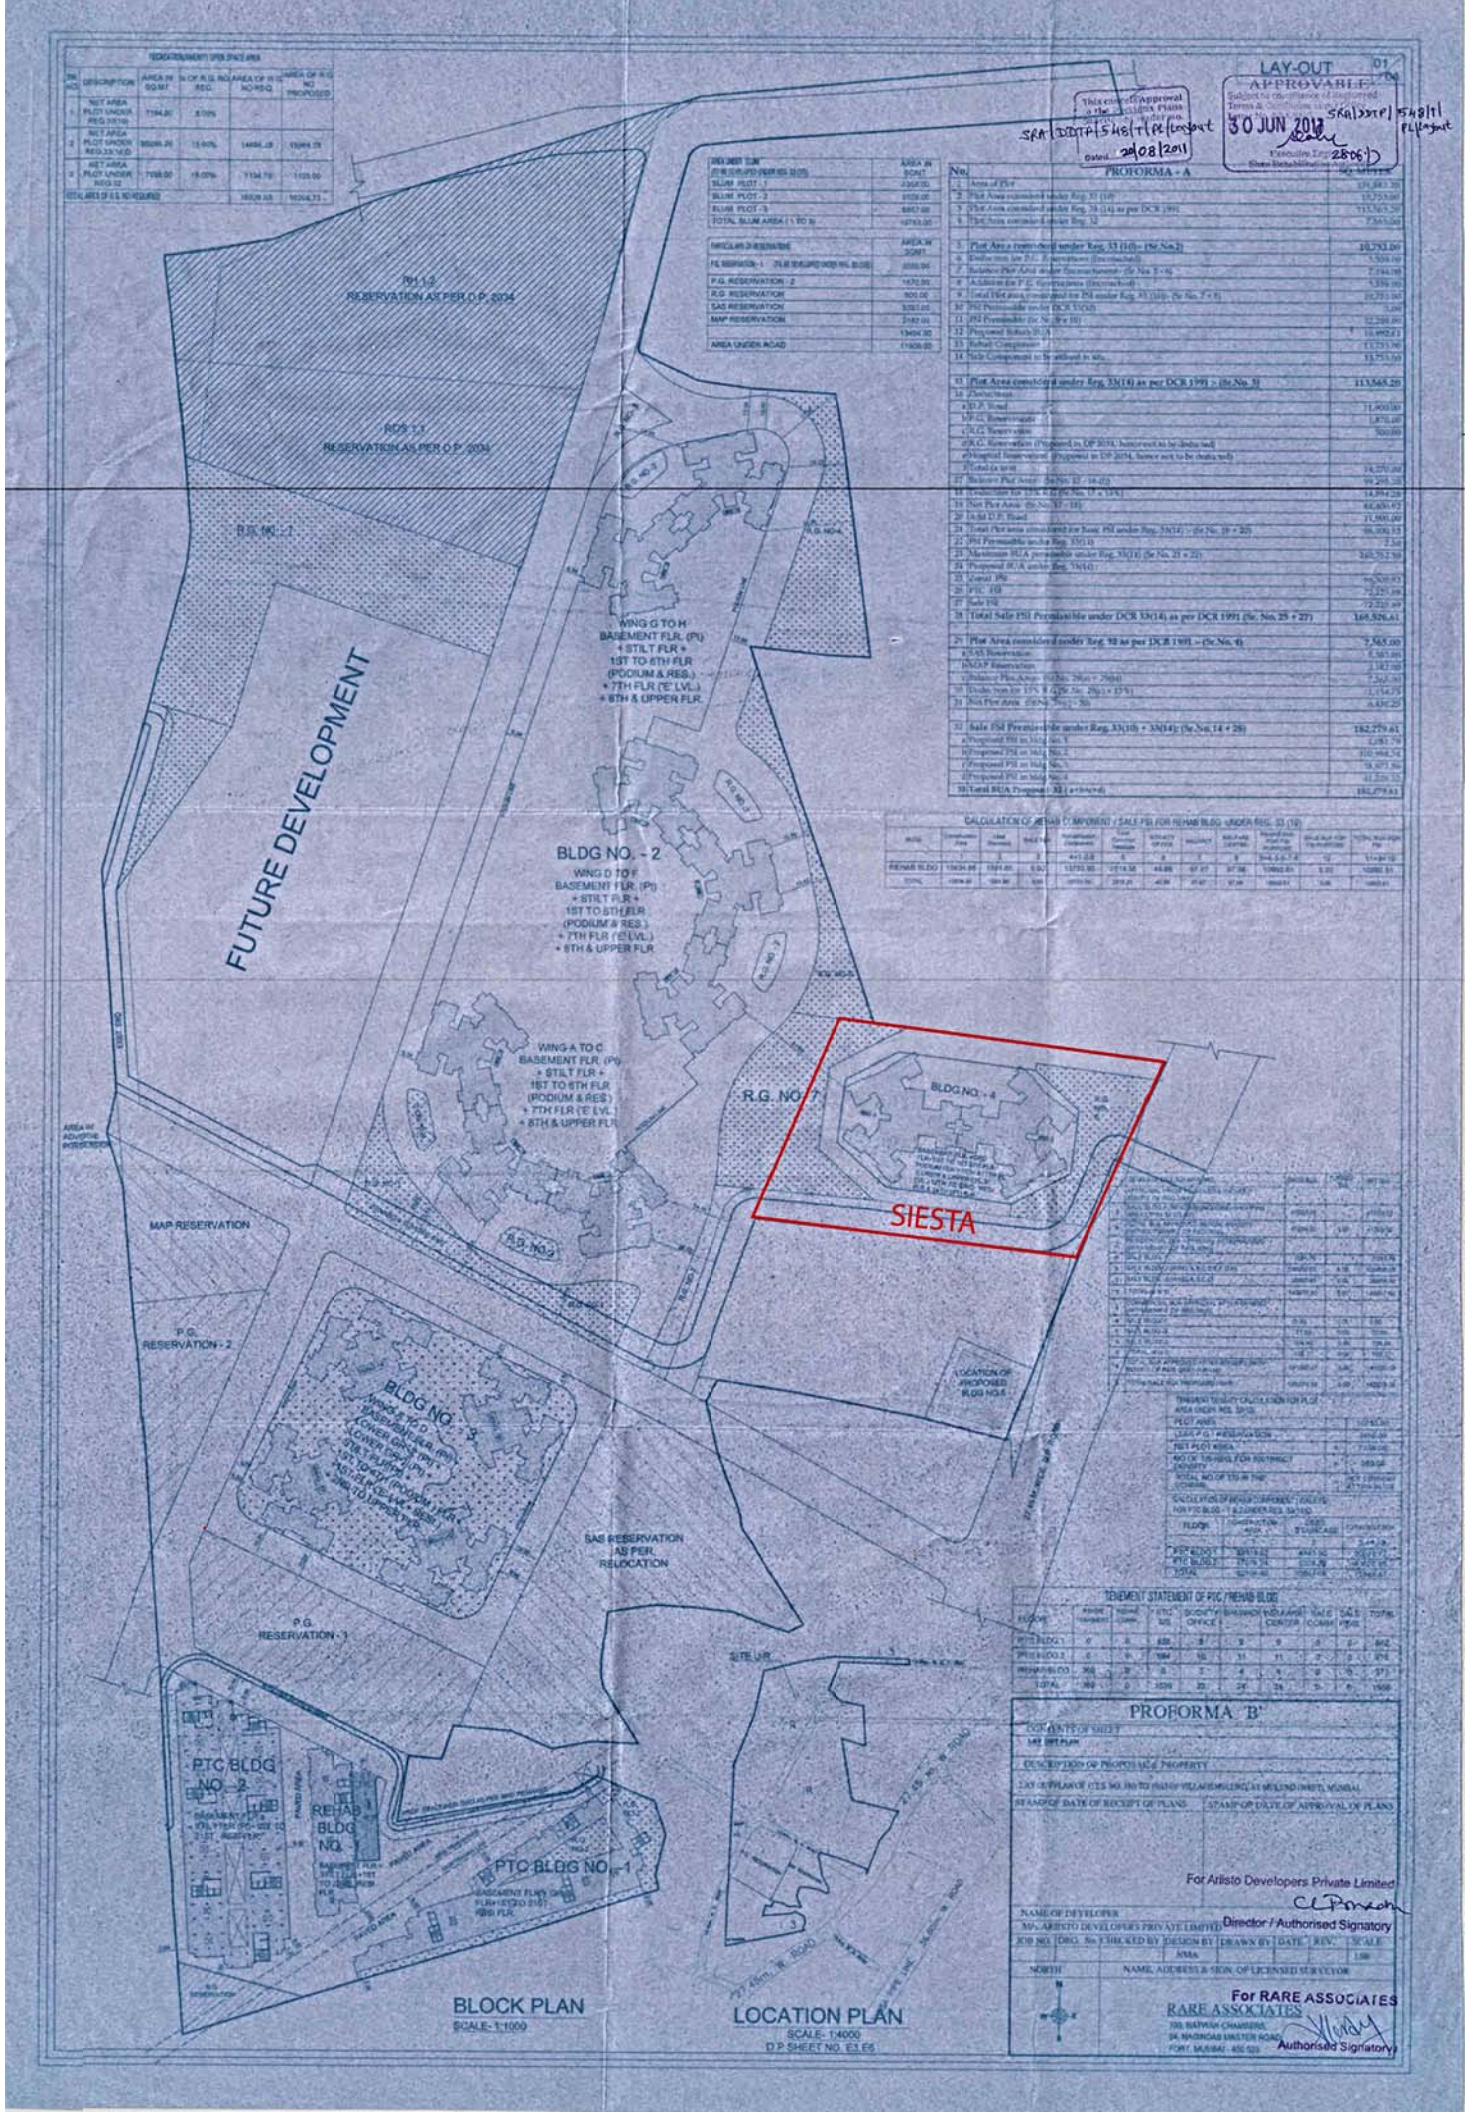
LAY-OUT
APPROVED
30 JUN 2017
SRA/DDTP/548/T/PL/Layout
PROFORMA - A
FUTURE DEVELOPMENT
BLDG NO. - 2
WING G TO H
BASEMENT FLR. (PI)
+ STILT FLR +
1ST TO 8TH FLR
(PODIUM & RES.)
+ 7TH FLR ('E' LVL.)
+ 8TH & UPPER FLR
WING D TO F
BASEMENT FLR. (PI)
+ STILT FLR +
1ST TO 8TH FLR
(PODIUM & RES.)
+ 7TH FLR ('E' LVL.)
+ 8TH & UPPER FLR
WING A TO C
BASEMENT FLR. (PI)
+ STILT FLR +
1ST TO 8TH FLR
(PODIUM & RES.)
+ 7TH FLR ('E' LVL.)
+ 8TH & UPPER FLR
R.G. NO. 7
BLDG NO. - 4
SIESTA
MAP RESERVATION
P.G. RESERVATION - 2
BLDG NO. - 3
SAS RESERVATION AS PER RELOCATION
P.G. RESERVATION - 1
PTC BLDG NO. - 2
REHAB BLDG NO. - 1
PTC BLDG NO. - 1
LOCATION OF PROPOSED BLDG NO.5
SITE I/R
PROFORMA 'B'
For Arlisto Developers Private Limited
Director / Authorised Signatory
For RARE ASSOCIATES
Authorised Signatory
BLOCK PLAN
SCALE- 1:1000
LOCATION PLAN
SCALE- 1:4000
D.P. SHEET NO. E3,E6