CONCESSION_ONE_AMENDED IOD DWG. | SHEET NO.- 1/10

FILE NO :- P-17114/2023/(418 AND OTHER) /M/E/WARD/DEONAR-E

NOTE :- ALL DIMENSIONS ARE IN METER

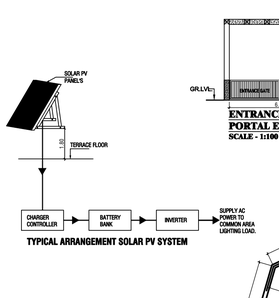

TYPICAL ARRANGEMENT SOLAR PV SYSTEM

ENTRANCE GATE PORTAL ELEVATION
SCALE - 1:100

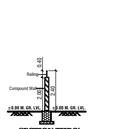

SECTION THRO' COMPOUND WALL
SCALE - 1:100

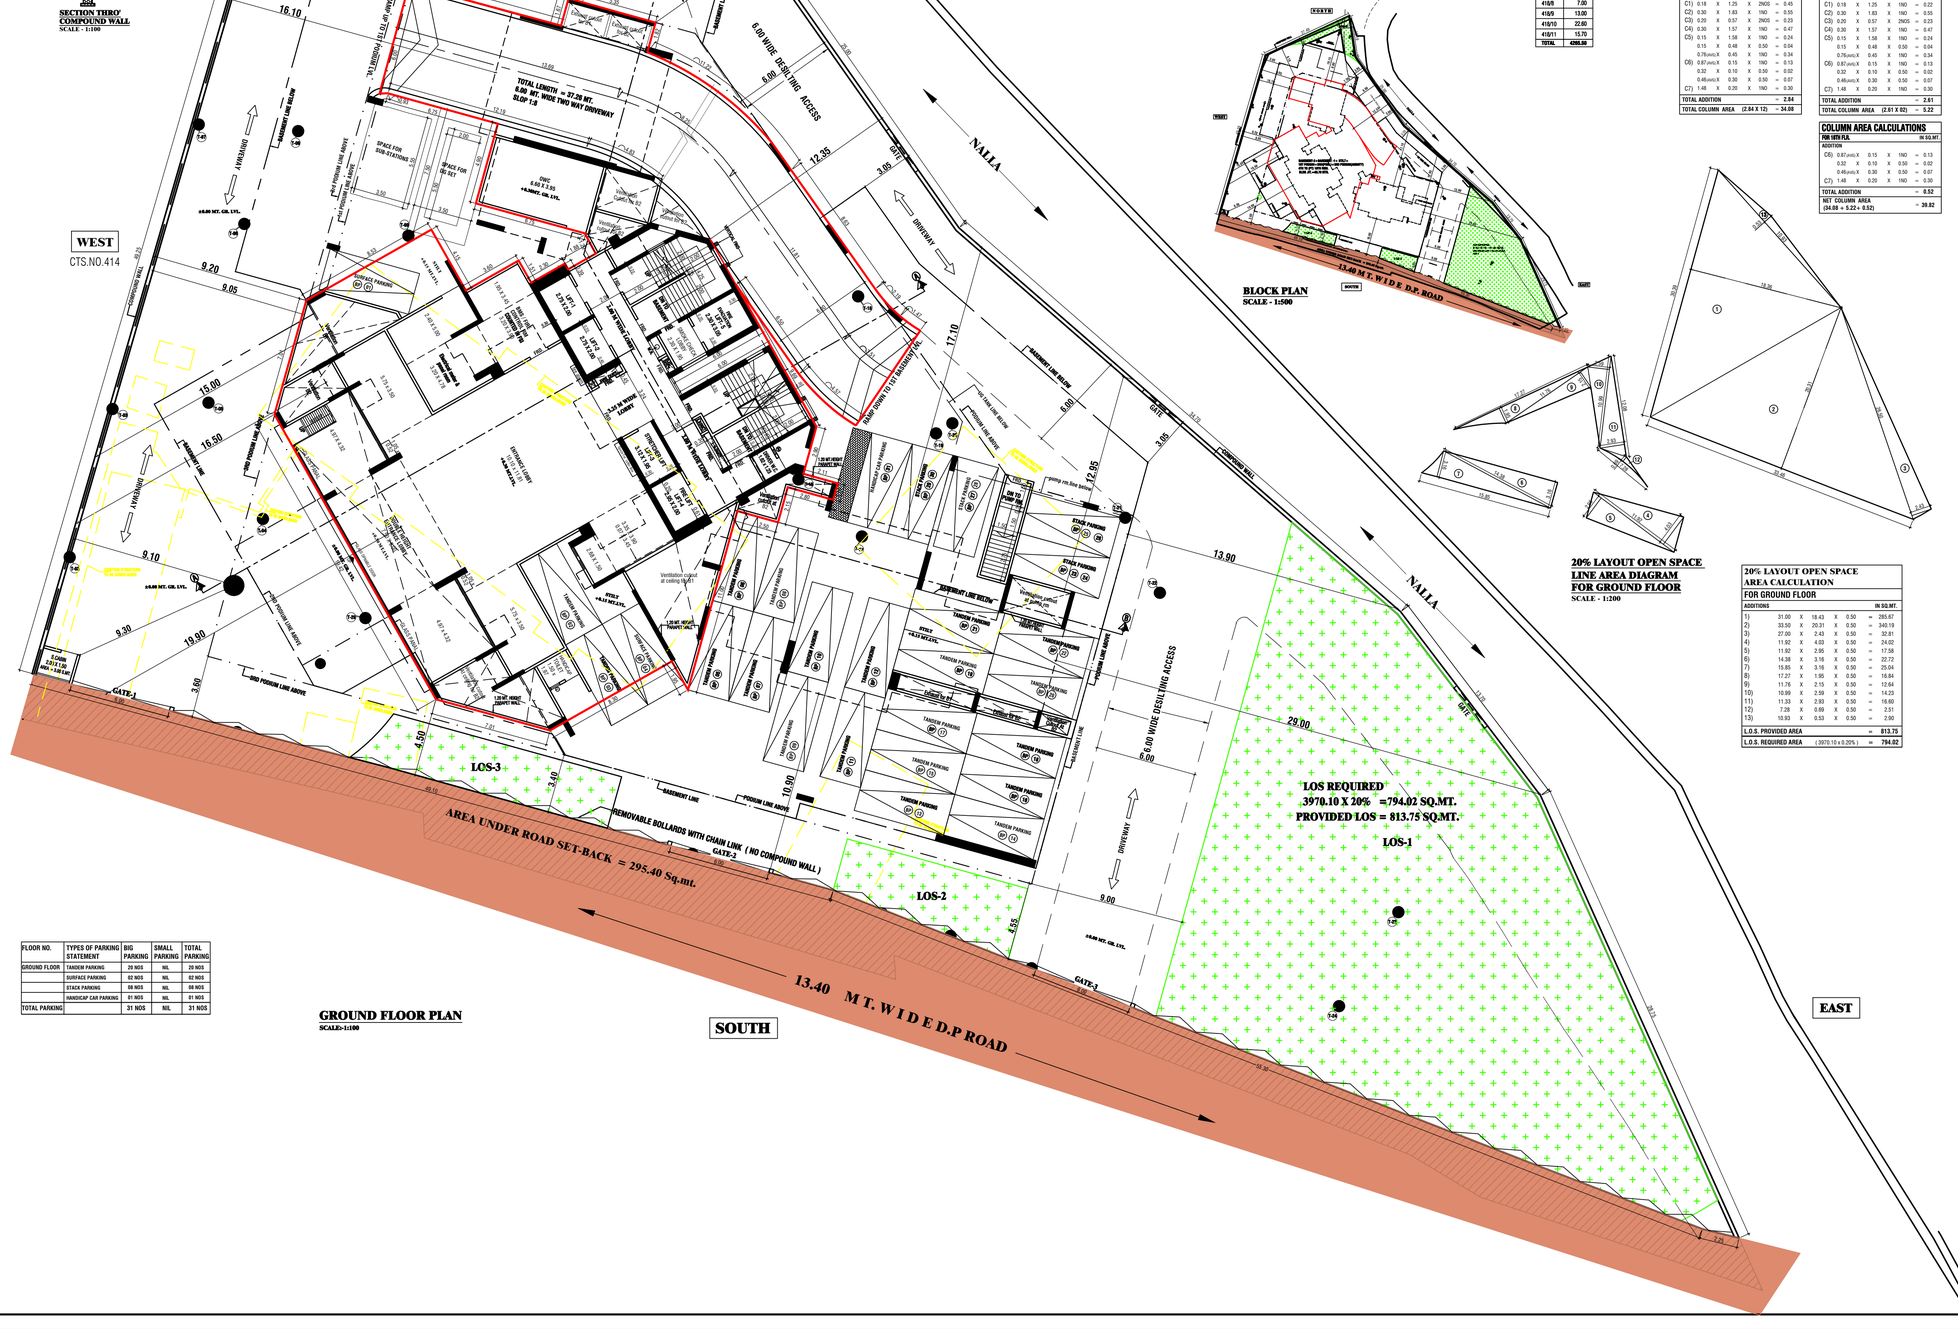
NORTH
WEST
CTS.NO.414
CTS.NO.418
LOS-3
LOS-2
LOS-1
NALLA
6.00 WIDE DESILTING ACCESS
SLOP 1:8
AREA UNDER ROAD SET-BACK = 295.40 Sq.mt.
REMOVABLE BOLLARDS WITH CHAIN LINK (NO COMPOUND WALL)
13.40 M T. W I D E D.P ROAD
SOUTH
EAST
GATE-1
GATE-2
GATE-3
DRIVEWAY
AVAILABLE
SPACE FOR SUB-STATION
SPACE FOR DG SET
STACK PARKING
TANDEM PARKING
DRIVER REST ROOM
SECURITY CABIN
LIFT 1 2.25 X 2.25
LIFT 2 2.25 X 2.25
