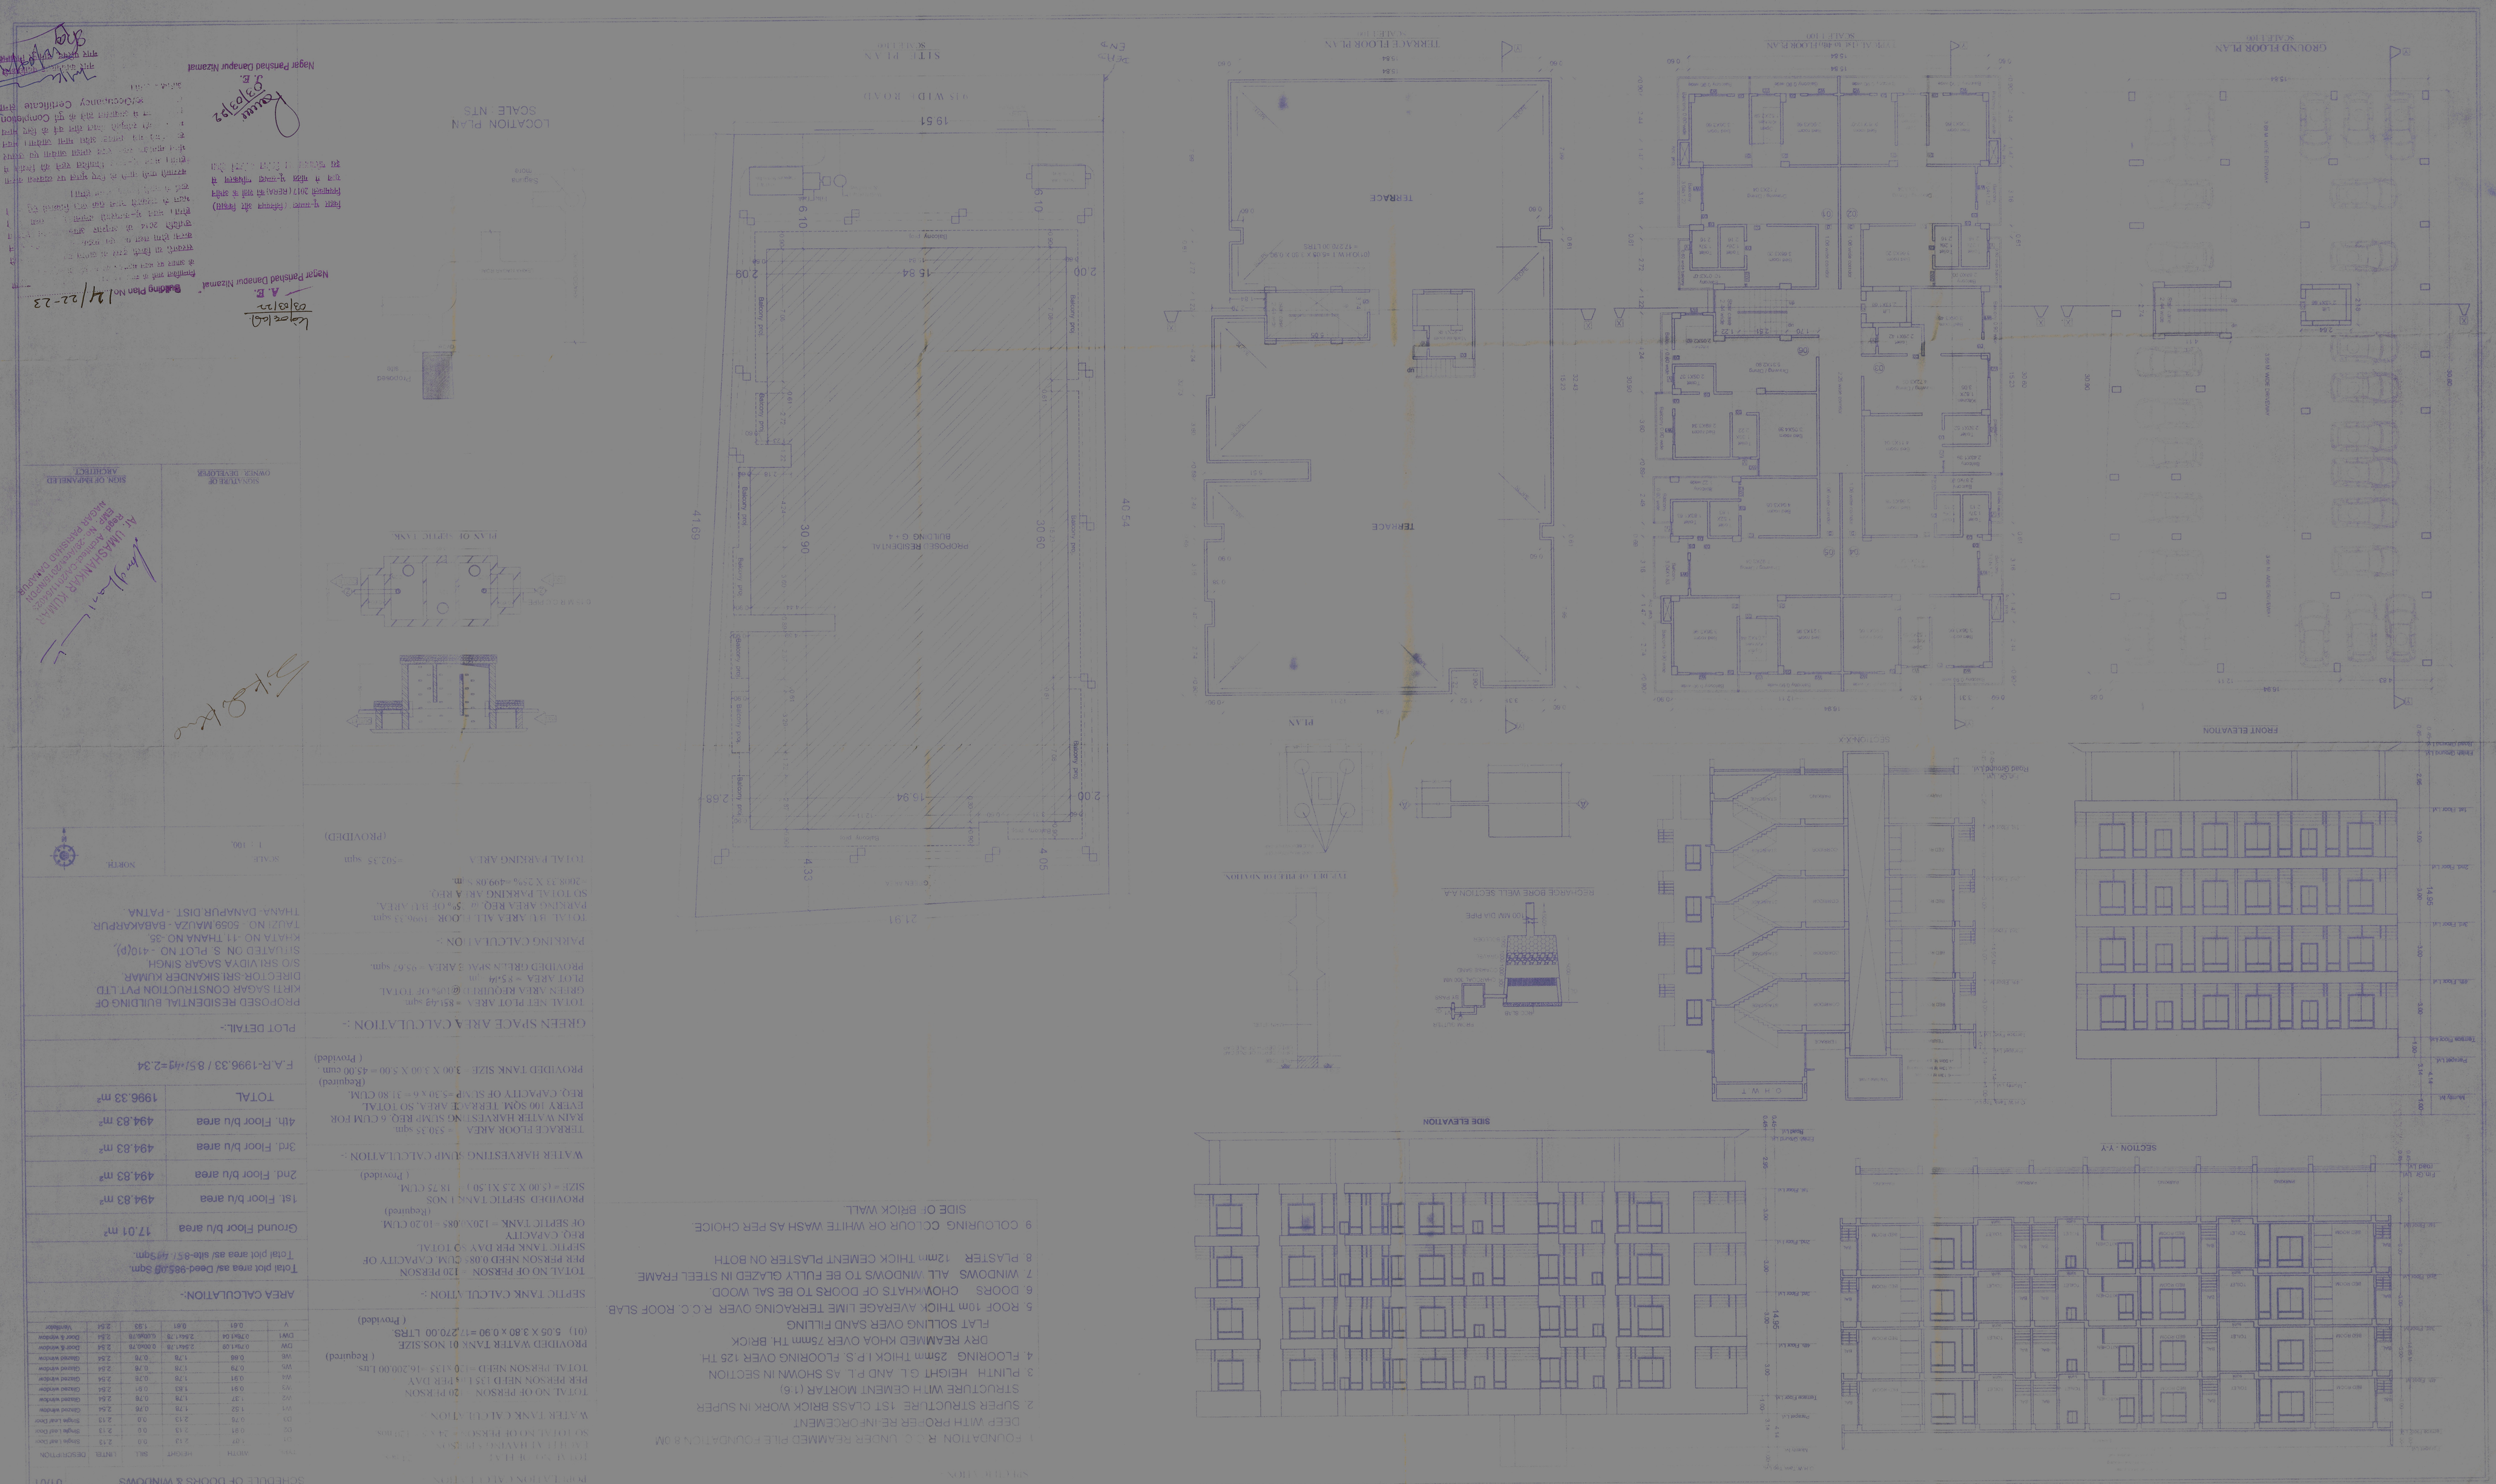
GROUND FLOOR PLAN
SCALE 1:100
1ST & 2nd FLOOR PLAN
SCALE 1:100
TERRACE FLOOR PLAN
SCALE 1:100
TERRACE
TERRACE
PLAN
FRONT ELEVATION
SECTION - X-X
SECTION - Y-Y
SIDE ELEVATION
C H W T
SEPTIC TANK
SITE PLAN
SCALE NTS
15 WIDE ROAD
PROPOSED RESIDENTIAL BUILDING G + 4
LOCATION PLAN
SCALE NTS
PLAN OF SEPTIC TANK
SIGNATURE OF OWNER/ DEVELOPER
SIGN OF EMPANELED ARCHITECT
Building Plan No. 14/22-23
Date 03/03/23
A.E
Nagar Panchat Danapur Nizamat
Nagar Panchat Danapur Nizamat
Owner 23/03/23
Ward Member
Secretary
Tehsildar
Nagar Parishad Danapur Nizamat