



LEGEND	
BOUNDARY LINE	---
BASEMENT LINE	---
BUILDING PROFILE LINE	---
SETBACK LINE	---
NALA BUFFER LINE	---
CIVIC AMENITIES	---
PARK & OPEN SPACES	---
SURVEY BOUNDARY LINE	---

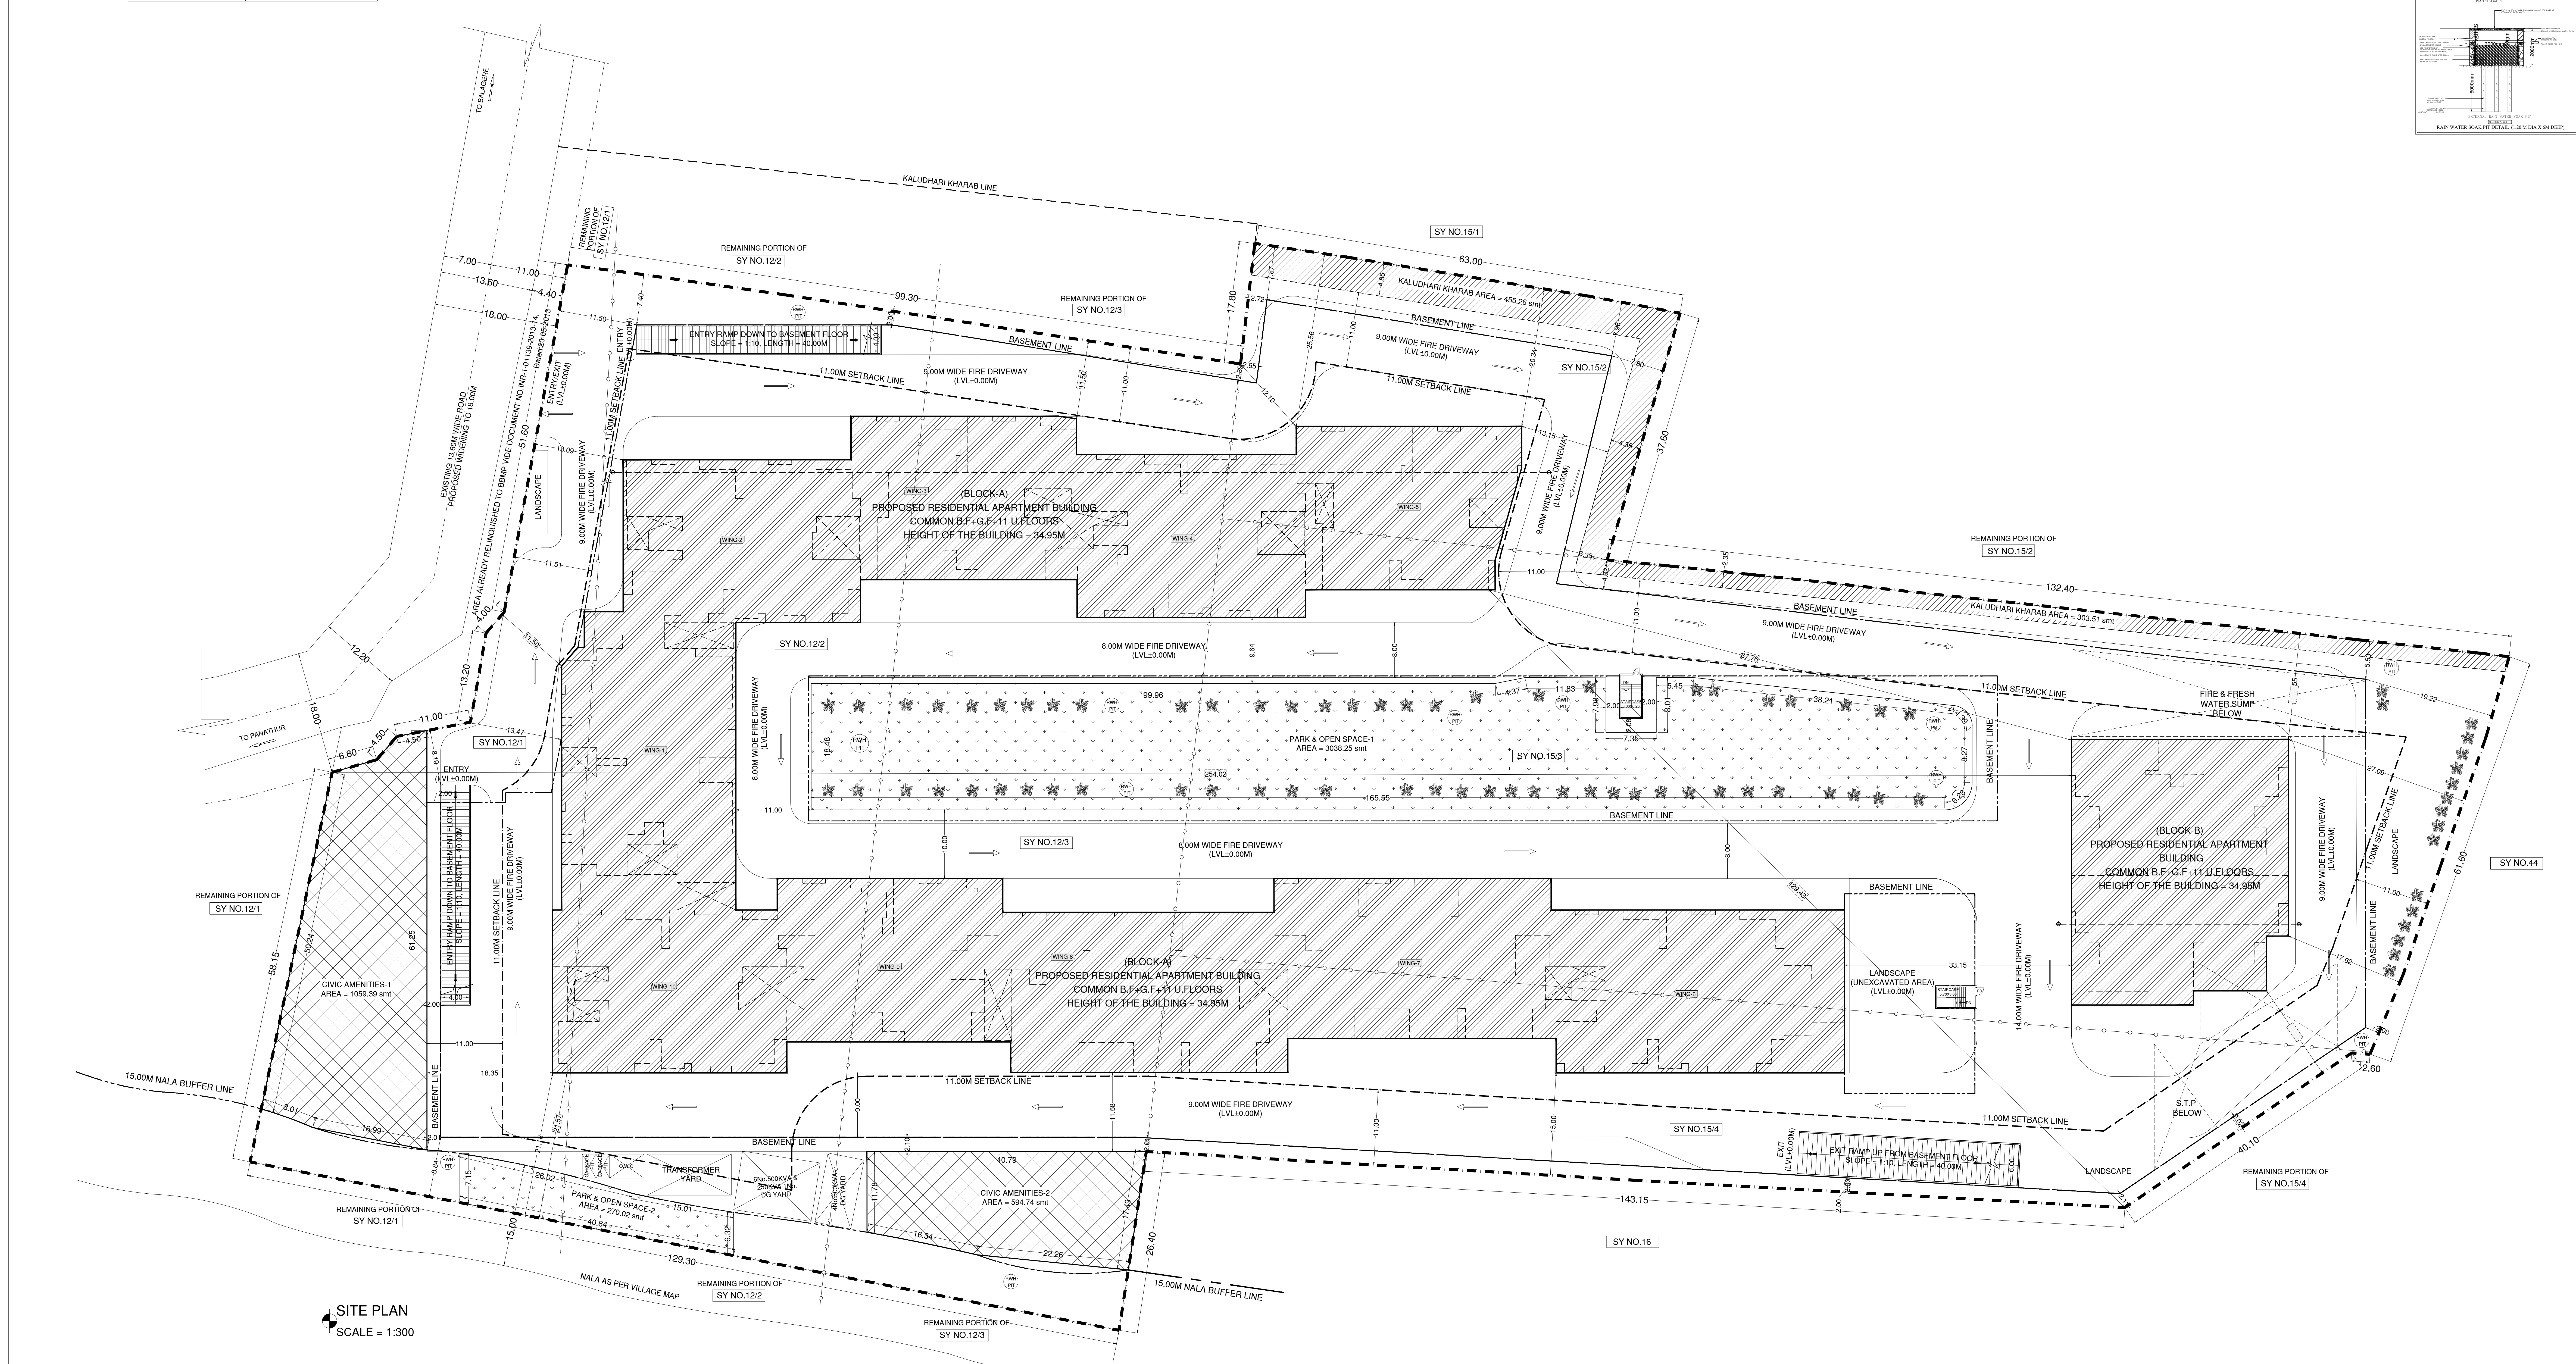


SITE PLAN
SCALE = 1:300

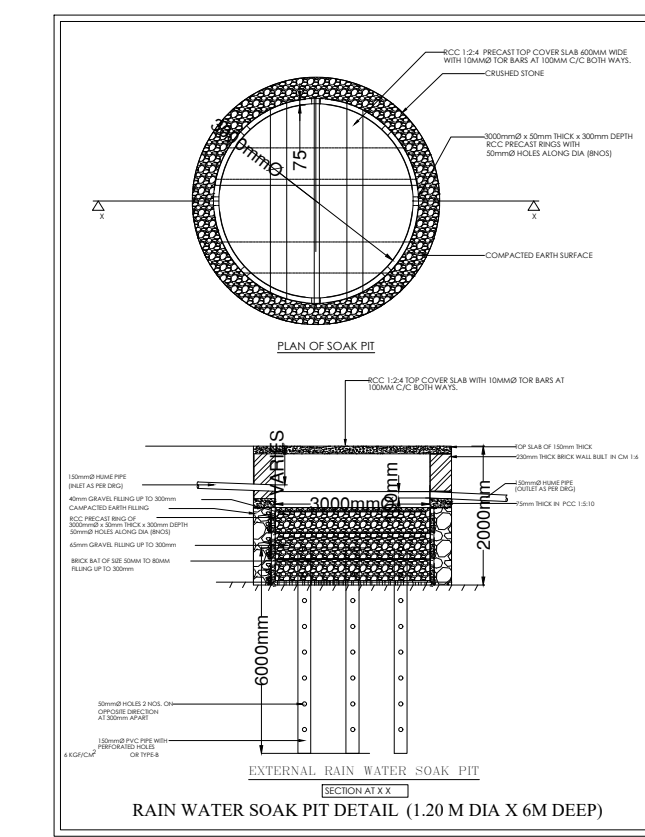





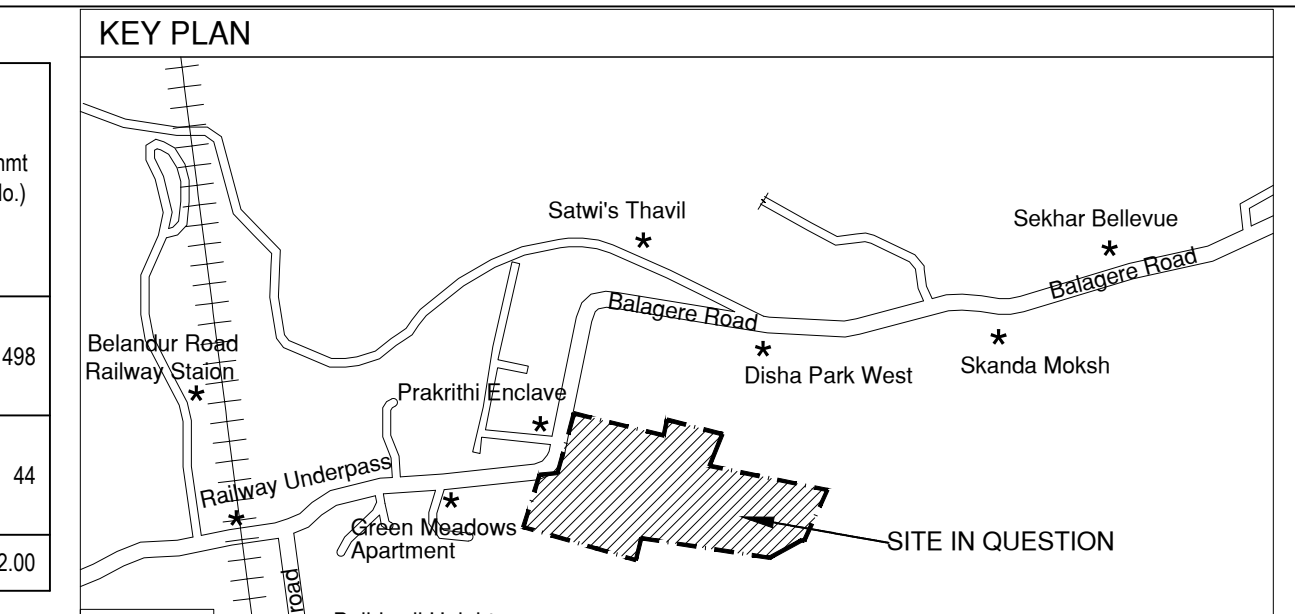




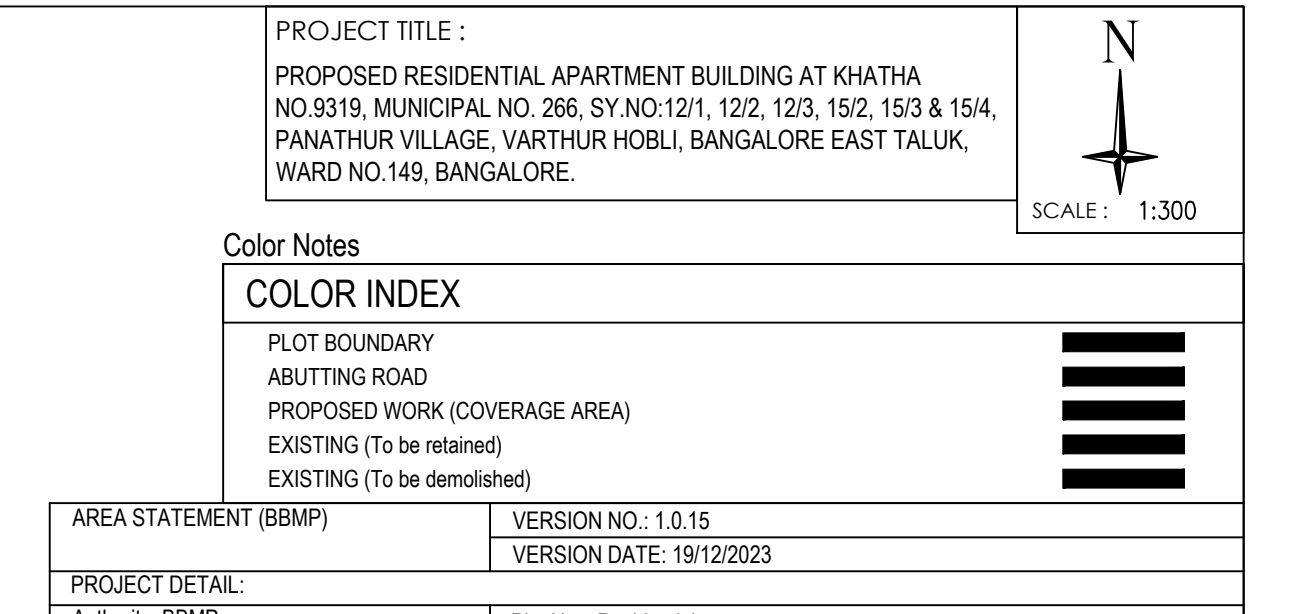





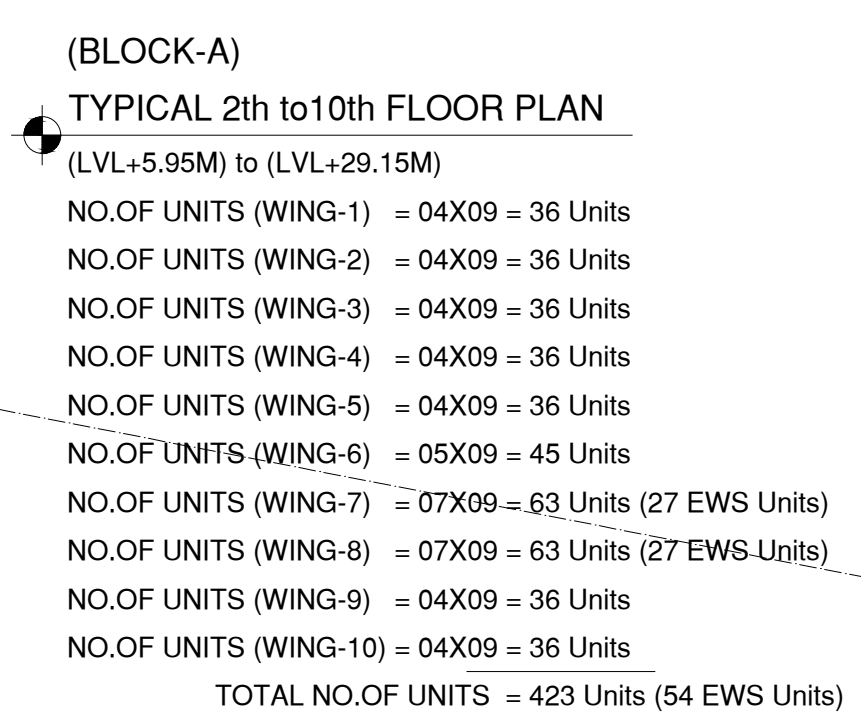

Block :A (RESIDENTIAL APARTMENT BUILDING) Block :B (RESIDENTIAL APARTMENT BUILDING)

Floor Name		Deductions From					

AREA STATEMENT (ISSMP)	VERSION NO: 1.0.15
	VERSION DATE: 19/12/2023

Work USE/SUBUSE Details



Parking Check (Table 7b)

FD	1.20 X 2.40 M
----	---------------

No. 012, Meda Heights N
Dedrickannelli Bannalor[illegible]

DRAWING FILE: _____

SHEET NO: 5NO -

 

Area Statement Details														Total	
Area	Floor Name	Gross Built Up Area (Sq. Mtr.)	Deductions From Gross Built Up Area (Sq. Mtr.)	Total Built Up Area (Sq. Mtr.)	Deductions (Area in Sq. mtr.)						Proposed Area (Sq. Mtr.)	Total Floor Area (Sq. Mtr.)	Total Area (Sq. Mtr.)		
					StairCase	Lift	Substructure	Ramp	Parking	Res.					
Block A (Residential Apartment Building)															
A. Residential Apartment	1	10801.21	901.81	9698.42	6466.27	190.27	187.95	2.75	189.51	2886.25	6172.42	6172.42			
B. Residential Apartment	1	11448.33	652.97	10795.46	668.91	107.46	17.19	2.75	0.00	1187.55	8544.43	8544.43	44		
Grand Total	2	21650.54	966.66	21083.88	7235.18	198.71	204.73	5.50	299.11	2993.80	7056.65	7056.65	44		
Block B (Residential Apartment Building)															
Area	Floor Name	Gross Built Up Area (Sq. Mtr.)	Deductions From Gross Built Up Area (Sq. Mtr.)	Total Built Up Area (Sq. Mtr.)	Deductions (Area in Sq. mtr.)						Proposed Area (Sq. Mtr.)	Total Floor Area (Sq. Mtr.)	Total Area (Sq. Mtr.)		
					StairCase	Lift	Substructure	Ramp	Parking	Res.					
Verandah Floor	1	477.04	0.00	473.84	542.92	0.00	130.02	0.00	0.00	0.00	0.00	0.00	0.00		
First Floor	1	671.95	20.11	653.84	506.99	95.67	93.83	0.25	0.00	363.03	363.03	2.00	0.00		
Second Floor	1	675.48	32.47	632.11	442.19	129.79	0.00	0.25	0.00	578.88	578.88	4.00	0.00		
Third Floor	1	675.48	32.47	632.11	442.19	129.79	0.00	0.25	0.00	578.88	578.88	4.00	0.00		
Fourth Floor	1	675.48	32.47	632.11	442.19	129.79	0.00	0.25	0.00	578.88	578.88	4.00	0.00		
Fifth Floor	1	675.48	32.47	632.11	442.19	129.79	0.00	0.25	0.00	578.88	578.88	4.00	0.00		
Sixth Floor	1	675.48	32.47	632.11	442.19	129.79	0.00	0.25	0.00	578.88	578.88	4.00	0.00		
Seventh Floor	1	675.48	32.47	632.11	442.19	129.79	0.00	0.25	0.00	578.88	578.88	4.00	0.00		
Eighth Floor	1	675.48	32.47	632.11	442.19	129.79	0.00	0.25	0.00	578.88	578.88	4.00	0.00		
Ninth Floor	1	675.48	32.47	632.11	442.19	129.79	0.00	0.25	0.00	578.88	578.88	4.00	0.00		
Tenth Floor	1	675.48	32.47	632.11	442.19	129.79	0.00	0.25	0.00	578.88	578.88	4.00	0.00		
Eleventh Floor	1	675.48	32.47	632.11	442.19	129.79	0.00	0.25	0.00	578.88	578.88	4.00	0.00		
Grand Total	19	10801.20	901.81	9698.39	6466.27	190.27	187.95	2.75	189.51	2886.25	6172.42	6172.42	488		

Block B (RESIDENTIAL APARTMENT BUILDING)												

[illegible]

Approval Date : _____

Block USE/SUBUSE Details				
Block Name	Block Use	Block SubUse	Block Structure	Block Land Use Category
A (RESIDENTIAL APARTMENT BUILDING)	Residential	Apartment	Highrise	R
B (RESIDENTIAL APARTMENT BUILDING)	Residential	Apartment	Highrise	R

Block Name	Type	SubUse	Area (Sq.ft.)	Units		Car Req'd	
				Reg'd	Prop.	Reg'd./Unit	Car Req'd
A (RESIDENTIAL APARTMENT BUILDING)	Residential	Apartment	0 - 50	2	-	1	30
			50 - 225	1	-	1	438
B (RESIDENTIAL APARTMENT BUILDING)	Residential	Apartment	50 - 225	1	-	1	44
Total:				-	-	-	512

Vehicle Type	Requested		Achieved	
	No.	Area (Sqm.)	No.	Area (Sqm.)
Car	512	1940.00	754	11397.50
Volvo's Car Parking	52	715.00	0	0.00
Total Car	564	2755.00	754	11397.50
TwoWheeler	-	-	0	0.00
Other Parking	-	-	-	24498.80
Total		8470.00		34896.30

DOOR SCHEDULE	
CODE	DOOR SIZE
MD	1.05 X 2.40 M
D1	0.90 X 2.40 M
D2	0.80 X 2.40 M
SD	2.10 X 2.40 M
FD	1.20 X 2.40 M
WINDOW SCHEDULE	
CODE	DOOR SIZE
W1	1.80 X 1.80 M
W2	1.20 X 1.80 M
KW	1.20 X 1.20M
SW	1.20 X 1.90M
VENTILATOR	
CODE	DOOR SIZE
V	0.60 X 1.20 M

	OWNER / GPA HOLDER'S SIGNATURE OWNER'S ADDRESS WITH ID NUMBER & CONTACT NUMBER : MIS MEDA PROJECTS REF BY PARTNERS MEDA RAGHUNATH REDDY AND MEDA SAI KRISHNA REDDY A Block, Flat No. 012, Meda Heights Near AET Junction, Doddakannelli, Bangalore	ARCHITECT/ENGINEER /SUPERVISOR'S SIGNATURE Ganesh N 4032, 28th Cross, 17th Main Road, BSK 2nd Stage, Bangalore - 560070. 0-428017-18
---	--	---

DRAWING TITLE : 11th FLOOR PLAN (BLOCK-A)
SHEET NO : 6

SANCTIONING AUTHORITY :	This approval of Building plan/ Modified plan is valid for two years from the date of issue of plan and building licence by the competent authority.
-------------------------	--

--	--

10 - NORTH

Accuracy of Sentry Report and Drawing is subject to accuracy of end-user provided data. 3rd party software/hardware/services, etc. We are not liable for any damages which may arise from use, or inability to use the Application.

