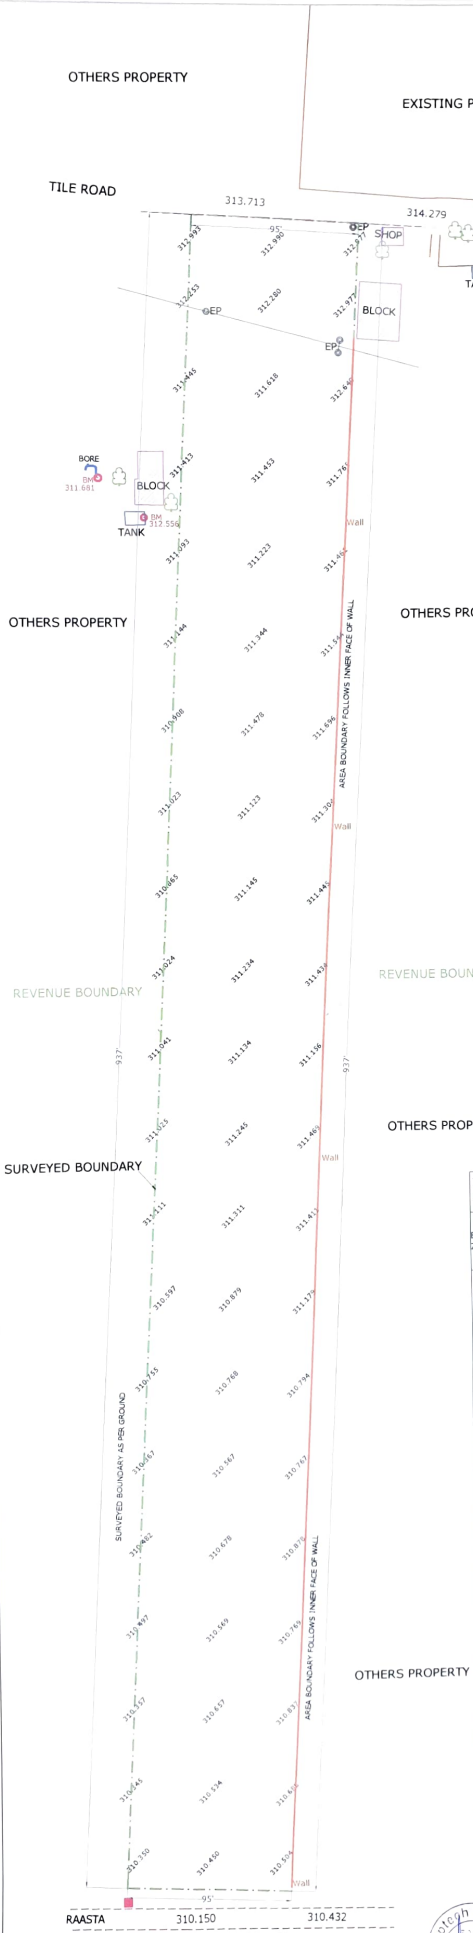

TITLE:- TOPOGRAPHICAL LAND SURVEY AND CONTOUR PLAN

PROJECT :-
EXISTING SITE ON HIGHGROUND ROAD, ZIRAKPUR, PUNJAB

AREA DETAIL:-
WITHIN SURVEYED BOUNDARY

TOTAL AREA = 89015.25 SQ.FEET
OR = 9890.60 SQ.YDS.
OR = 2.47 KILLA.

1 KILLA = 4011 SQ.YDS. (STANDARD)
1 ACRE = 4840 SQ.YDS. (STANDARD)

LEGEND:-

1	BOUNDARY (SURVEYED) BOUNDARY (REVENUE)
2	ROADS METALLED WITH BERM BREADTH
3	EXT. BUILDINGS & BLOCKS - SHED
4	POWER LINE WITH POLES, TRANSFORMER, LAMP POST
5	FIELD BUND/CUTTING
6	BOUNDARY WALL
7	GRID HEIGHT, CONTOURS WITH VALUE
8	TREE OTHER'S, PINE, MANGO, PALM
9	KATCHA RASTA/ TRACK
10	TRAV STN, BOY PILLAR, MAN HOLES
11	NALA SINGLE LINE, DOUBLE LINE
12	WIRE FENCING

GENERAL NOTES:
BOUNDARY HAS BEEN SURVEYED AS SHOWN BY CLIENT ON THE GROUND. ALL CONTOURS ARE ON ASSUMED DATUM.
THE BENCH MARK COLLECTED AVAILABLE BENCH MARK AS 311.681 MTS
GPS WAS AT LOCATION SHOWN ON DRAWING.
THE SURVEY DATA WAS BEEN COLLECTED UPTO 10 CM(SMALLER) AT BEST.
SURVEY WAS BEEN CARRIED OUT USING GPS
GRID LEVELS AS AS PER THE DRAWING.
CONTOUR INTERVAL N/A IN THIS DRAWING.

REVISION NOTES:

PROJECT CONSULTANTS

CLIENT :- SH. VISHWAS CHADHA JI (KRISHNA BUILDERS)

SURVEYED BY - PARTH SHARMA	
SURVEYED DATE - 14/06/2023	
CARTOGRAPHIC BY - PARTH SHARMA	
CHECKED BY - KESHAV DATE - 16/06/2023	CONTOUR INTERVAL N/A
SCALE : 1:1	DRAWING SCALE : IN FEET/INCHES

COPY RIGHT:-
This drawing is the sole property of M/S Maplech Consultants, it is subject to their recall and must not be sent or copied or reproduced without their written permission nor used for any purpose other than for which it is used.

MAPLECH CONSULTANTS
(A Complete Act of Land Surveying & Digital Mapping)
271-271, Acme Floors, TDI City-II
Sector 110 & 111, Mohali (Punjab)
Ph. - 0172-5399, 098159-81714
E-mail - mlc2113@gmail.com

16/06/23