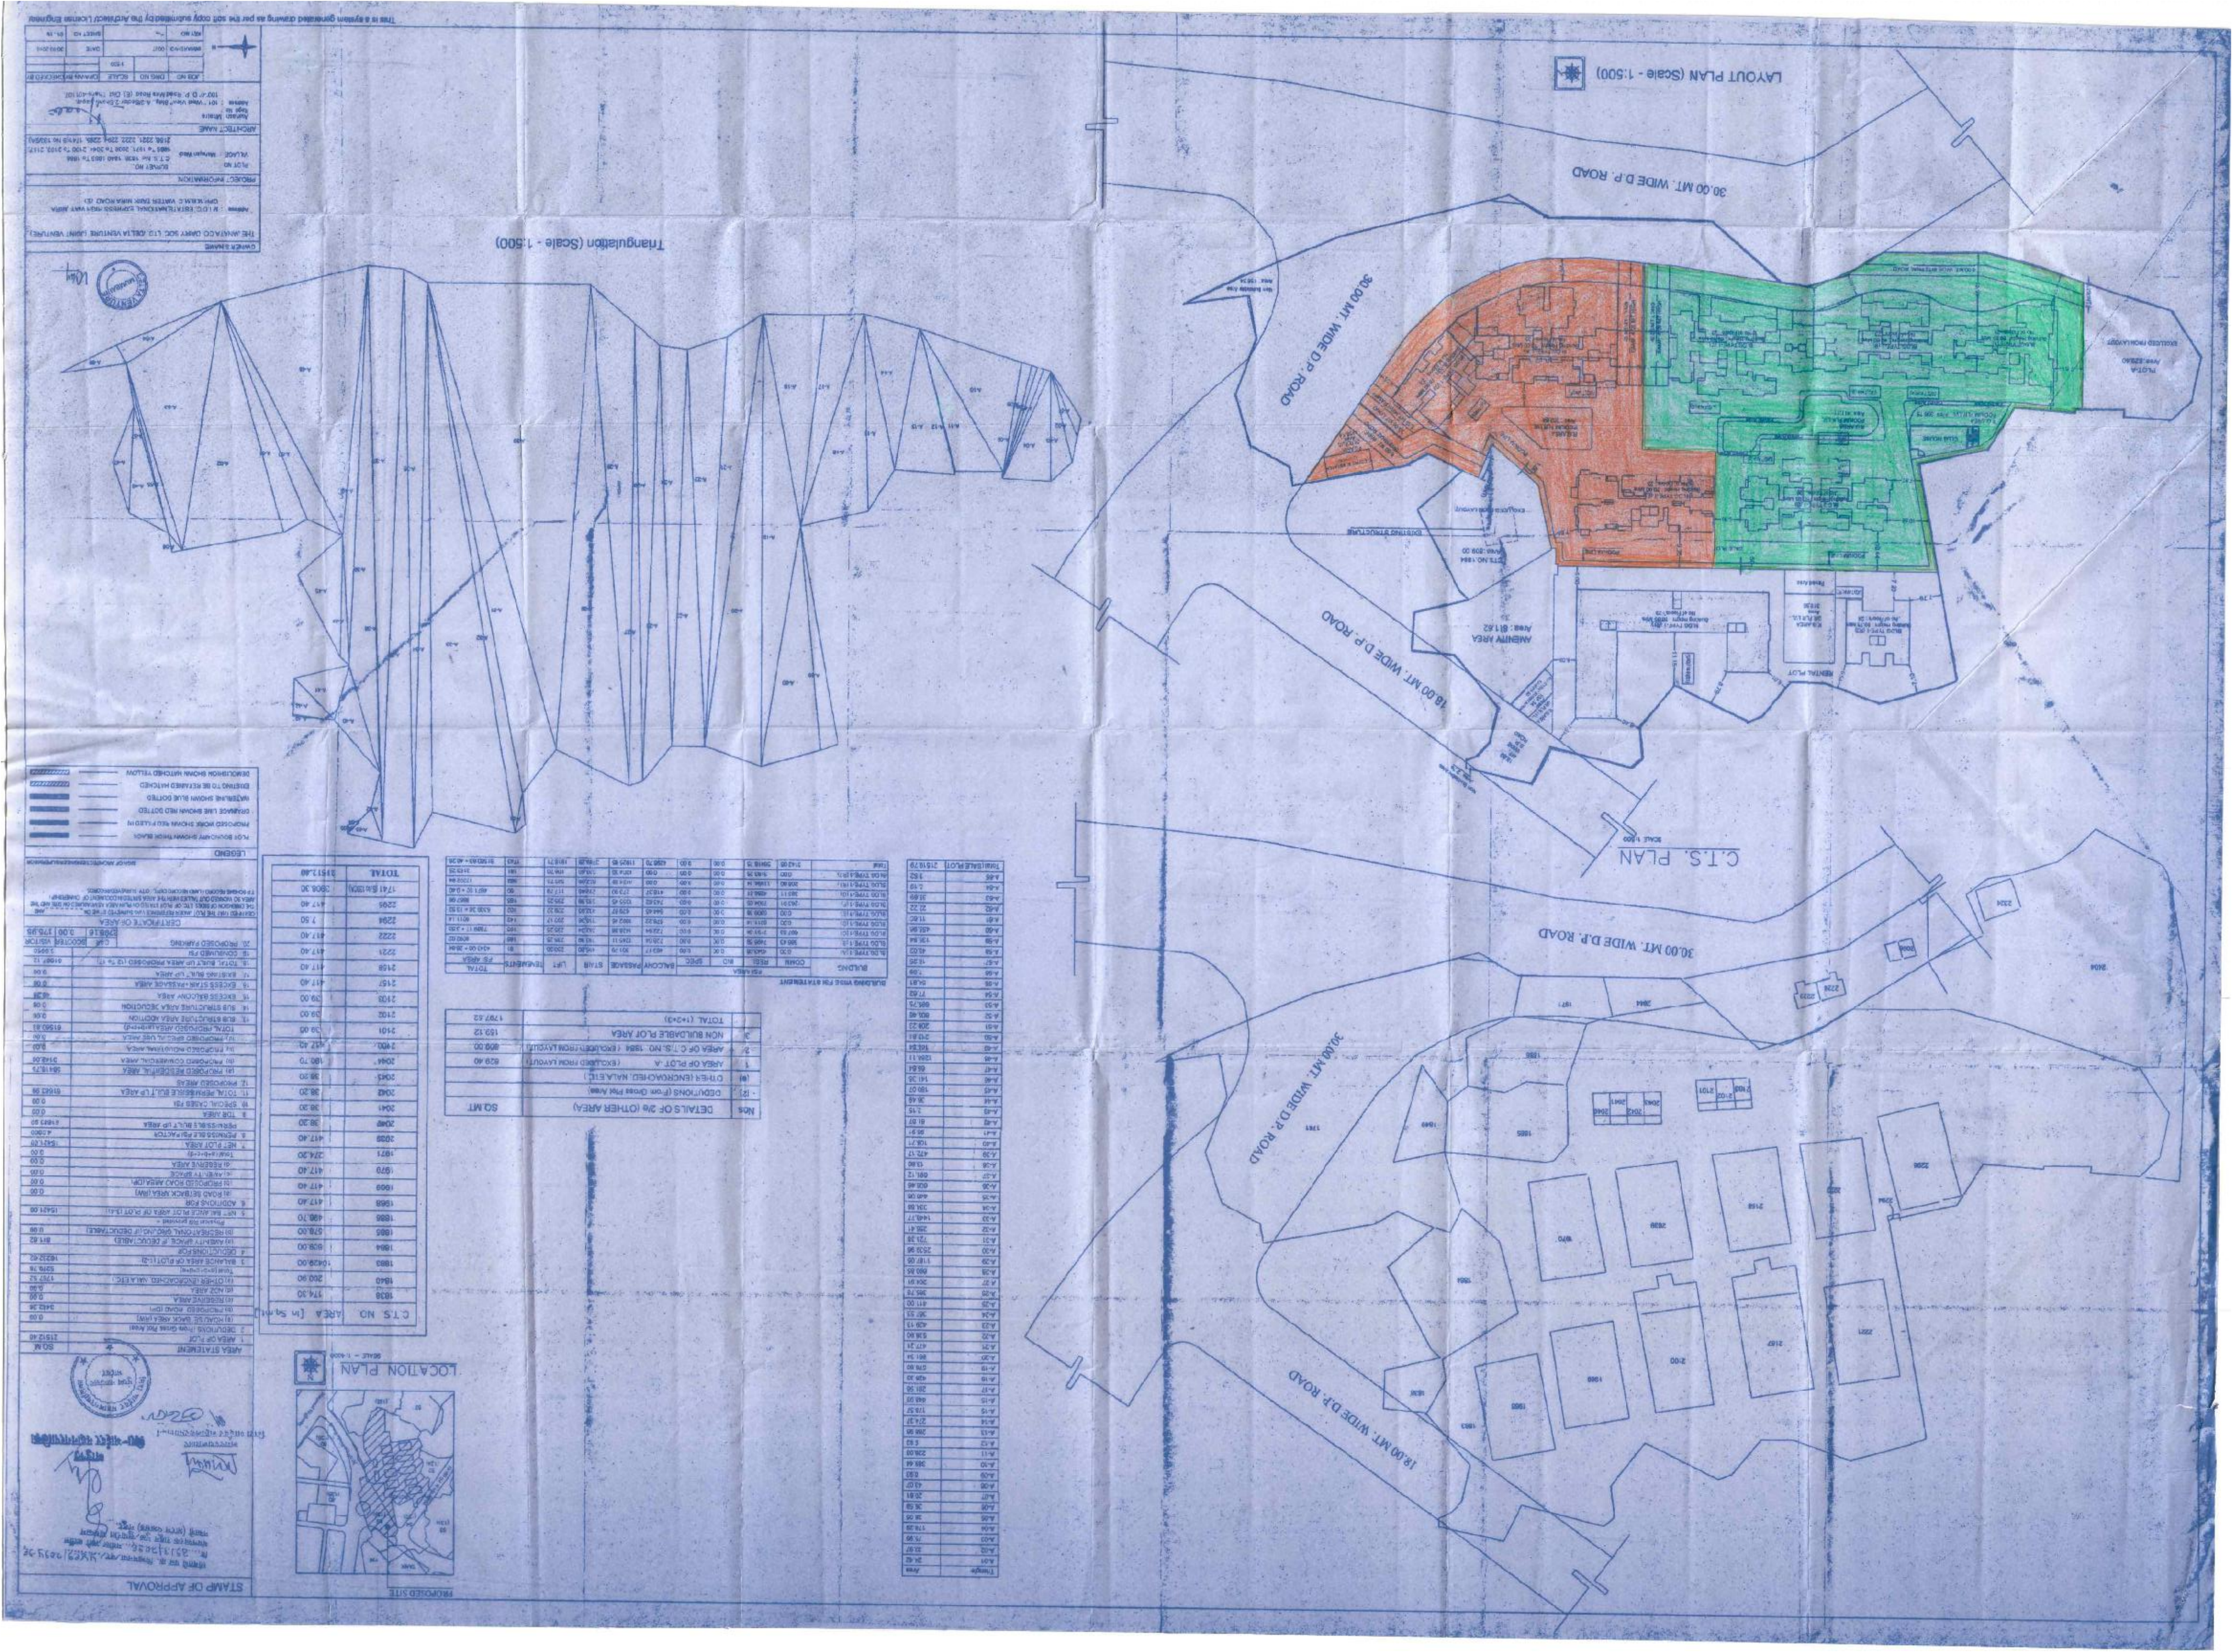
LAYOUT PLAN (Scale - 1:500)
30.00 MT. WIDE D.P. ROAD
18.00 MT. WIDE D.P. ROAD
AMENITY AREA
C.T.S. PLAN
SCALE 1:500
Triangulation (Scale - 1:500)
LOCATION PLAN
SCALE - 1:4000
PROPOSED SITE
STAMP OF APPROVAL
LEGEND
CERTIFICATE OF AREA
AREA STATEMENT
PROJECT INFORMATION
OWNER NAMES
ARCHITECT NAME
DETAILS OF 3/6 (OTHER AREA)
BUILDING WISE FSI STATEMENT