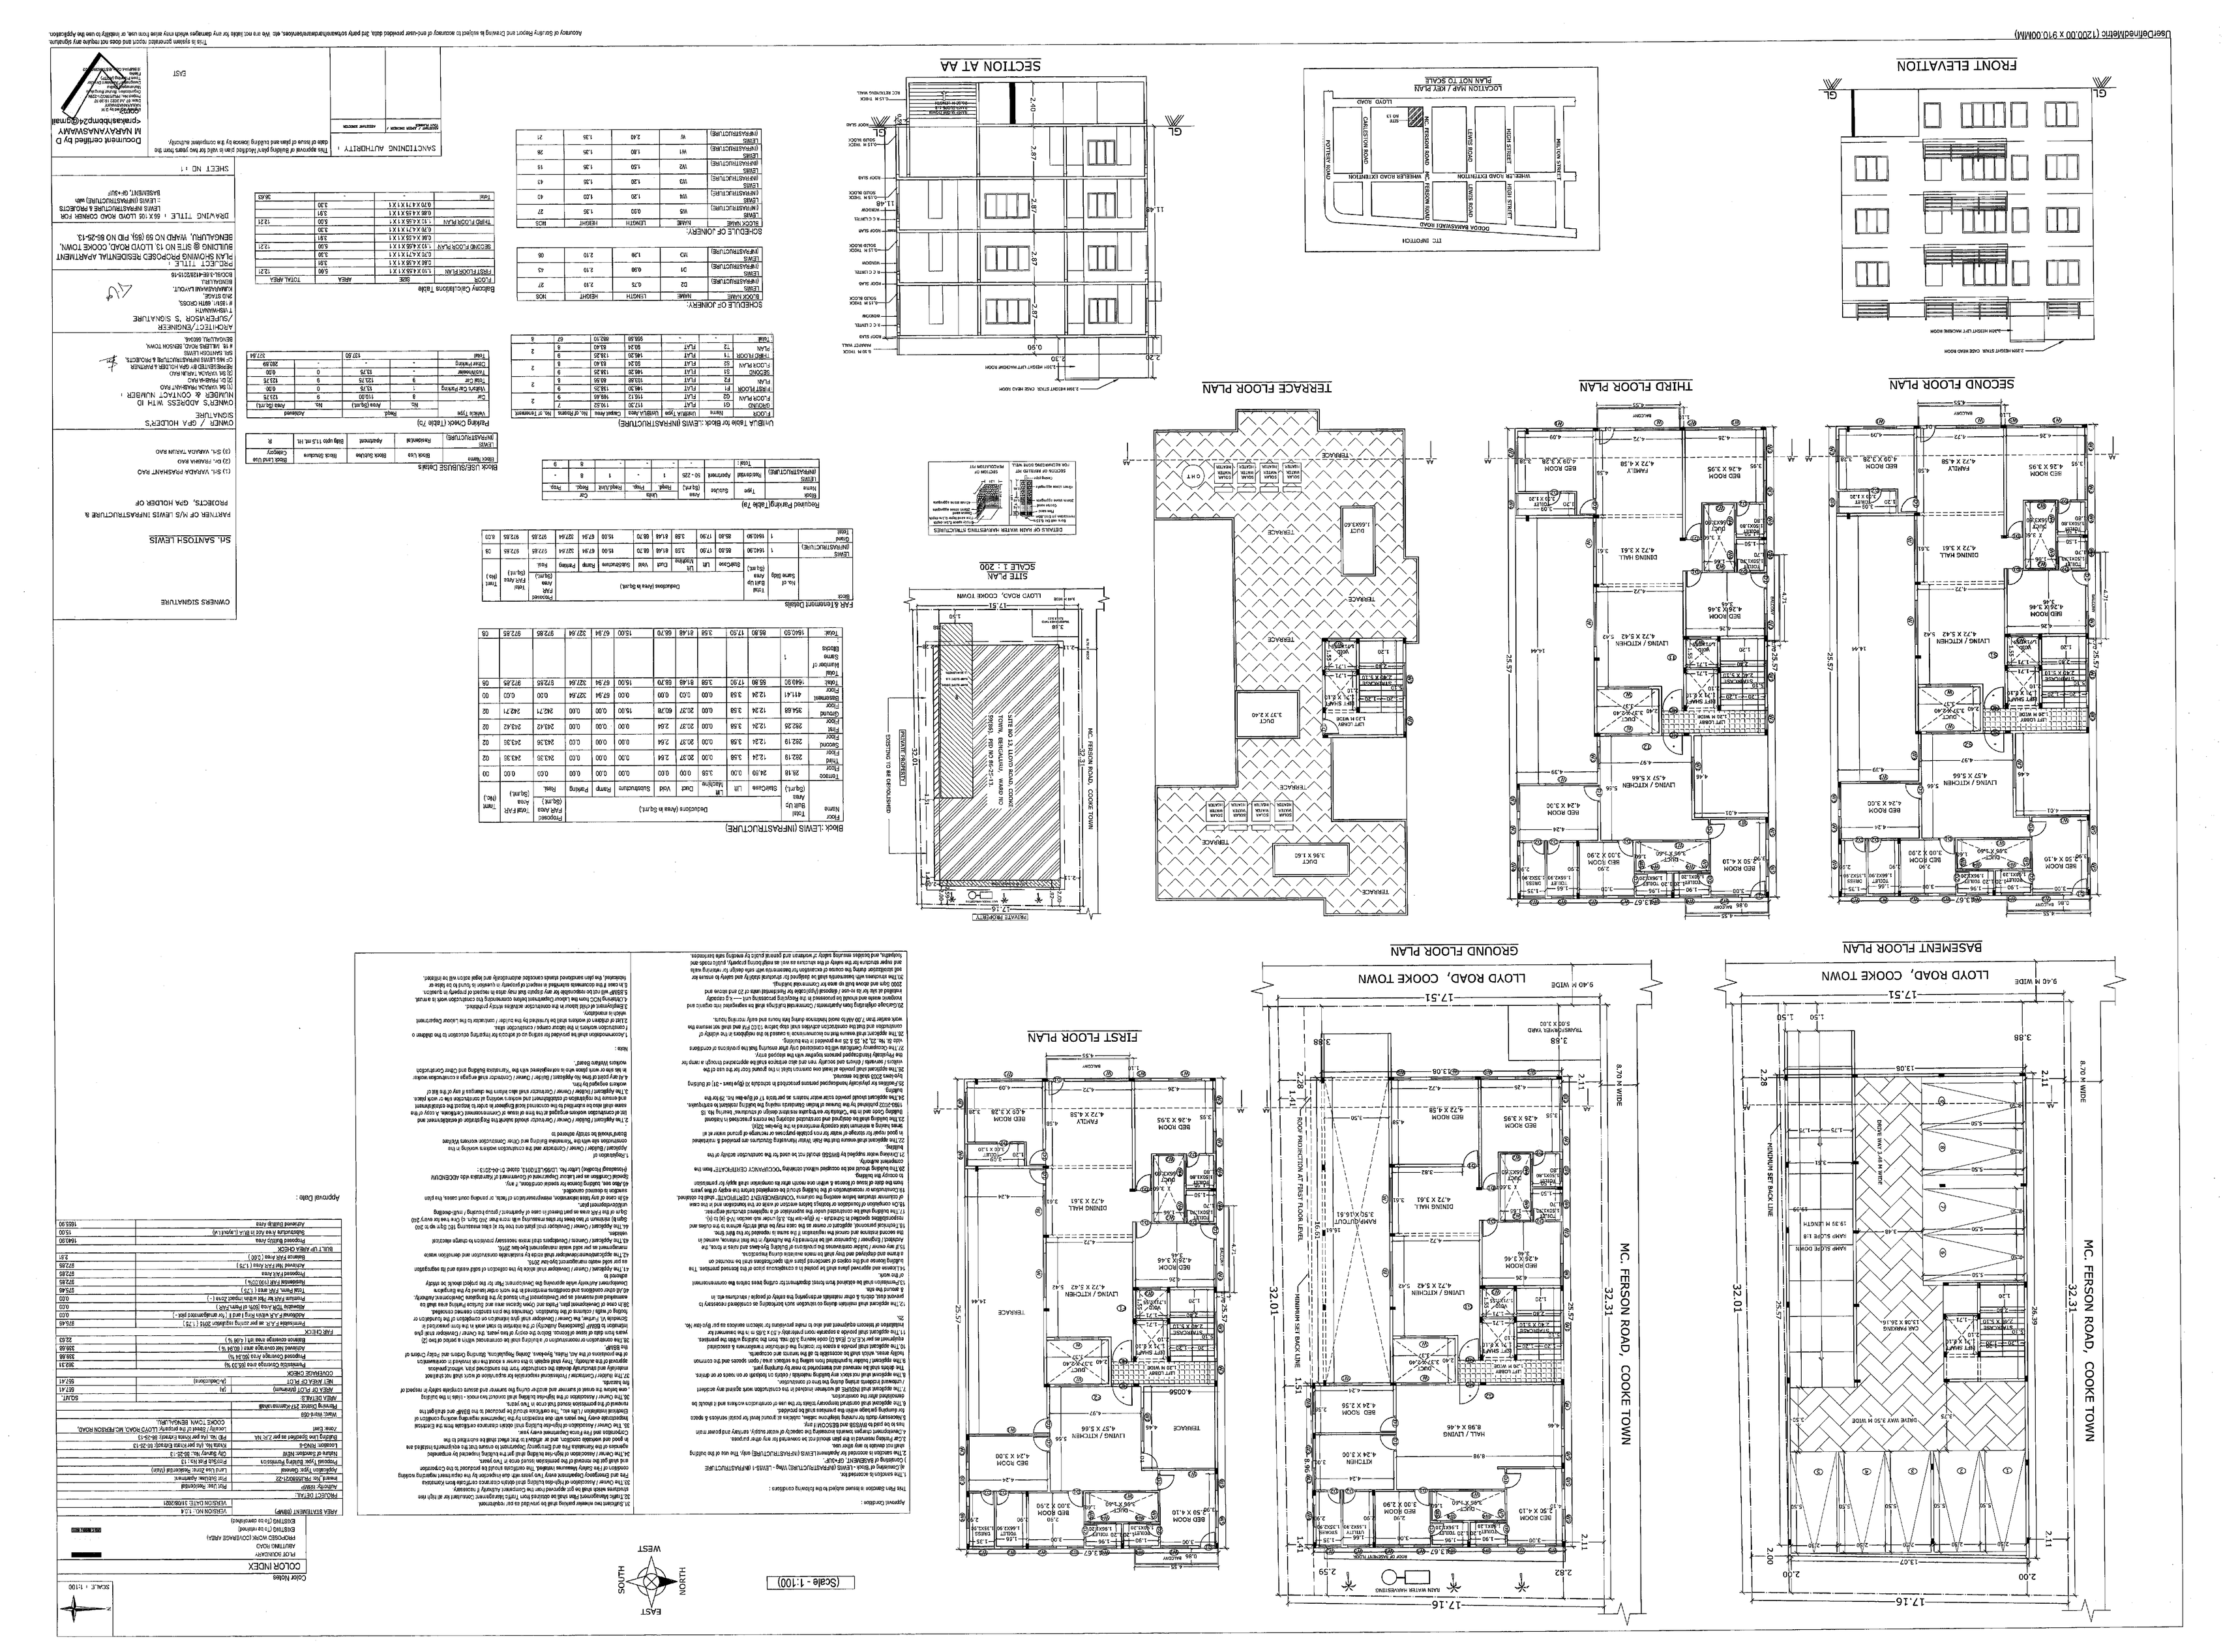
FRONT ELEVATION
SECOND FLOOR PLAN
THIRD FLOOR PLAN
TERRACE FLOOR PLAN
SITE PLAN
SCALE 1 : 200
SECTION AT AA
LOCATION MAP / KEY PLAN
PLAN NOT TO SCALE
BASEMENT FLOOR PLAN
GROUND FLOOR PLAN
FIRST FLOOR PLAN
MC. FERSON ROAD, COOKE TOWN
LLOYD ROAD, COOKE TOWN
(Scale - 1:100)
NORTH
SOUTH
EAST
WEST
COLOUR INDEX
FLOOR NAMING
PROPOSED WORK (COMMERCIAL AREA)
EXISTING (To be retained)
EXISTING (To be demolished)
AREA STATEMENT (BBMP)
VERSION NO.: 1.0.4
VERSION DATE: 18/06/2021
PROJECT DETAIL:
Authority: BBMP
Inward No: PRJ0000012-22
Proposal Type: Building Permission
Nature of Sanction: NEW
Building Use Selected as per Z.L.R: Residential (Apartment)
Land Use Zone: Residential (Main)
